




Verge / Car Park Asphalt Kerb Detail

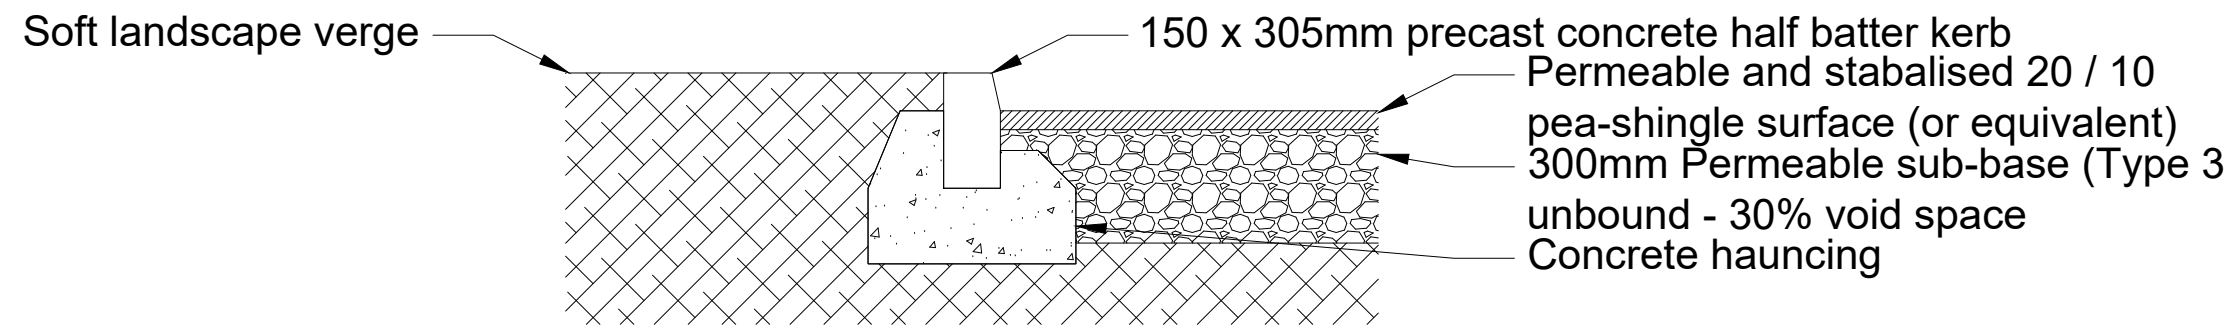


Verge / Car Park Gravel Kerb Detail

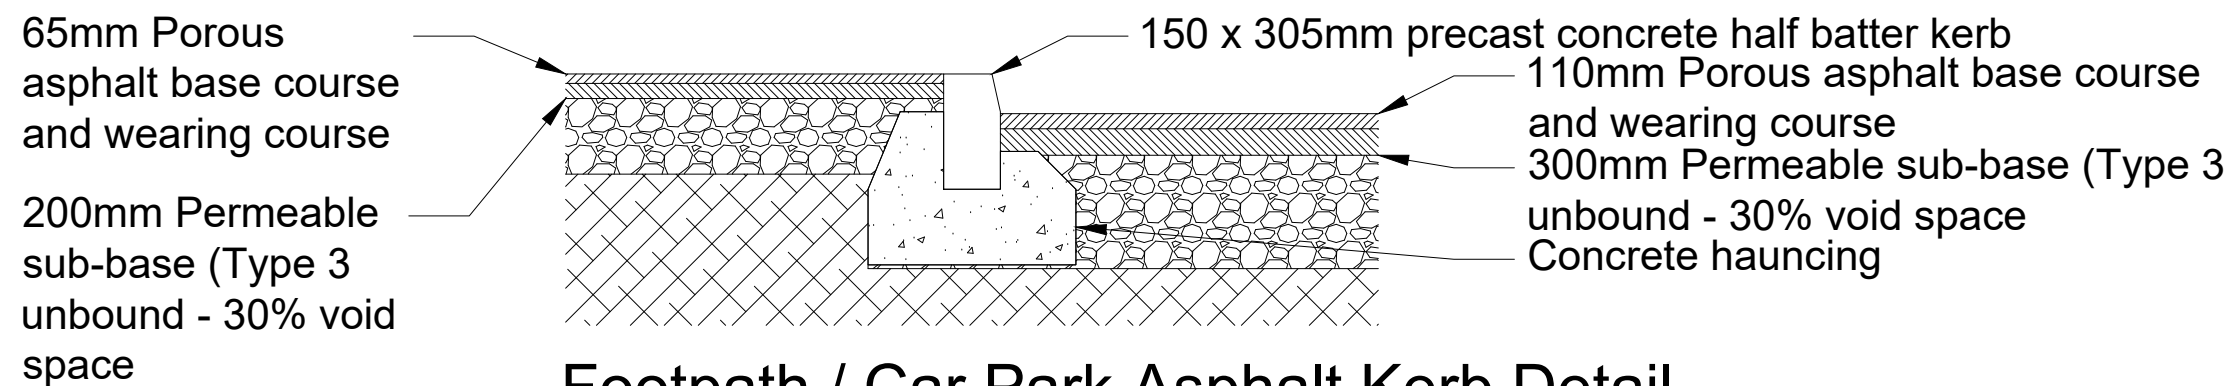


Footpath / Car Park Asphalt Kerb Detail

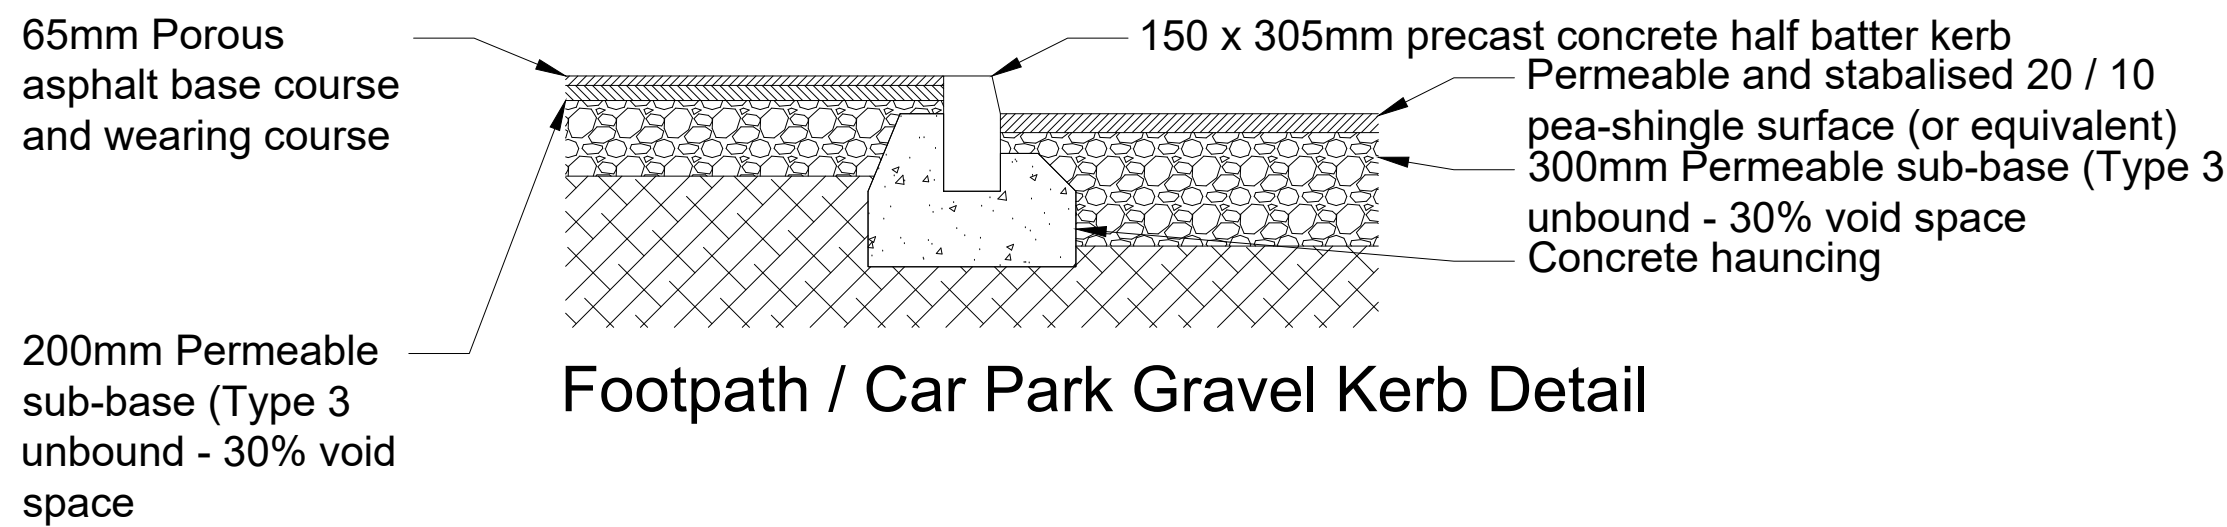


Footpath / Car Park Gravel Kerb Detail

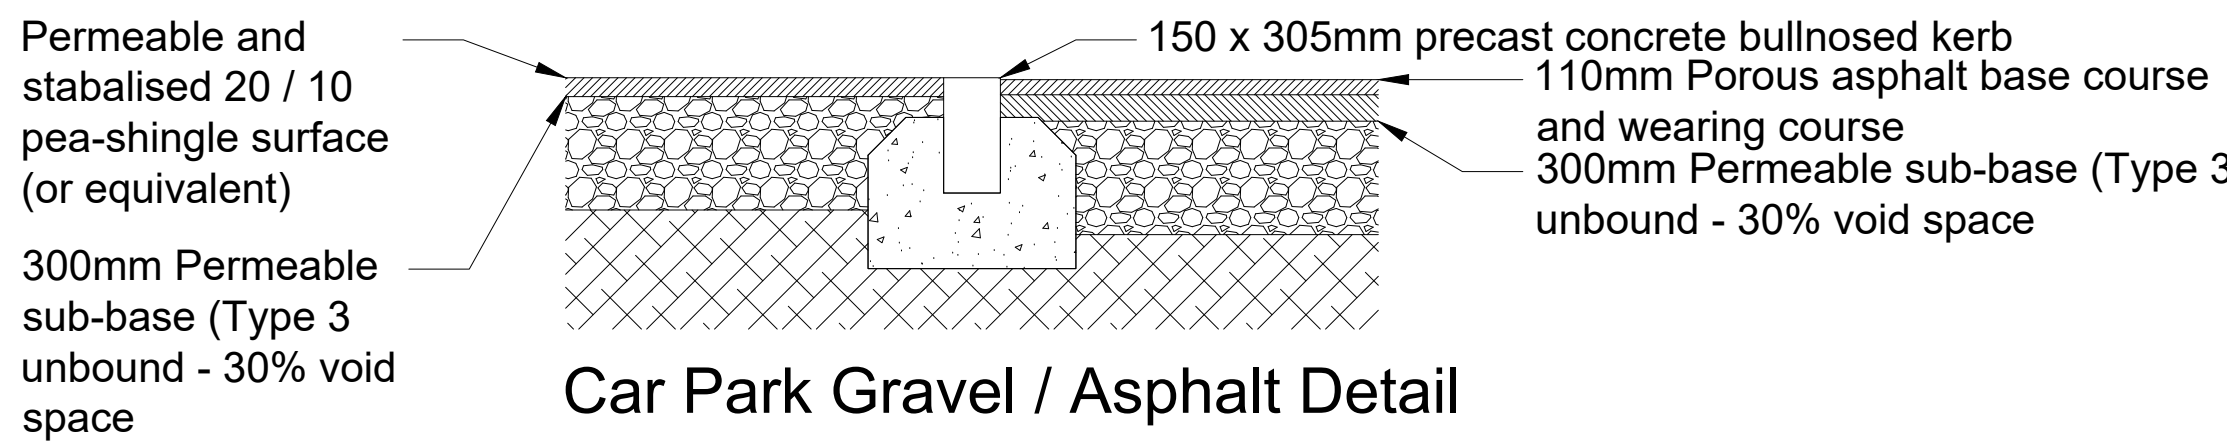



Car Park Gravel / Asphalt Detail

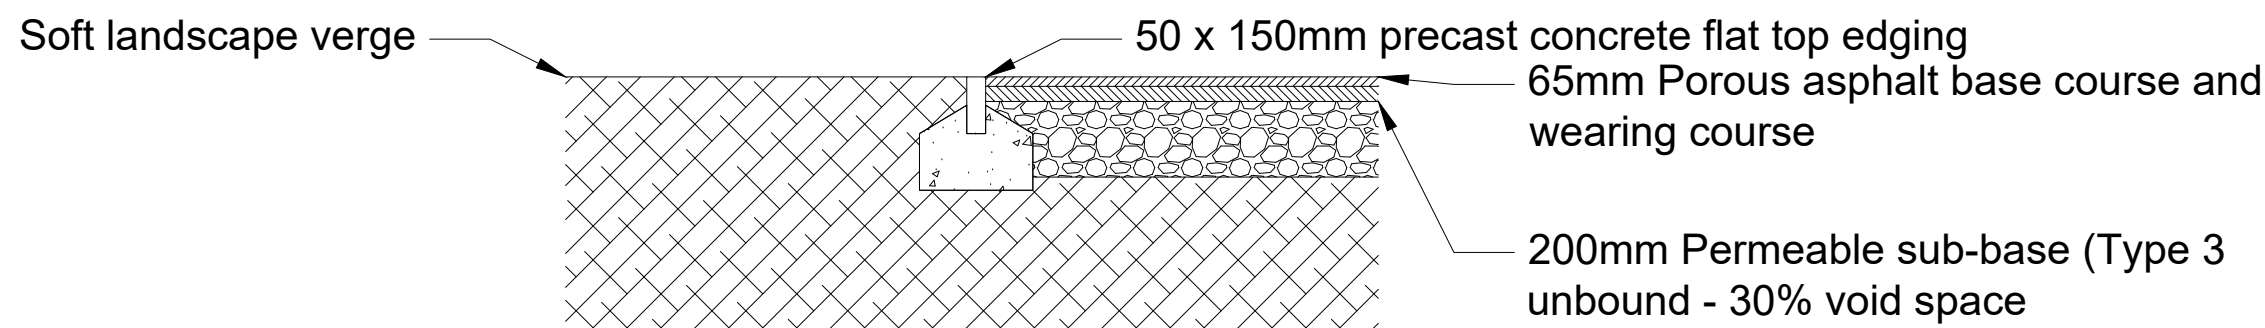


Verge / Footpath Edge Detail

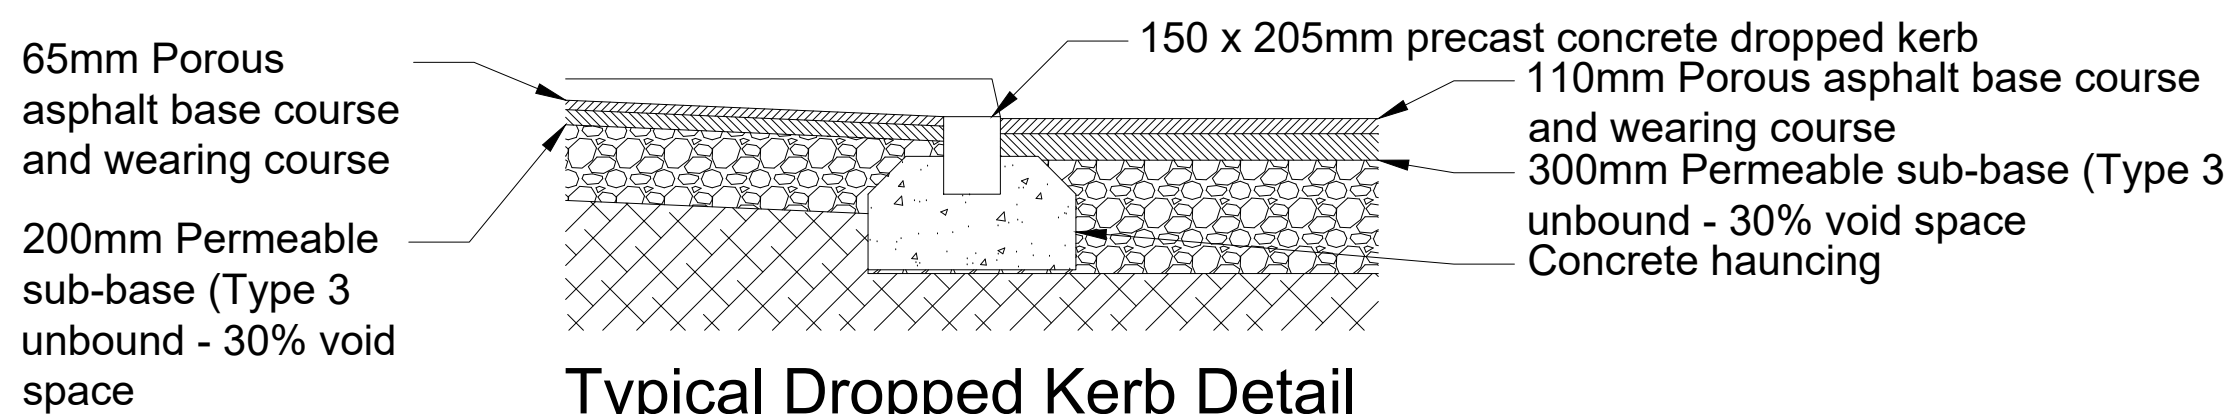

Typical Dropped Kerb Detail

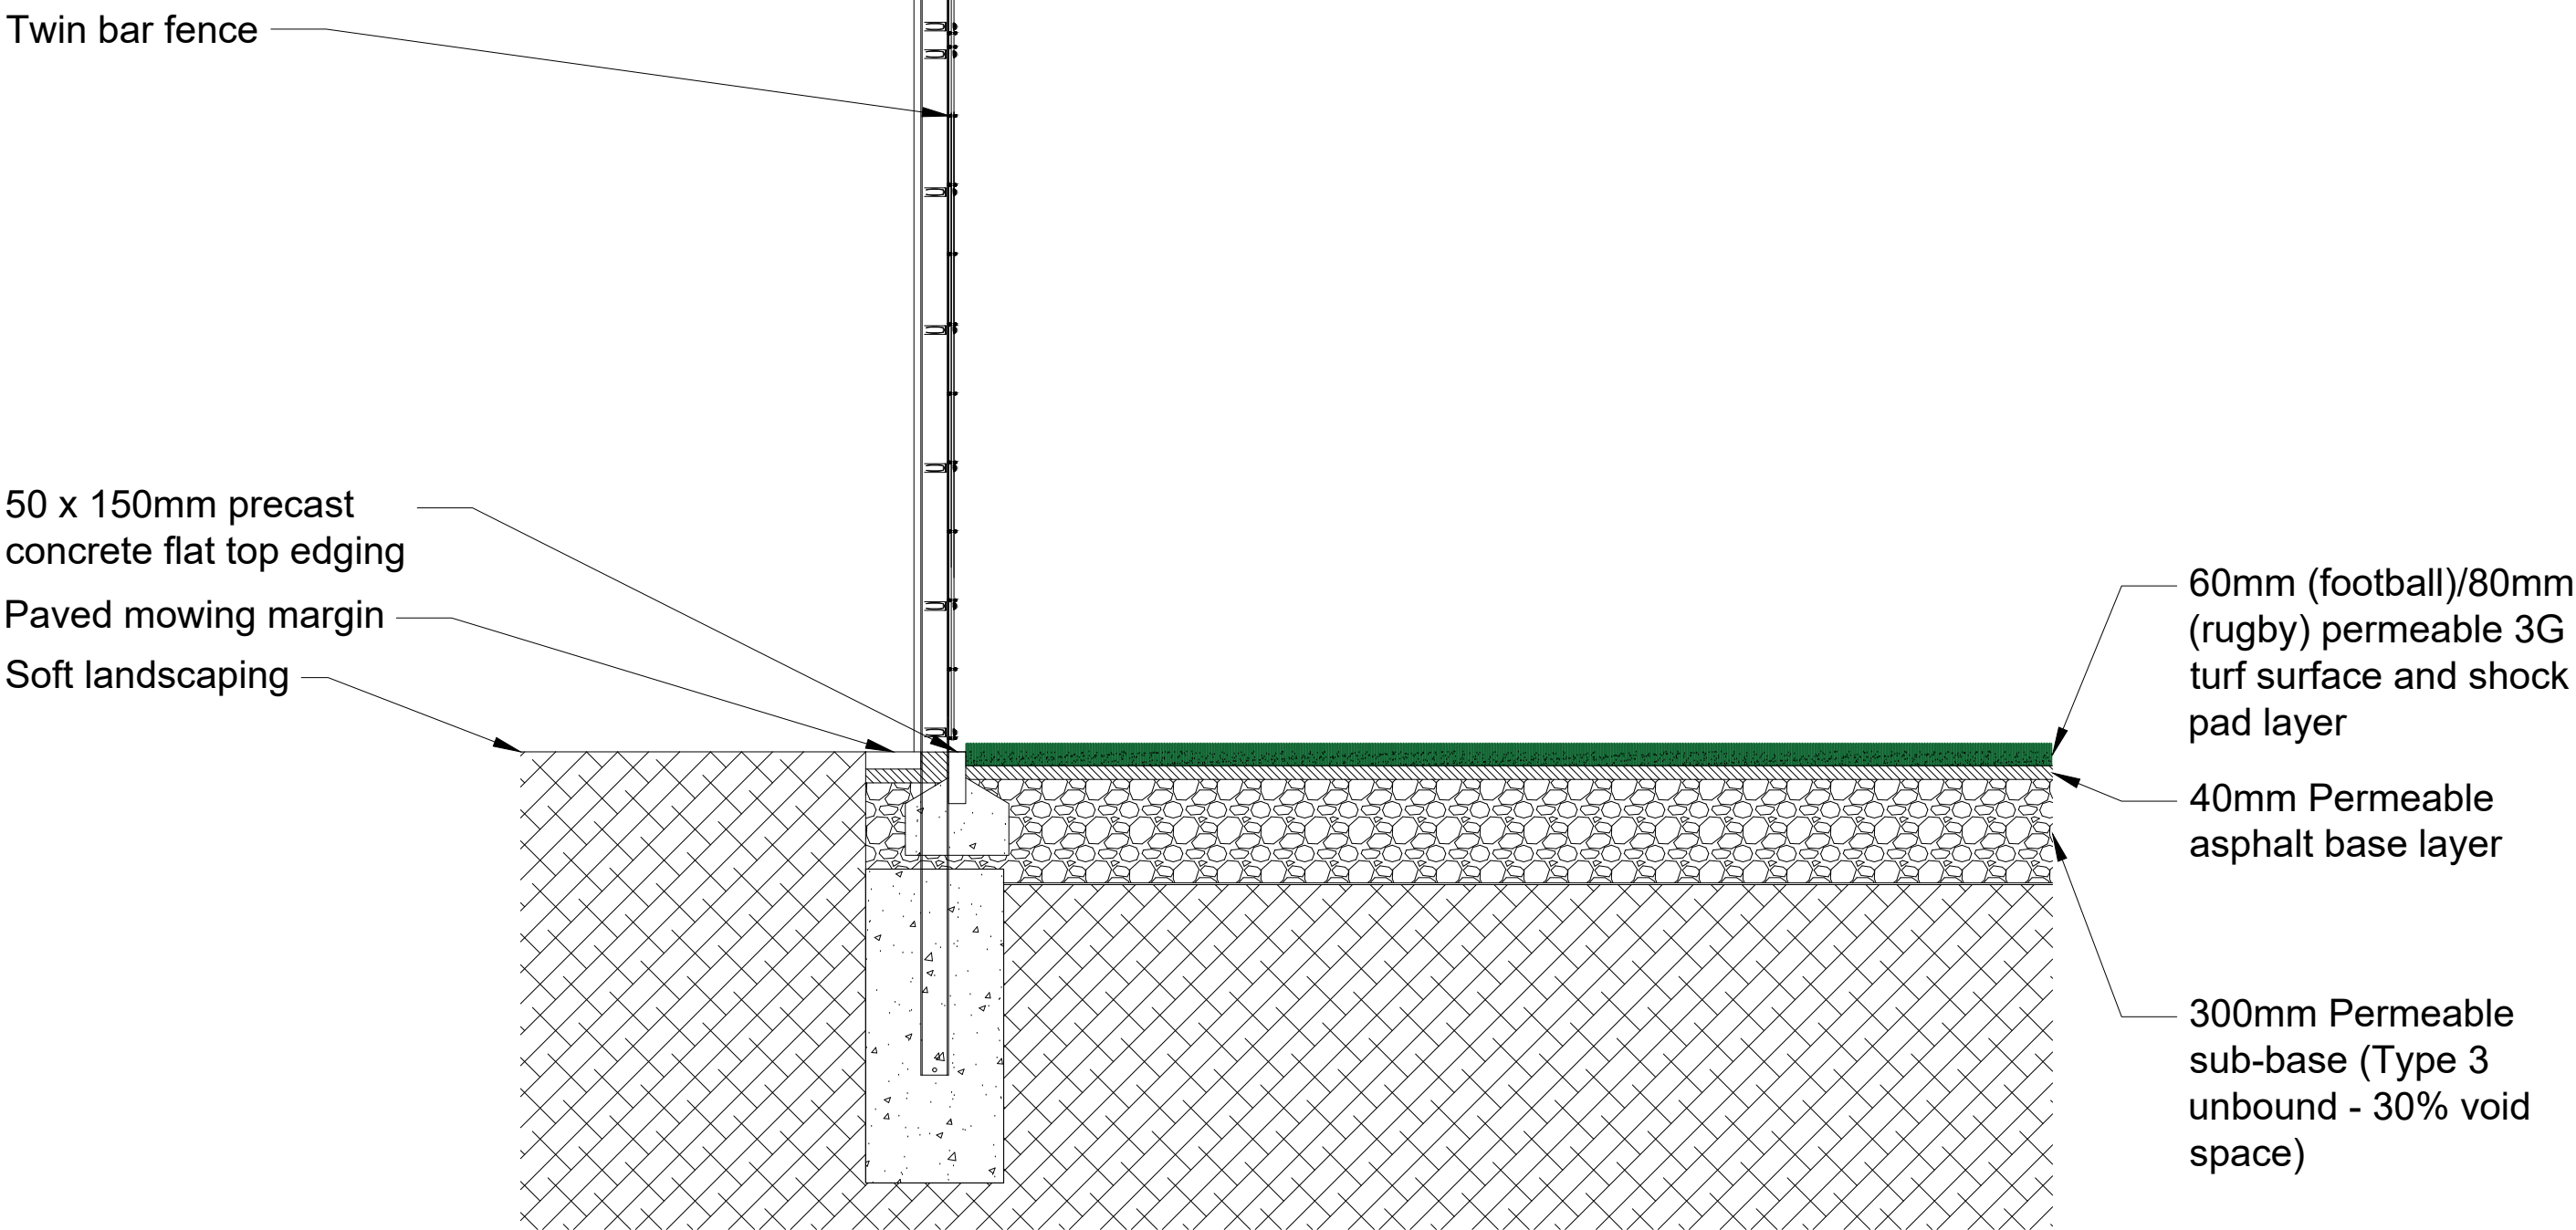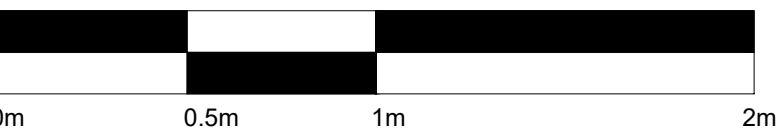

Landscape / 3G Pitch (turf) Abutment Detail

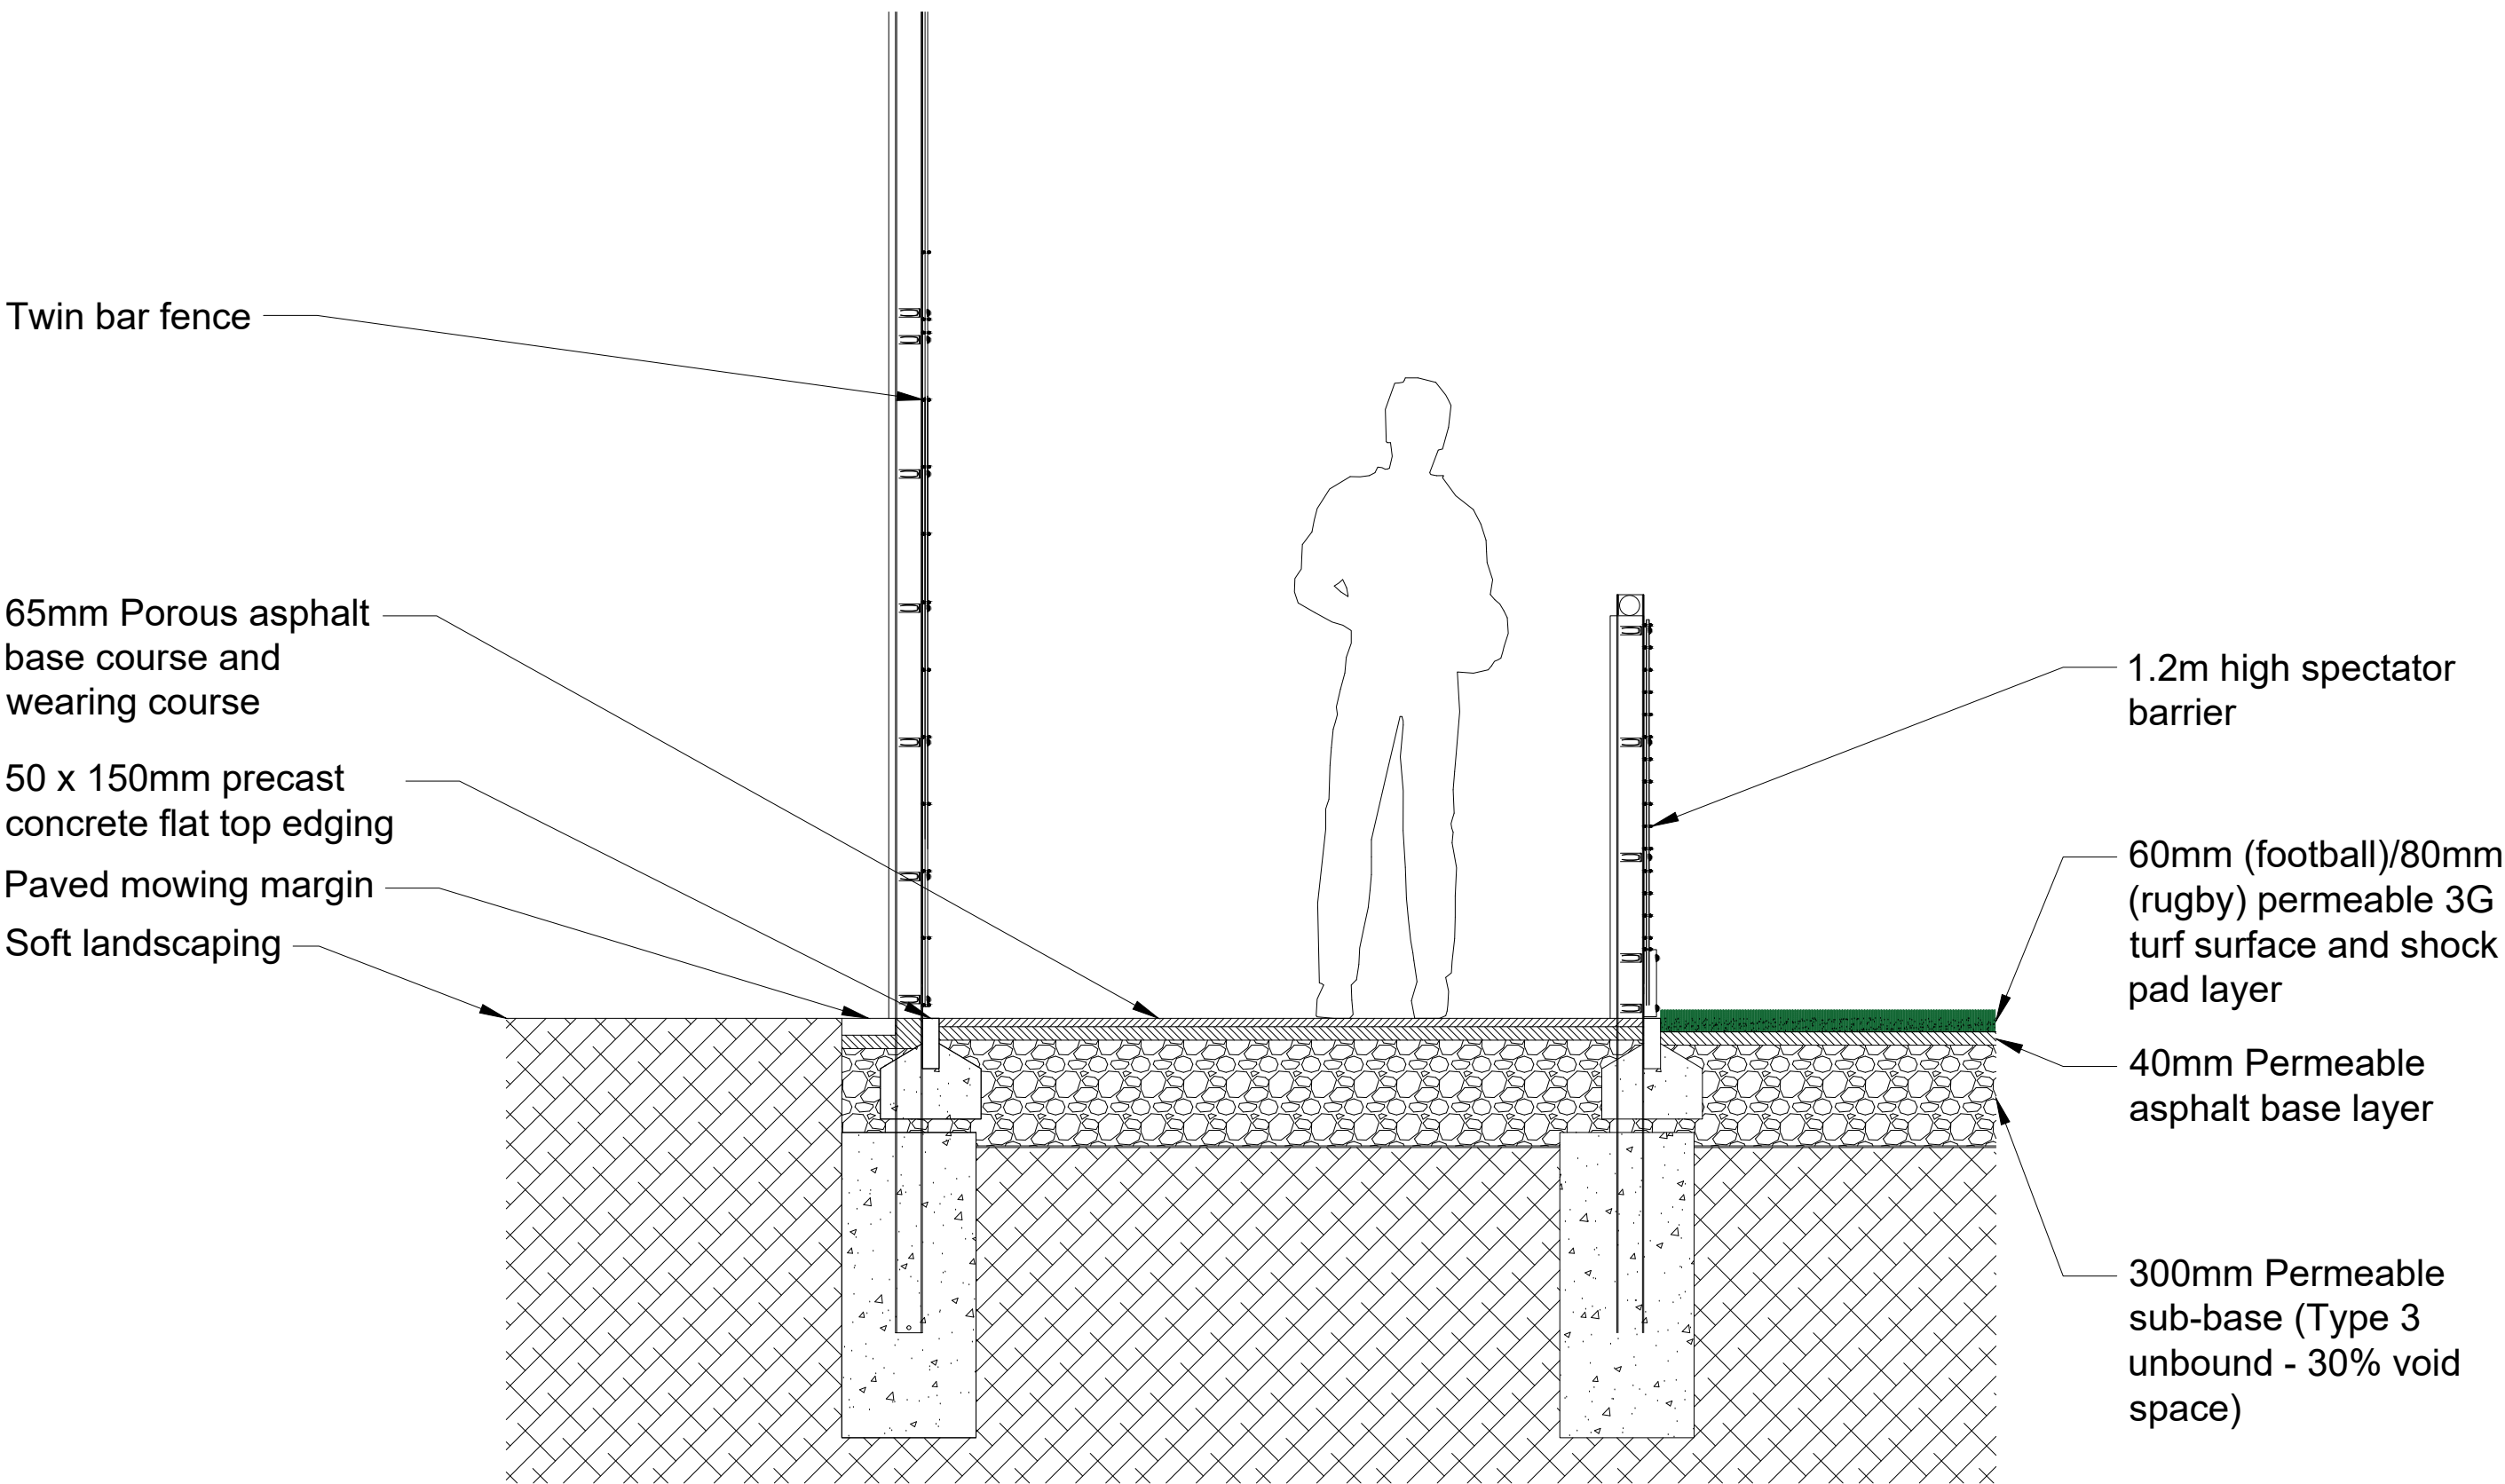

Landscape / 3G Pitch (asphalt) Abutment Detail

NOTES:

Finishes and build-up are indicative. Refer to construction drawings for final details.

REV.	DATE	DESCRIPTION	BY
A	31.07.23	3G pitch sections added.	MT



THE SPORTS CONSULTANCY

One de Walden Court, 85 New Cavendish Street, London W1W 6XD
Tel. +44 (0) 20 7323 0007 info@thesportsconsultancy.com

STATUS Concept - Stage 2			
CLIENT Mid Sussex District Council			
PROJECT Burgess Hill Centre for Outdoor Sport			
DRAWING Typical Kerb Details			
SCALE 1:20	SHEET A1	DRAWN MT	DATE 28.07.23
PROJECT NO. 1003	DRAWING NO. (03) 066	REVISION A	
This drawing must not be reproduced in whole or part without written consent. Do not scale this drawing. All dimensions in millimetres unless stated otherwise. All dimensions to be checked on site. ©2021 Mark Thomas. All Rights Reserved. NOT FOR CONSTRUCTION			