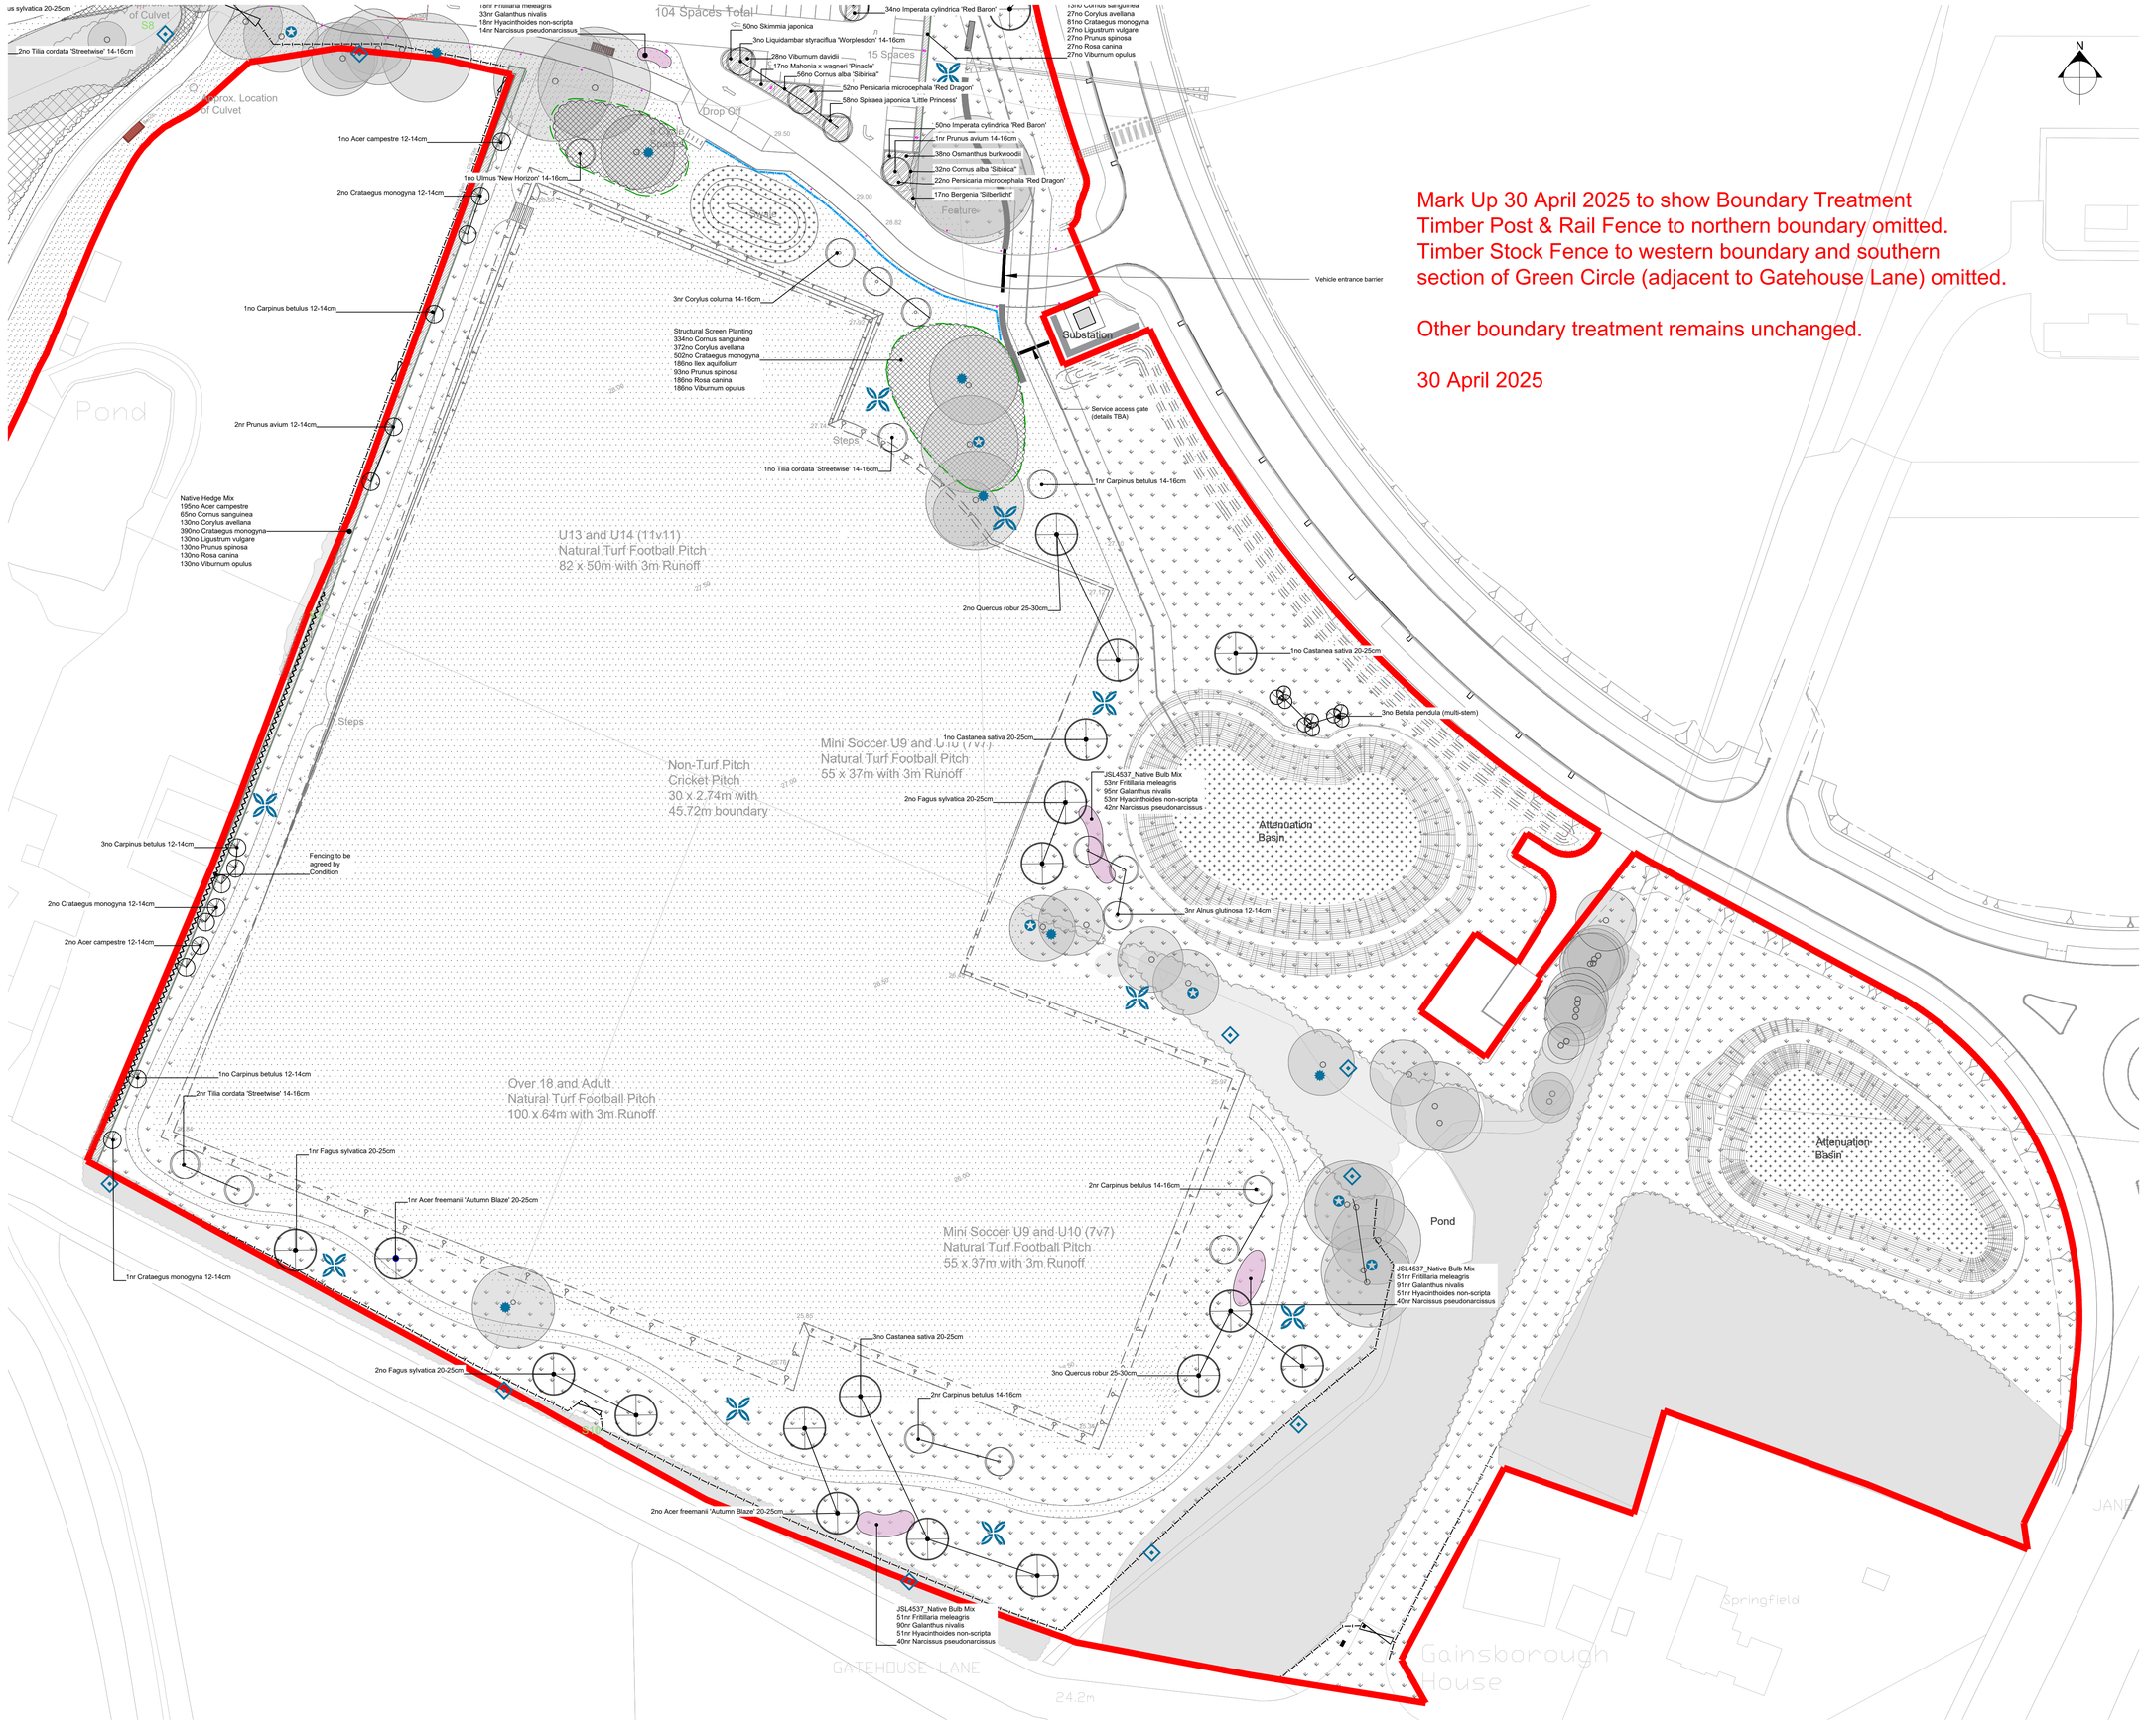

© 2023 RPS Group

Notes

1. This drawing has been prepared in accordance with the scope of RPS's appointment with its client and is subject to the terms and conditions of that appointment. RPS accepts no liability for any use of this document other than by its client and only for the purposes for which it was prepared and provided.
2. If received electronically it is the recipients responsibility to print to correct scale. Only written dimensions should be used.
3. Where applicable Ordnance Survey (c) Crown Copyright 2023 All rights reserved. Licence number 0100031673

KEY

- SITE BOUNDARY
- TREES AND VEGETATION TO BE RETAINED
- GROUPS OF TREES TO BE RETAINED & PROTECTED
- SEMI MATURE TREE
- EXTRA HEAVY STANDARD TREE
- HEAVY STANDARD TREE inc Orchard and Hedging trees
- MULTI-STEM TREE
- NATIVE MIXED HEDGEROW
- MOWN AMENITY GRASS
- GENERAL MEADOW AREA
- WET GRASSLAND MIX
- BIOLOGICAL ENHANCEMENTS In accordance to ecologists recommendations
- ORNAMENTAL SHRUB PLANTING
- GROUND COVER PLANTING
- STRUCTURAL SCREEN PLANTING
- BULB PLANTING
- MARGINAL PLANTING

FENCE DETAILS
Proposed elements

- TIMBER POST & RAIL FENCE (1.2m high, 5-bar)
- TIMBER STOCK FENCE (1.2m high, timber post, stock mesh and top wire)
- RABBIT PROOF FENCE (1.0m high, timber post and rabbit mesh)
- LOW LOG KNEE RAIL (700mm high, unpeeled log style)
- ACOUSTIC BARRIER refer specialists proposals

0m 5 10 15 20 25m
SCALE 1:500

Rev	Description	By	CB	Date
G	Updated to LPA comments		NJ	18.07.24
F	Updated to LPA comments	NG	NJ	26:03:24
E	Revised to drainage	KW	NJ	09.02.24
D	Updated to LPA comments	KW	NJ	24.01.24
C	Updated to 20.11.23 Layout	KW	NJ	Nov 23
B	Updated to 01.09.23 Layout	KW	DC	Sep 23
A	Updated to 07.07.23 Layout	KW	DC	July 23

MAKING COMPLEX EASY
A TETRA TECH COMPANY
Lakesbury House, Hiltingbury Road, Chandlers Ford, Hampshire SO53 5SS
T: 02380 810 440 **E:** rpsso@rpsgroup.com

Client: S&C Slatter Ltd

Project: Burgess Hill Centre for Outdoor Sport

Title: Soft Landscape Proposals and Enclosures Plan 2 of 2

Status	Drawn By	PM/Checked by
Planning	KW	NJ

Job Ref	Scale @ A1	Date Created
JSL4537	1:500	Nov 2023

RPS Drawing / Figure Number: 501

Rev: G

rpsgroup.com