


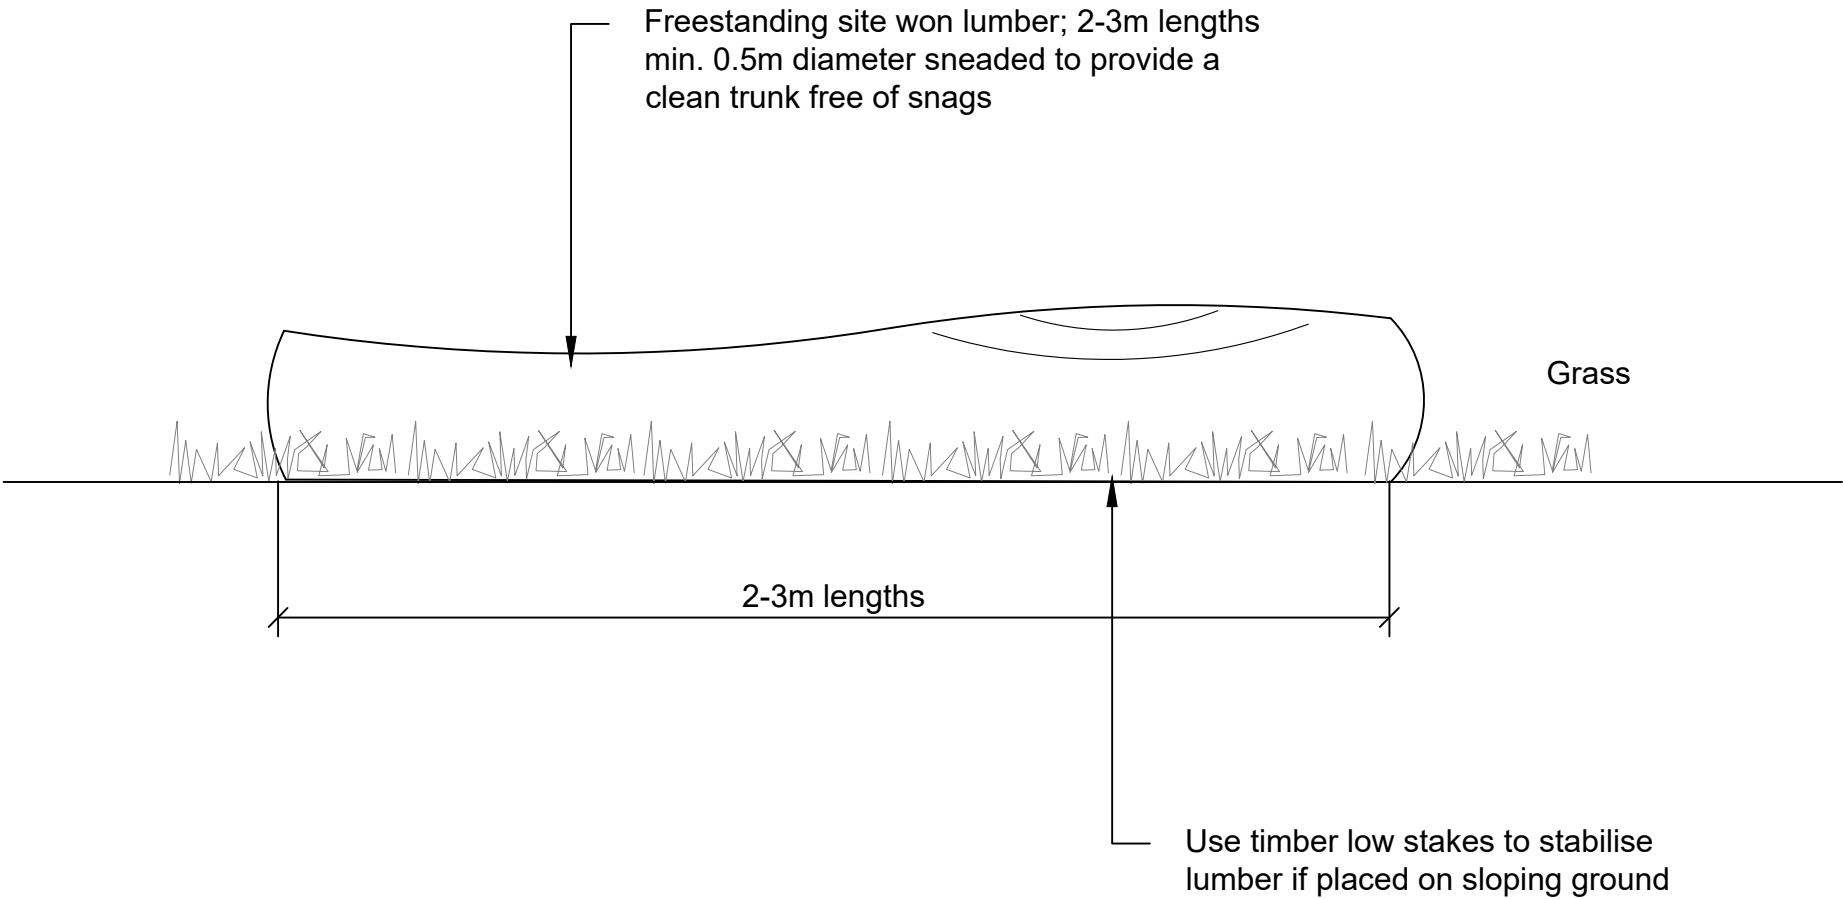

© 2023 RPS Group

Notes

1. This drawing has been prepared in accordance with the scope of RPS's appointment with its client and is subject to the terms and conditions of that appointment. RPS accepts no liability for any use of this document other than by its client and only for the purposes for which it was prepared and provided.

2. If received electronically it is the recipients responsibility to print to correct scale. Only written dimensions should be used.

3. Where applicable Ordnance Survey (c) Crown Copyright 2023

All rights reserved. Licence number 0100031673

- NOTES;
1. ALL TIMBERS ARE TO BE STRUCTURALLY SOUND WITH NO DEFECTS OR SIGNS OF DECAY OR DISEASE, CLEAR OF SNAGS AND SPLITS

Rev	Description	By	CB	Date



Lakesbury House, Hiltingbury Road, Chandlers Ford,
Hampshire SO53 5SS
T: 02380 810 440 E: rpsso@rpsgroup.com

Client S & C Slatter

Project Burgess Hill
Centre for Outdoor Sports

Title Timber Vehicle Barrier

Status	Drawn By	PM/Checked by
Planning	KW	NJ

Job Ref	Scale @ A3	Date Created
JSL4537	1:20	April 2024

RPS Drawing / Figure Number	Rev
406	-

rpsgroup.com