




NOTES:

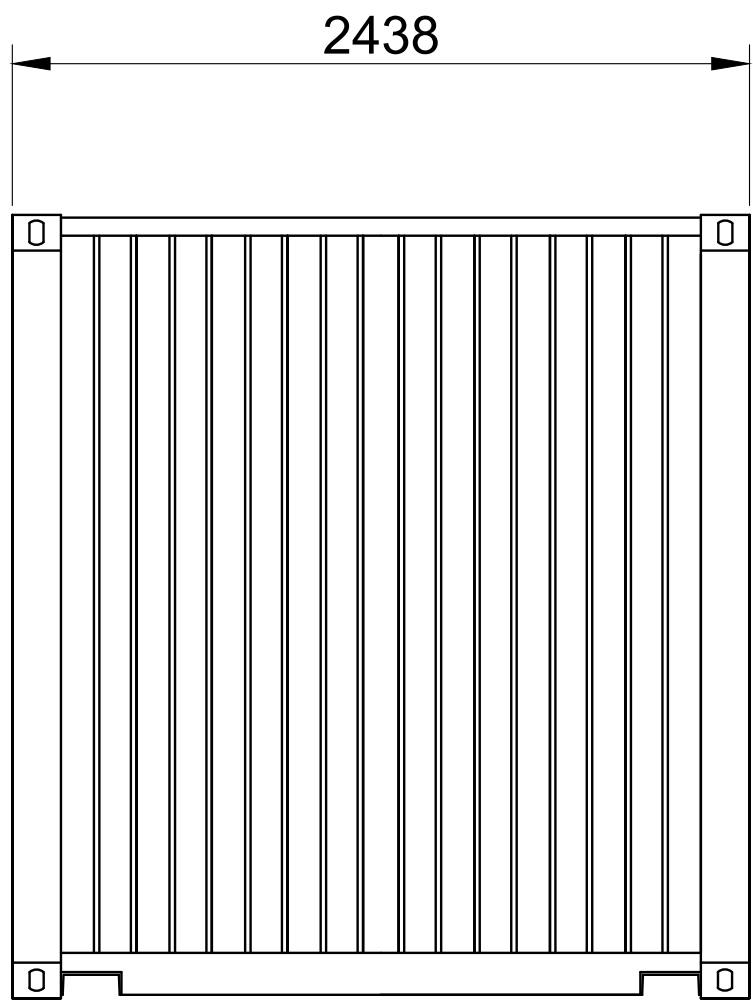


End Elevation
Original Elevations

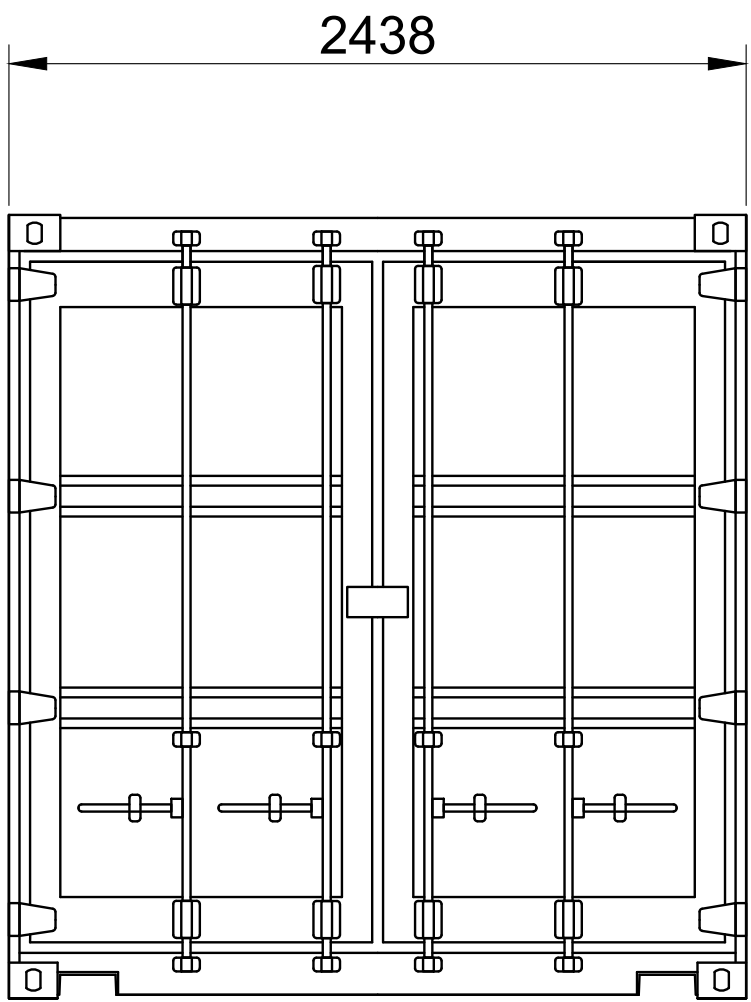


Door Elevation

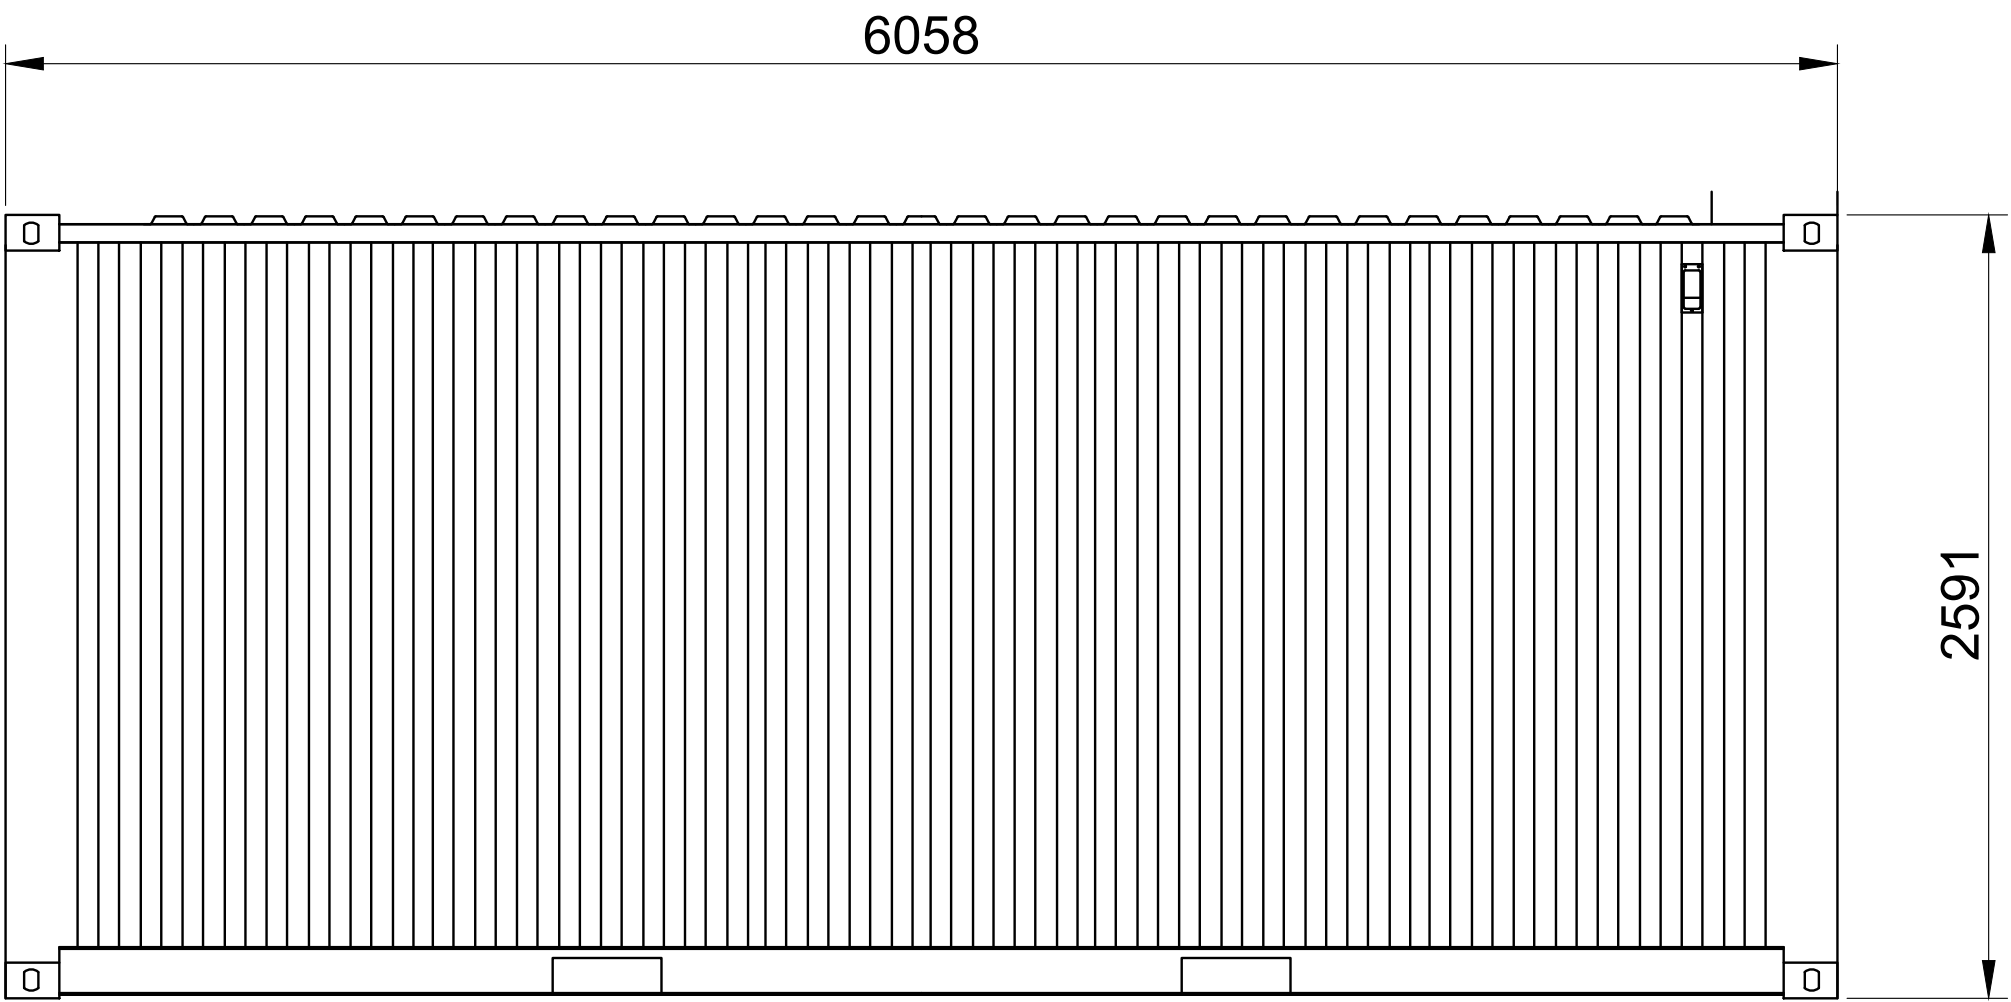


Side Elevation

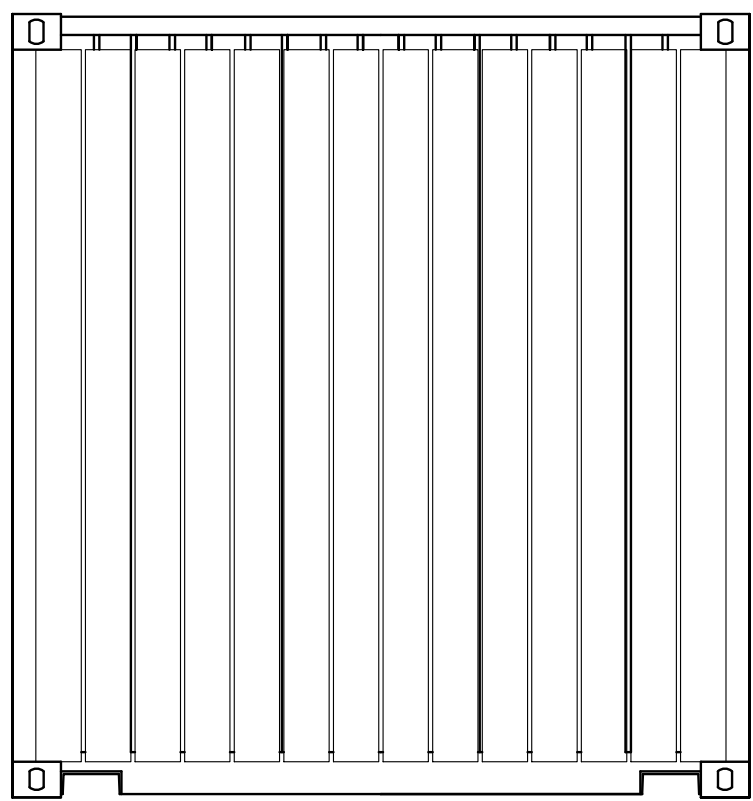

End Elevation
Cladding Elevations

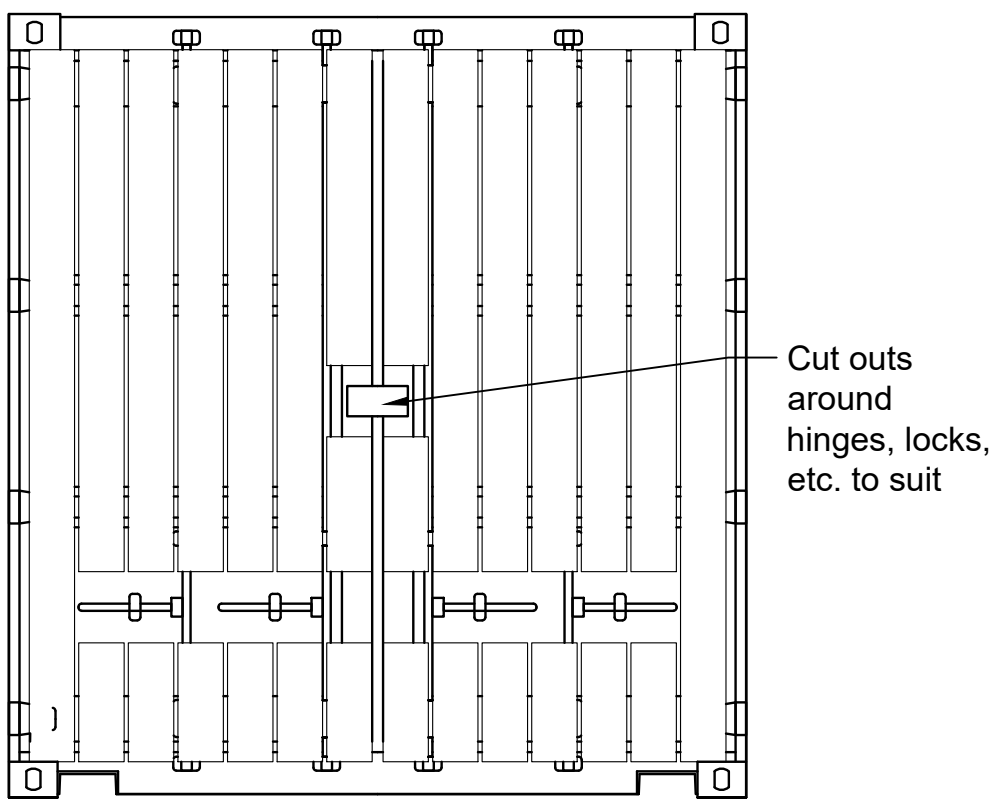

Door Elevation

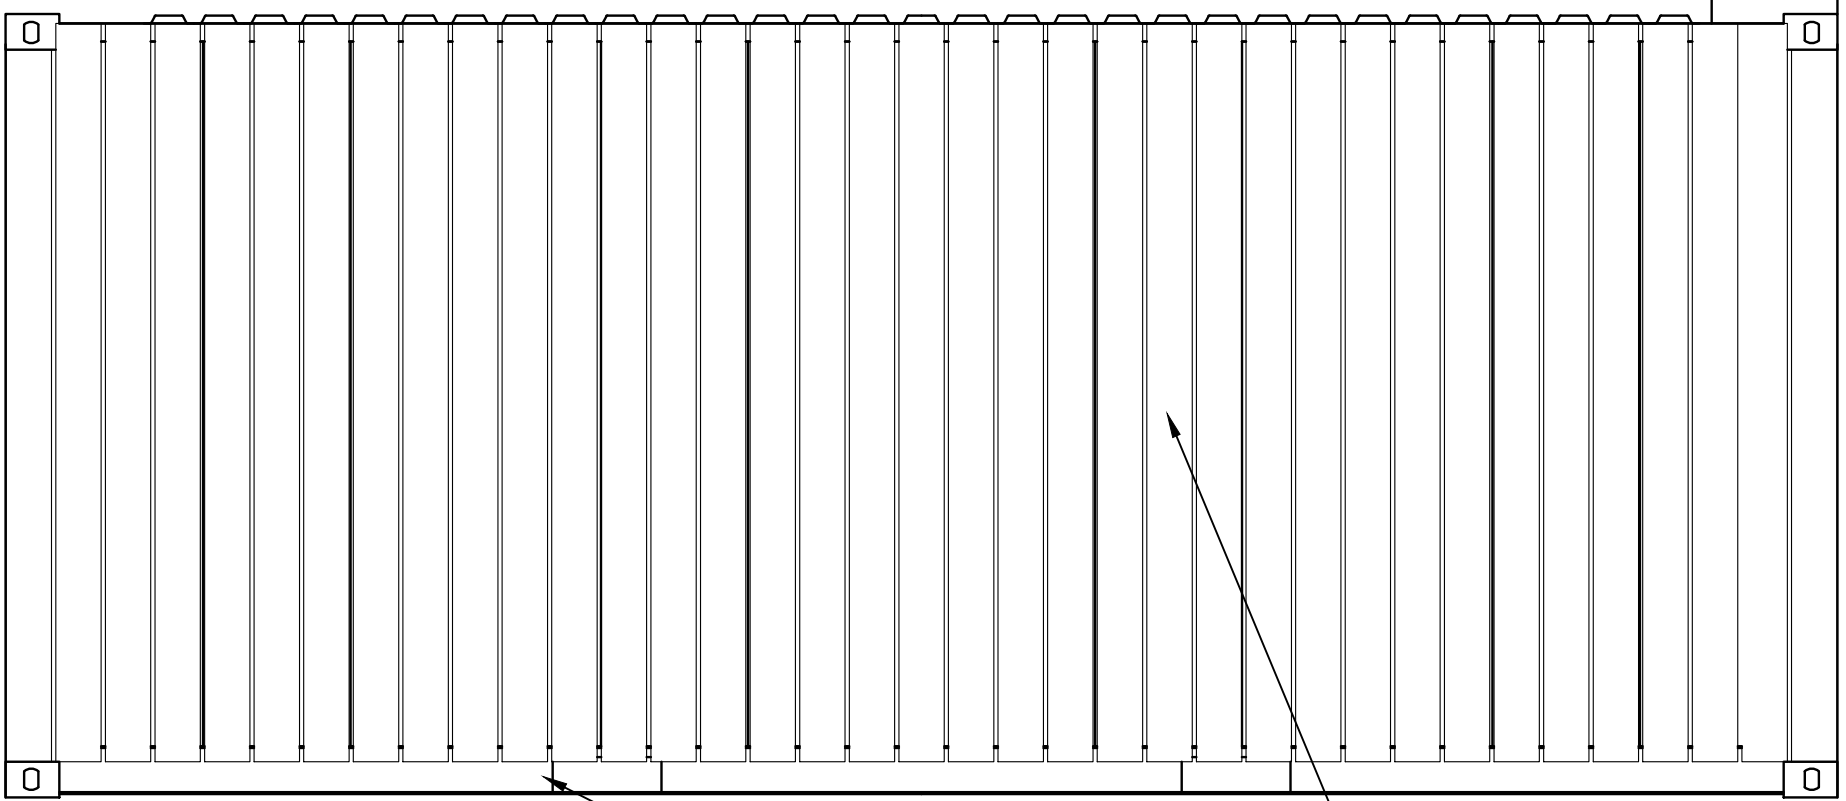

Side Elevation

REV.	DATE	DESCRIPTION	BY
A	08.07.24	Finish revised, scale revised.	MT



THE SPORTS CONSULTANCY

One de Walden Court, 85 New Cavendish Street, London W1W 6XD
Tel. +44 (0) 20 7323 0007 info@thesportsconsultancy.com

STATUS: Concept - Stage 2			
CLIENT Mid Sussex District Council			
PROJECT Burgess Hill Centre for Outdoor Sport			
DRAWING Proposed Football 3G Storage Container Timber Cladding			
SCALE 1:20	SHEET A1	DRAWN: MT	DATE 11.08.23
PROJECT NO. 1003	DRAWING NO. (03) 053	REVISION A	
This drawing must not be reproduced in whole or part without written consent. Do not scale this drawing. All dimensions in millimetres unless stated otherwise. All dimensions to be checked on site. ©2021 Mark Thomas. All Rights Reserved. NOT FOR CONSTRUCTION			

