NOTES:




D1 3G Perimeter Fence Abutment




D5 Soft Landscape Abutment

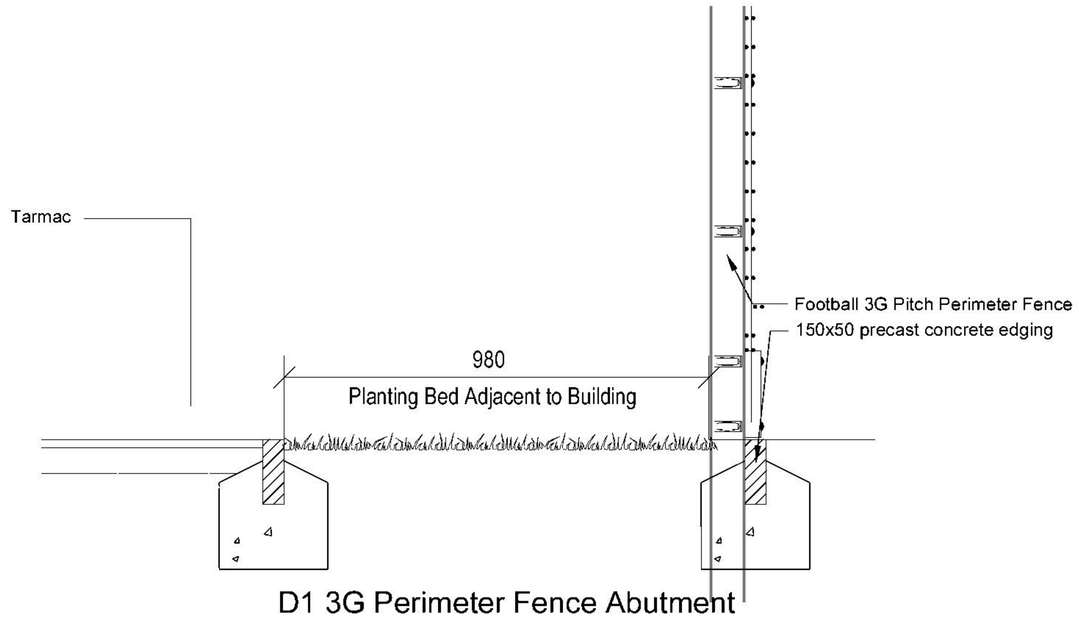


D2 Building Abutment with Planting Bed

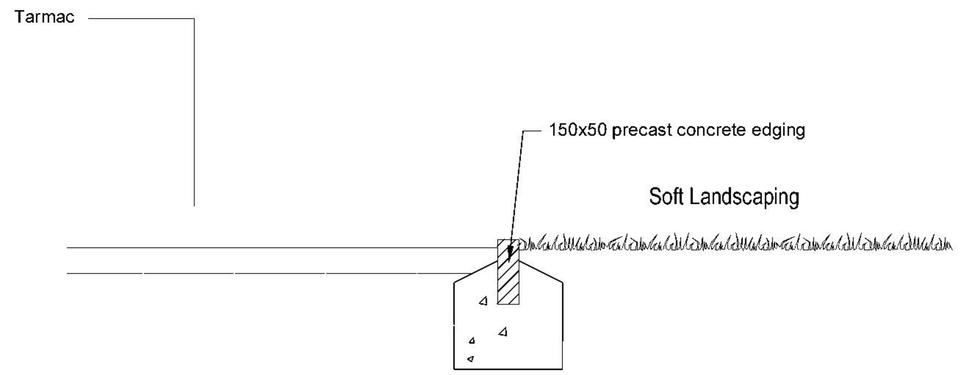


D6 Curved Paver Feature Set Within Asphalt

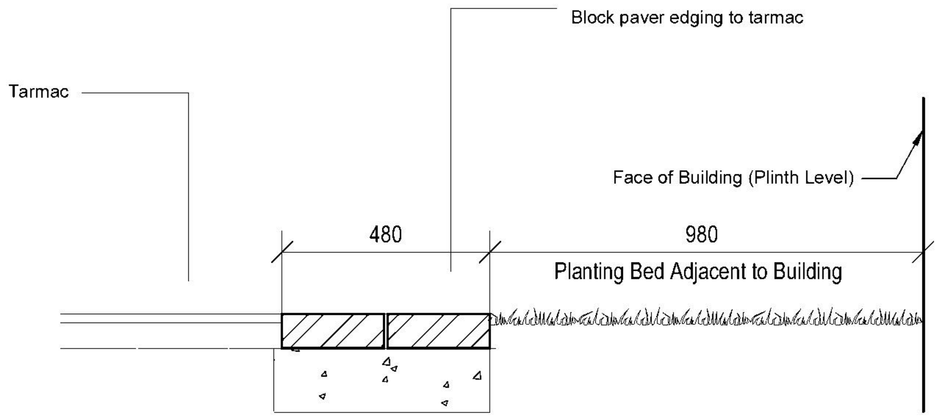


D3 Building Abutment with Paver Margin (Entrance Doors & Framing Structure)

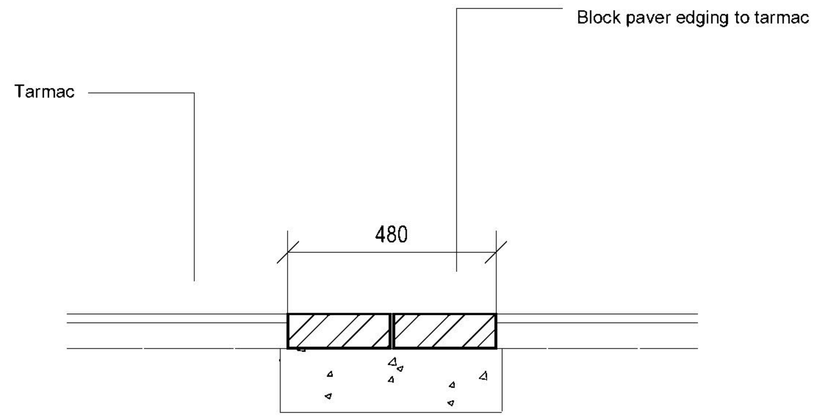


D7 Rugby 3G Fence Abutment

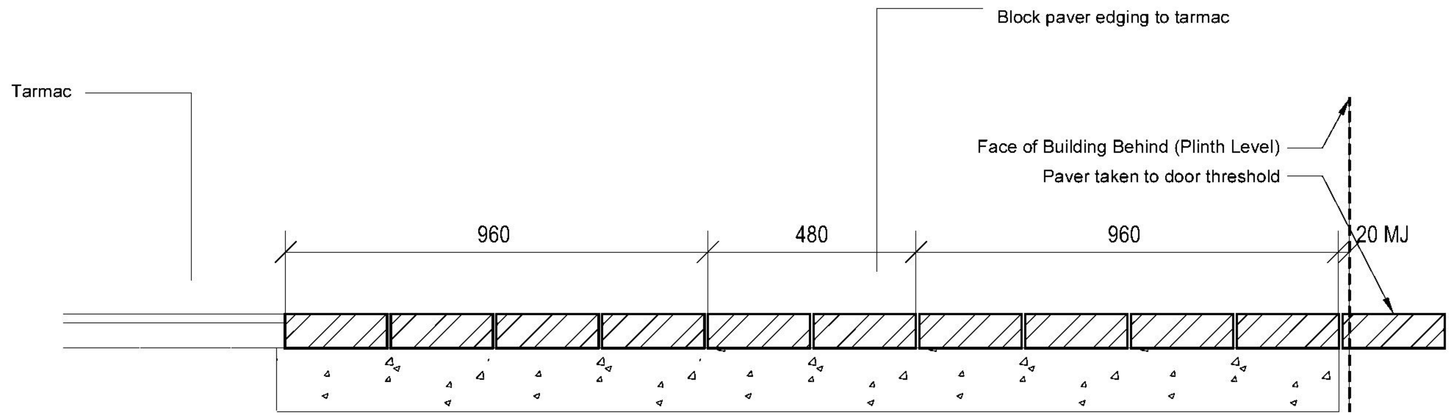


D4 Building Abutment with Paver Margin (Bench Seat & Framing Structure)

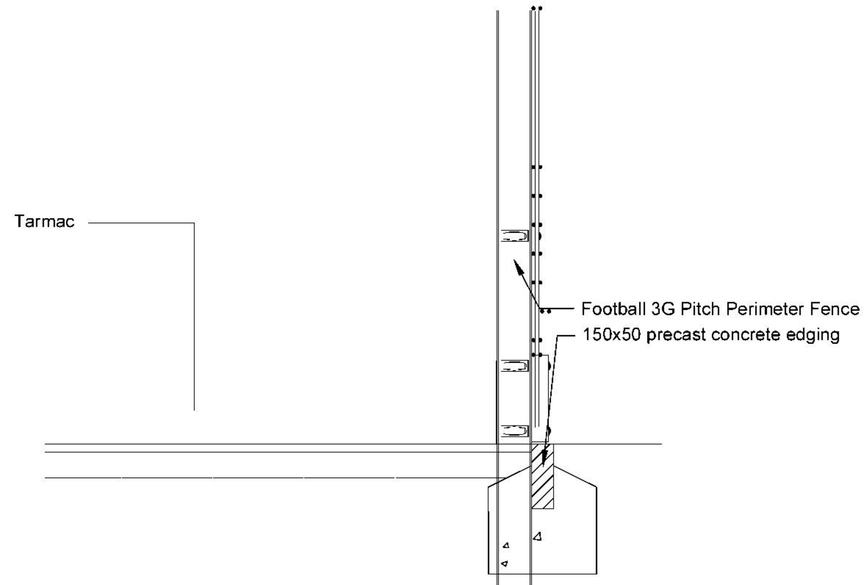


| REV. | DATE | DESCRIPTION | BY |
|---|---|---|---|
| A | 10.01.25 | General revisions. | MT |


THE SPORTS CONSULTANCY
One de Walden Court, 85 New Cavendish Street, London W1W 6XD
Tel. +44 (0) 20 7323 0007 info@thesportsconsultancy.com

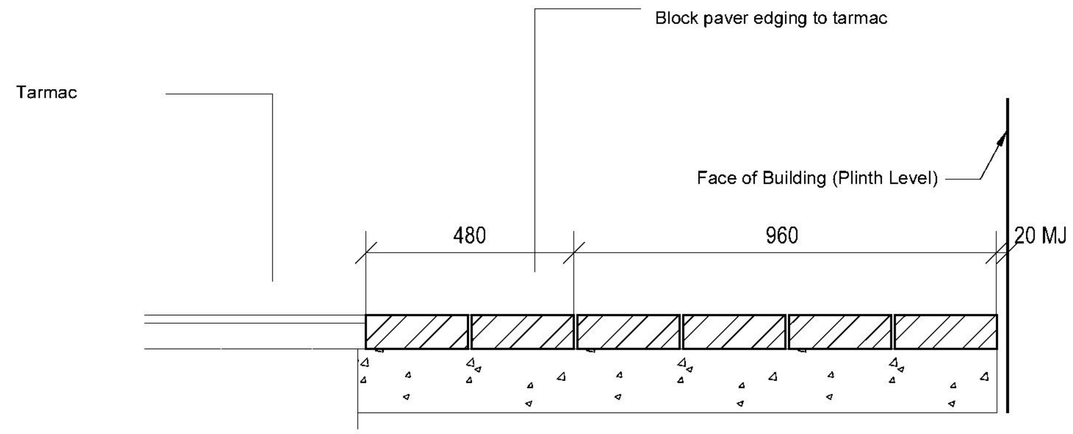
Concept - Stage 2

Mid Sussex District Council

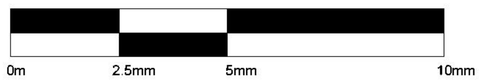Burgess Hill
Centre for Outdoor Sport

Central ZonePaver Details

| 1:10 | A1 | MT | 06.11.24 |
|---|---|---|---|

1003 (03) 067 A


This drawing must not be reproduced in whole or part without written consent. Do not scale this drawing. All dimensions in millimetres unless stated otherwise. All dimensions to be checked on site.
©2021 Mark Thomas. All Rights Reserved. NOT FOR CONSTRUCTION.