


This drawing has been prepared for the purpose of gaining planning permission only and does not purport to be a working or contractual drawing and should not be used for any building or contractual purposes. This drawing has been prepared based on survey drawings and information prepared by others. All dimensions and levels on all drawings must be checked and verified on site before commencement of works

© VICTORIA HOLLAND ARCHITECTURE LTD 2025

GENERAL NOTES

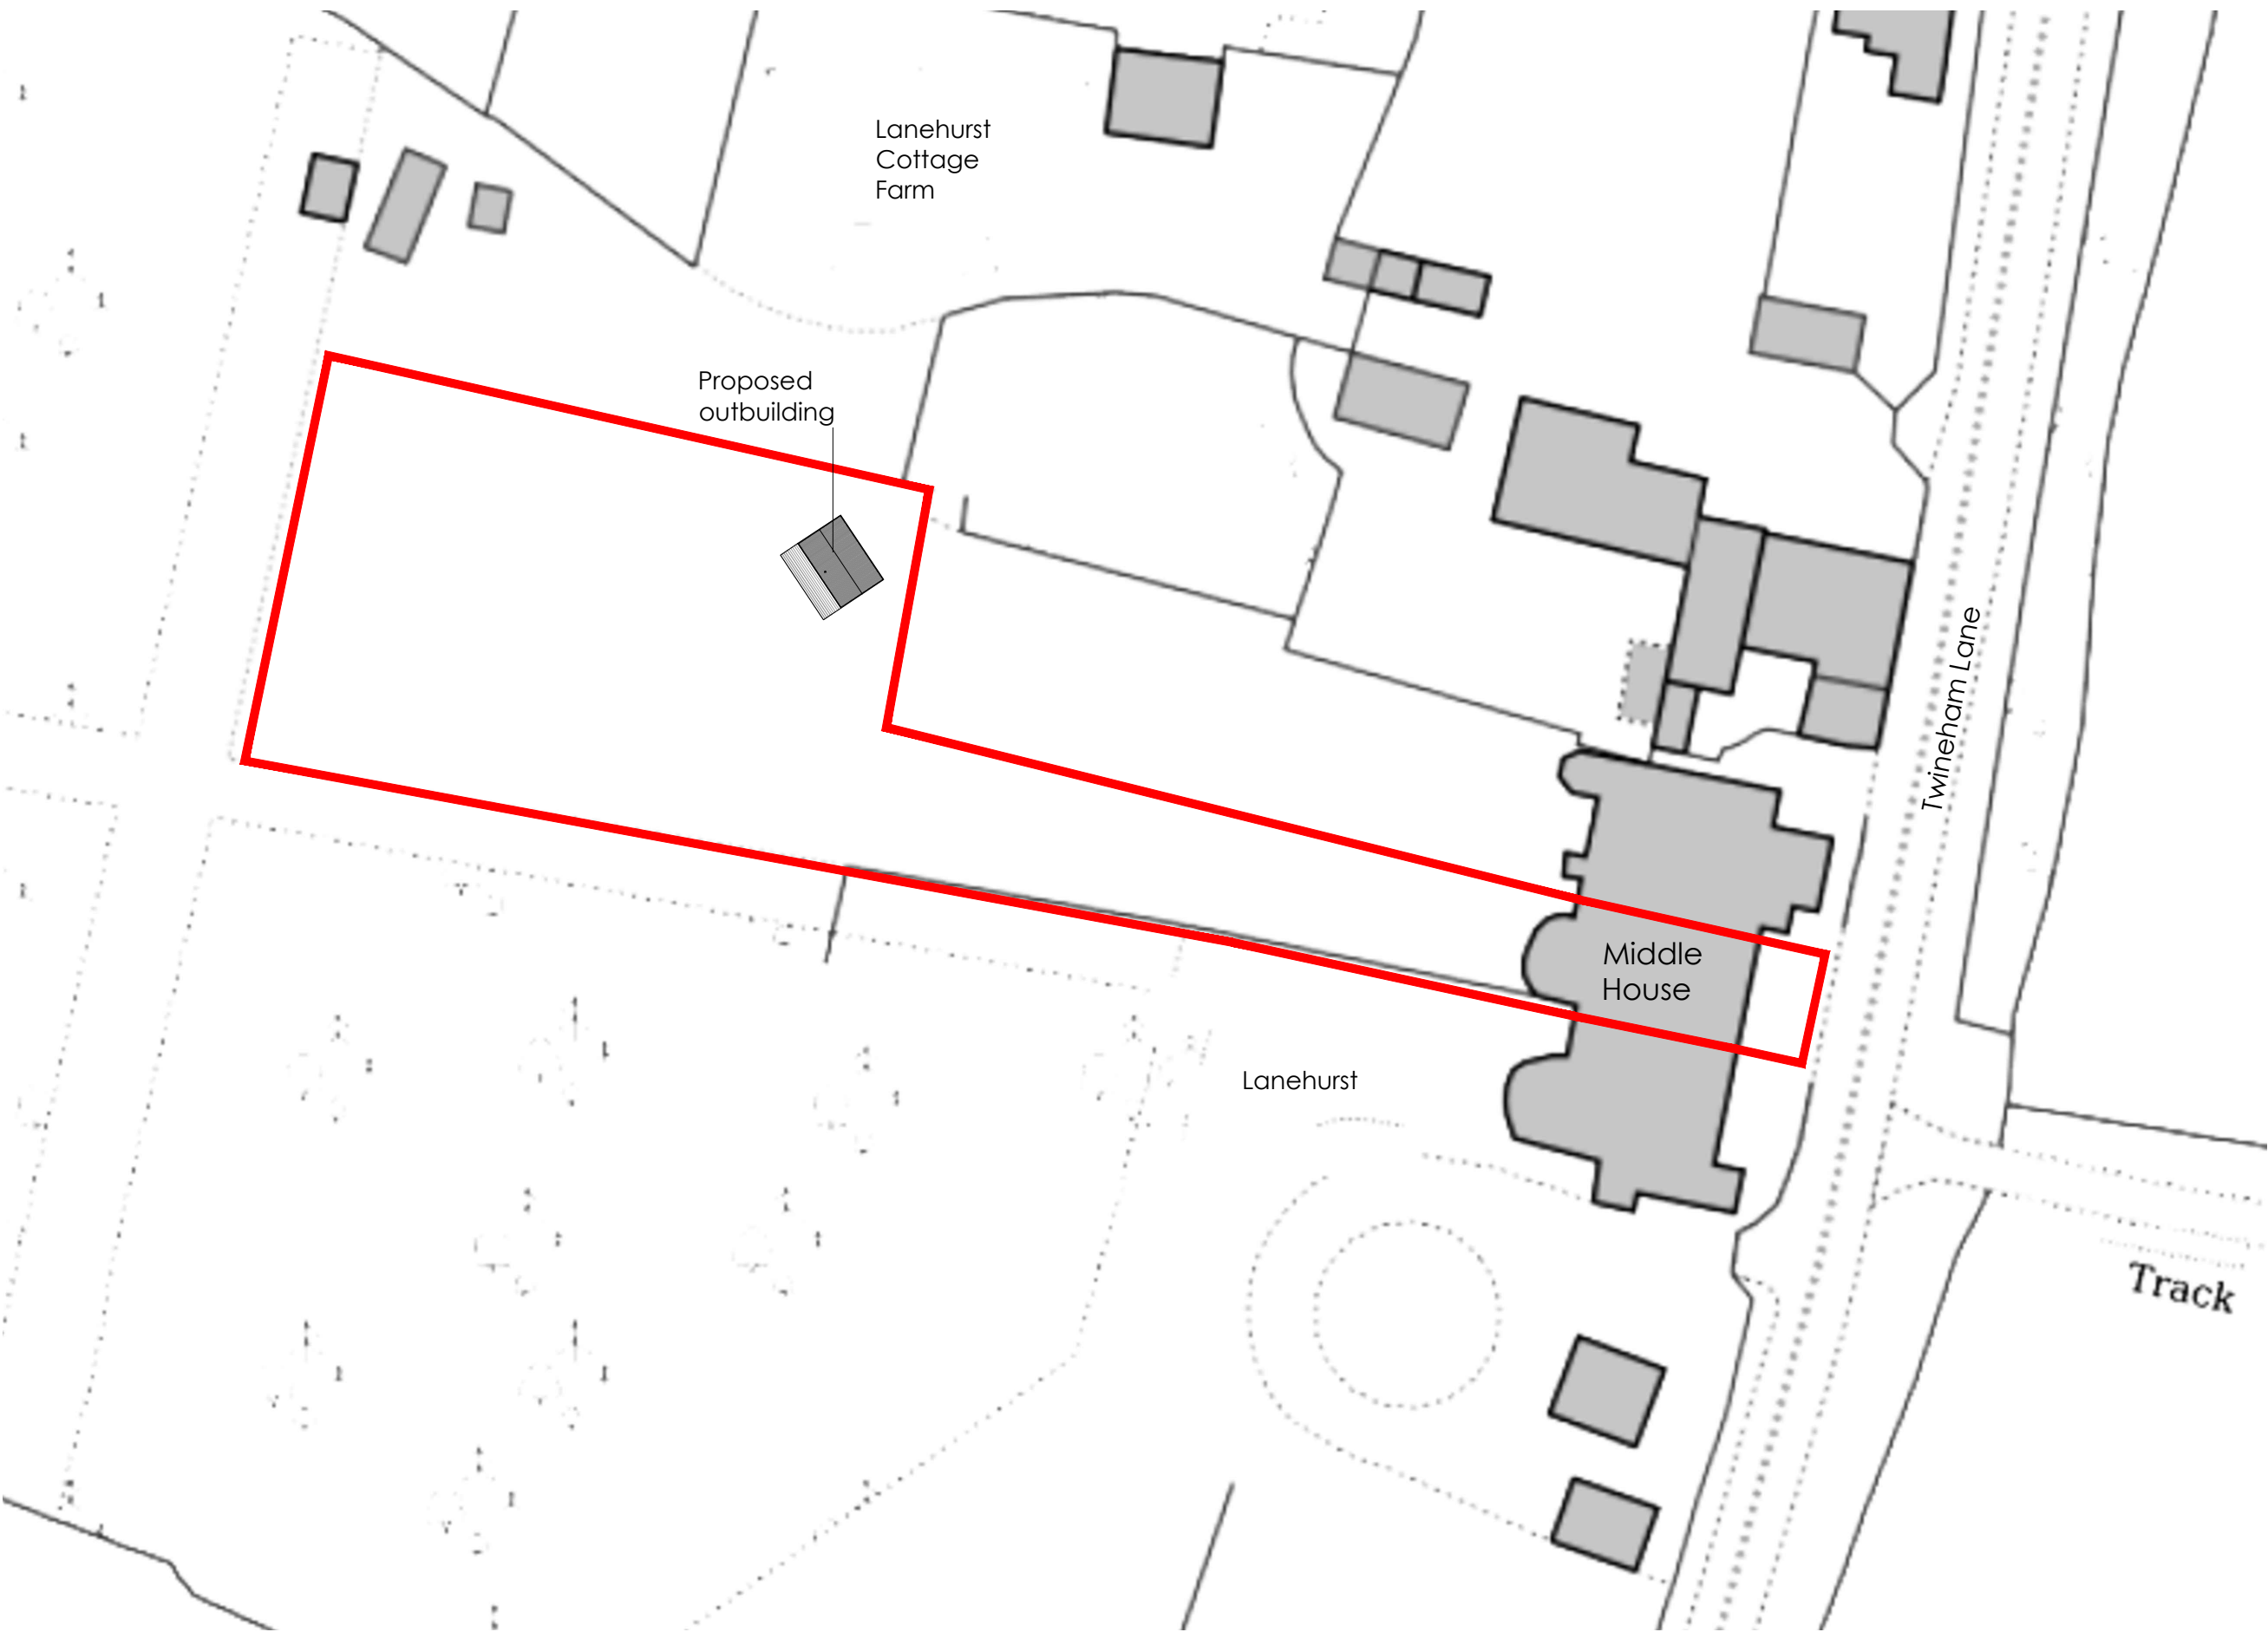

Middle House
Lanehurst Twineham Lane
Albourne Hassocks
West Sussex BN6 9JP

PLANNING

PROPOSED SITE AND BLOCK PLAN

DATE. AUGUST 2025
SCALE. 1:500 @ A3
JOB No. 1171
DRWG No. 101 Rev.

VICTORIA
HOLLAND
ARCHITECTURE

Victoria Holland RIBA
50 Maltravers Street
Arundel - West Sussex - BN18 9BQ
Tel 01903 882923

