




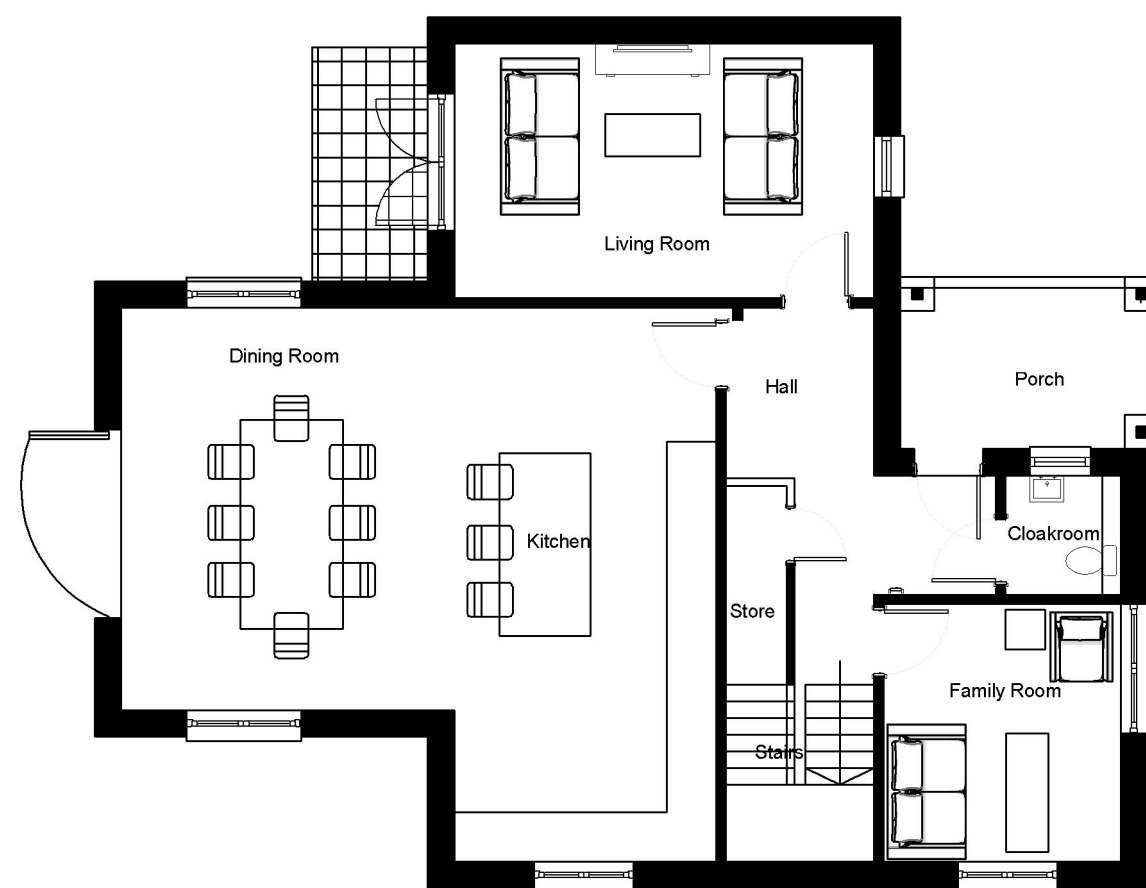

PROPOSED
GROUND FLOOR PLAN
99.8m2 (1074ft2)

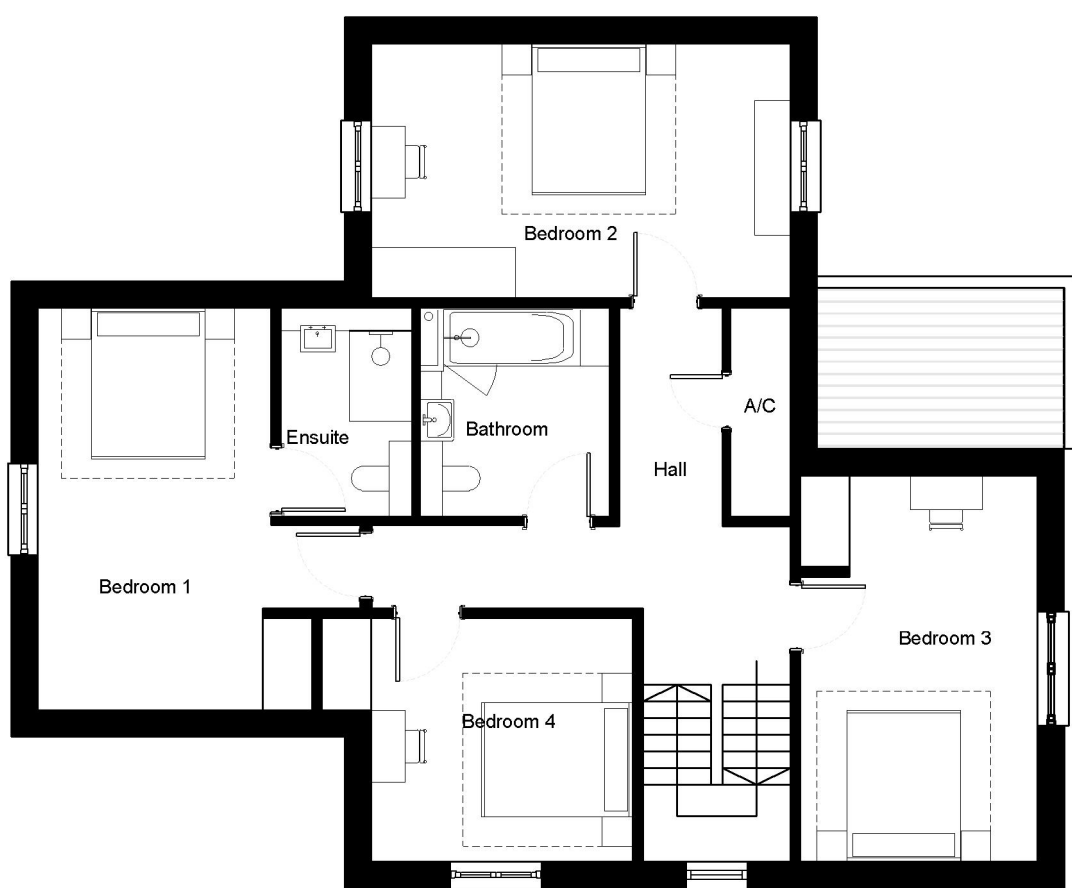


PROPOSED
FIRST FLOOR PLAN
99.8m2 (1074ft2)

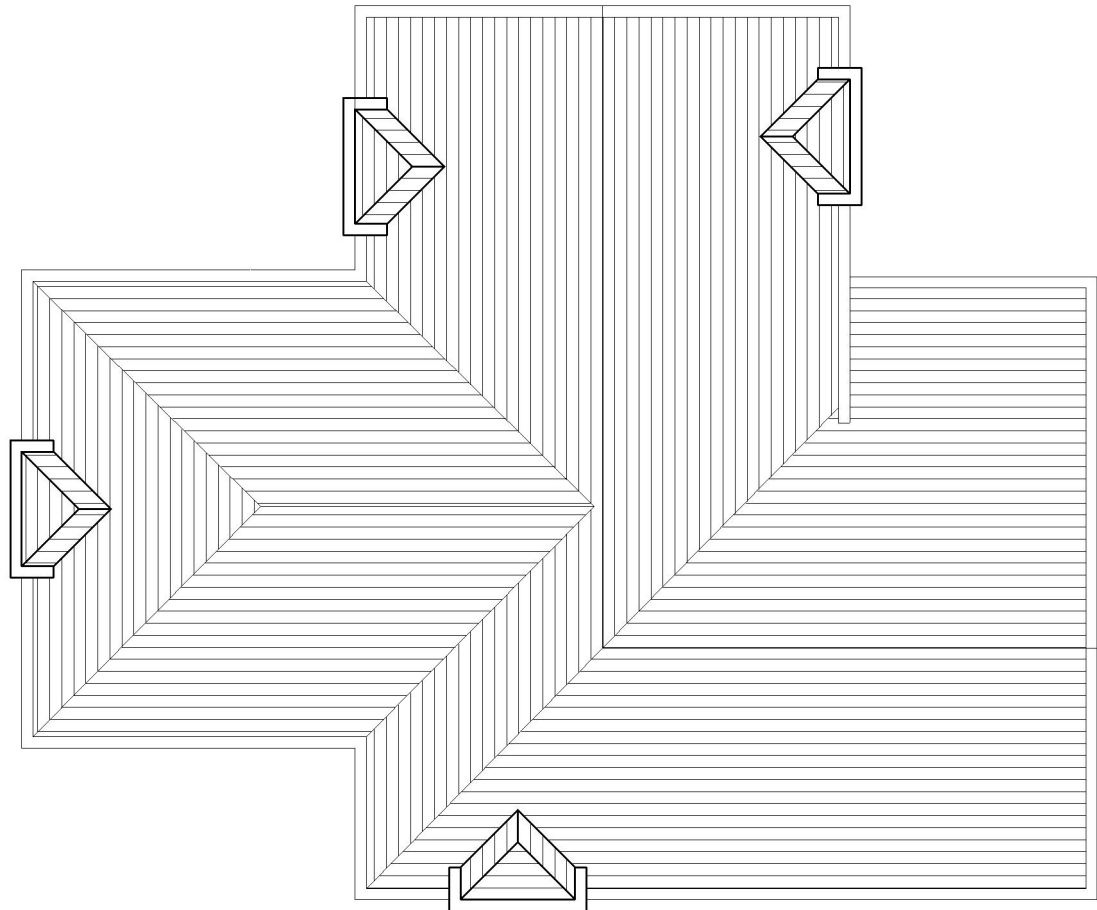


PROPOSED
ROOF PLAN


MATERIALS - SCHEDULE	
1	Clay Roof Tile
2	Red Brick
3	White Timber Boarding
4	Black UPVC RWP
5	White Timber Window Frames
6	Oak Framed Porches

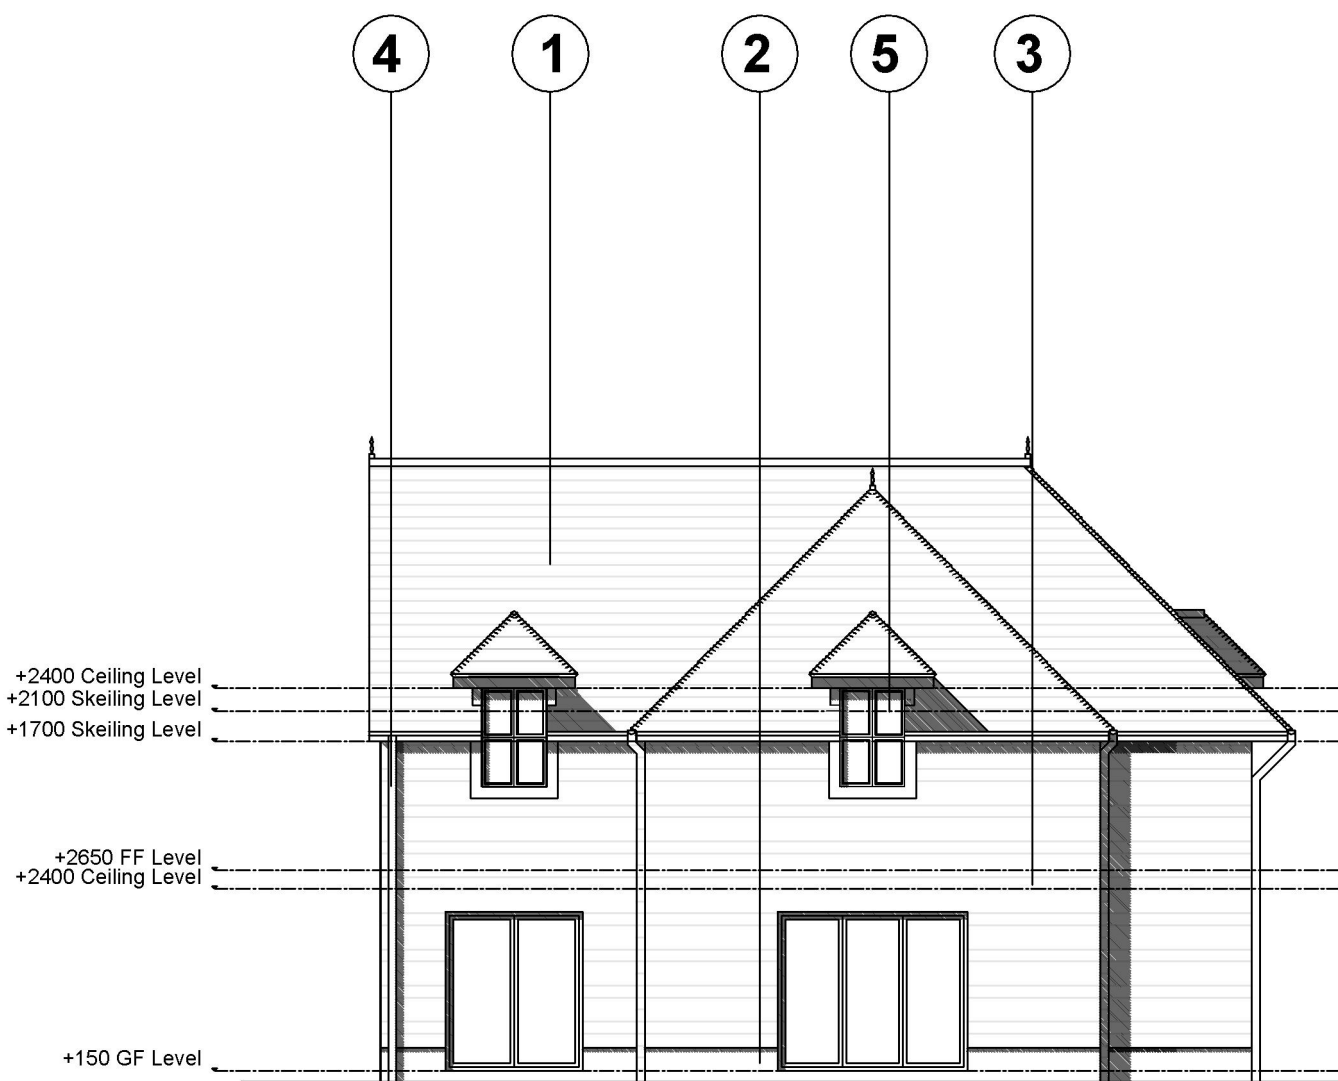


PROPOSED
REAR ELEVATION

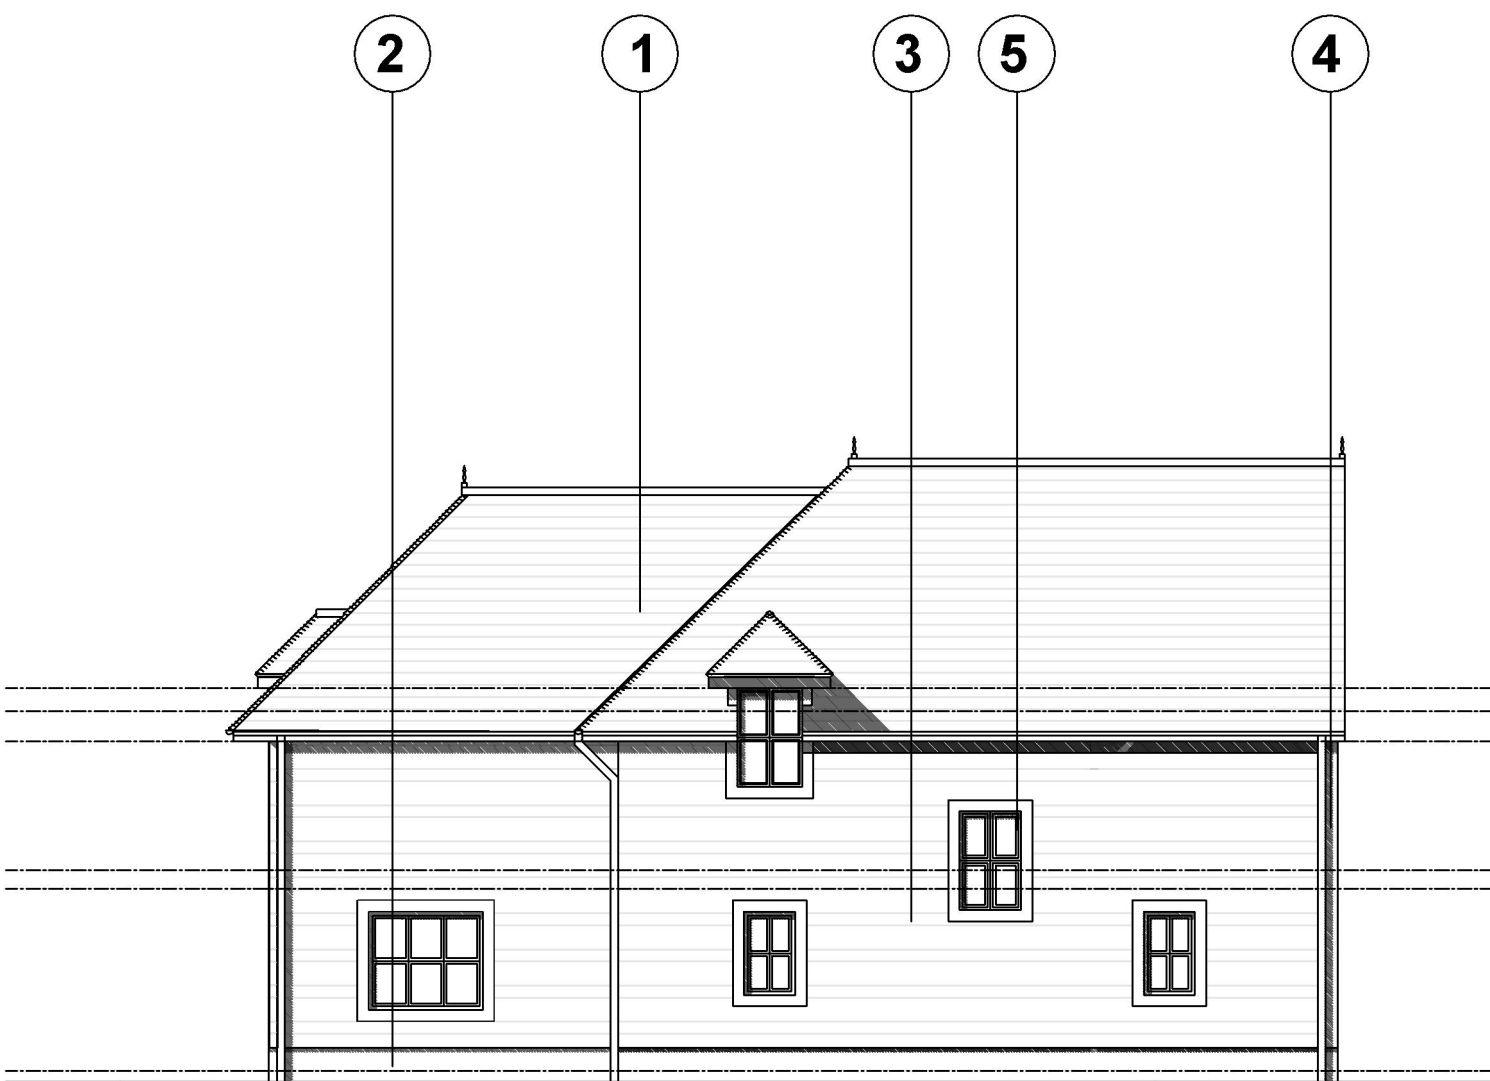

PROPOSED
SIDE ELEVATION

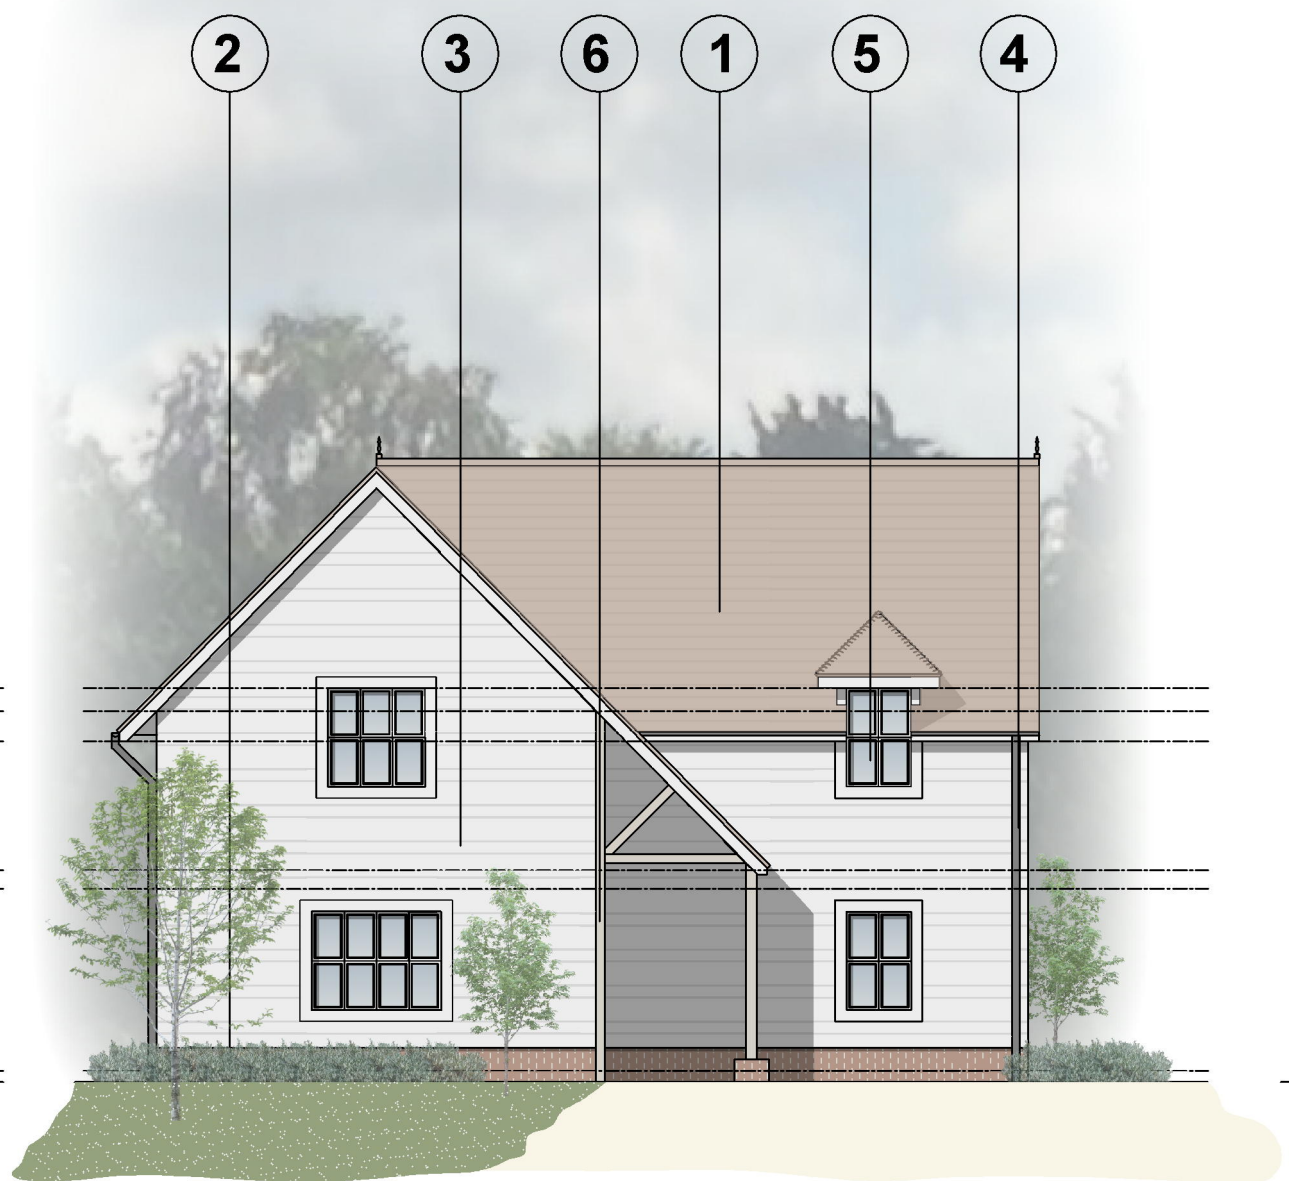

PROPOSED
FRONT GABLE ELEVATION

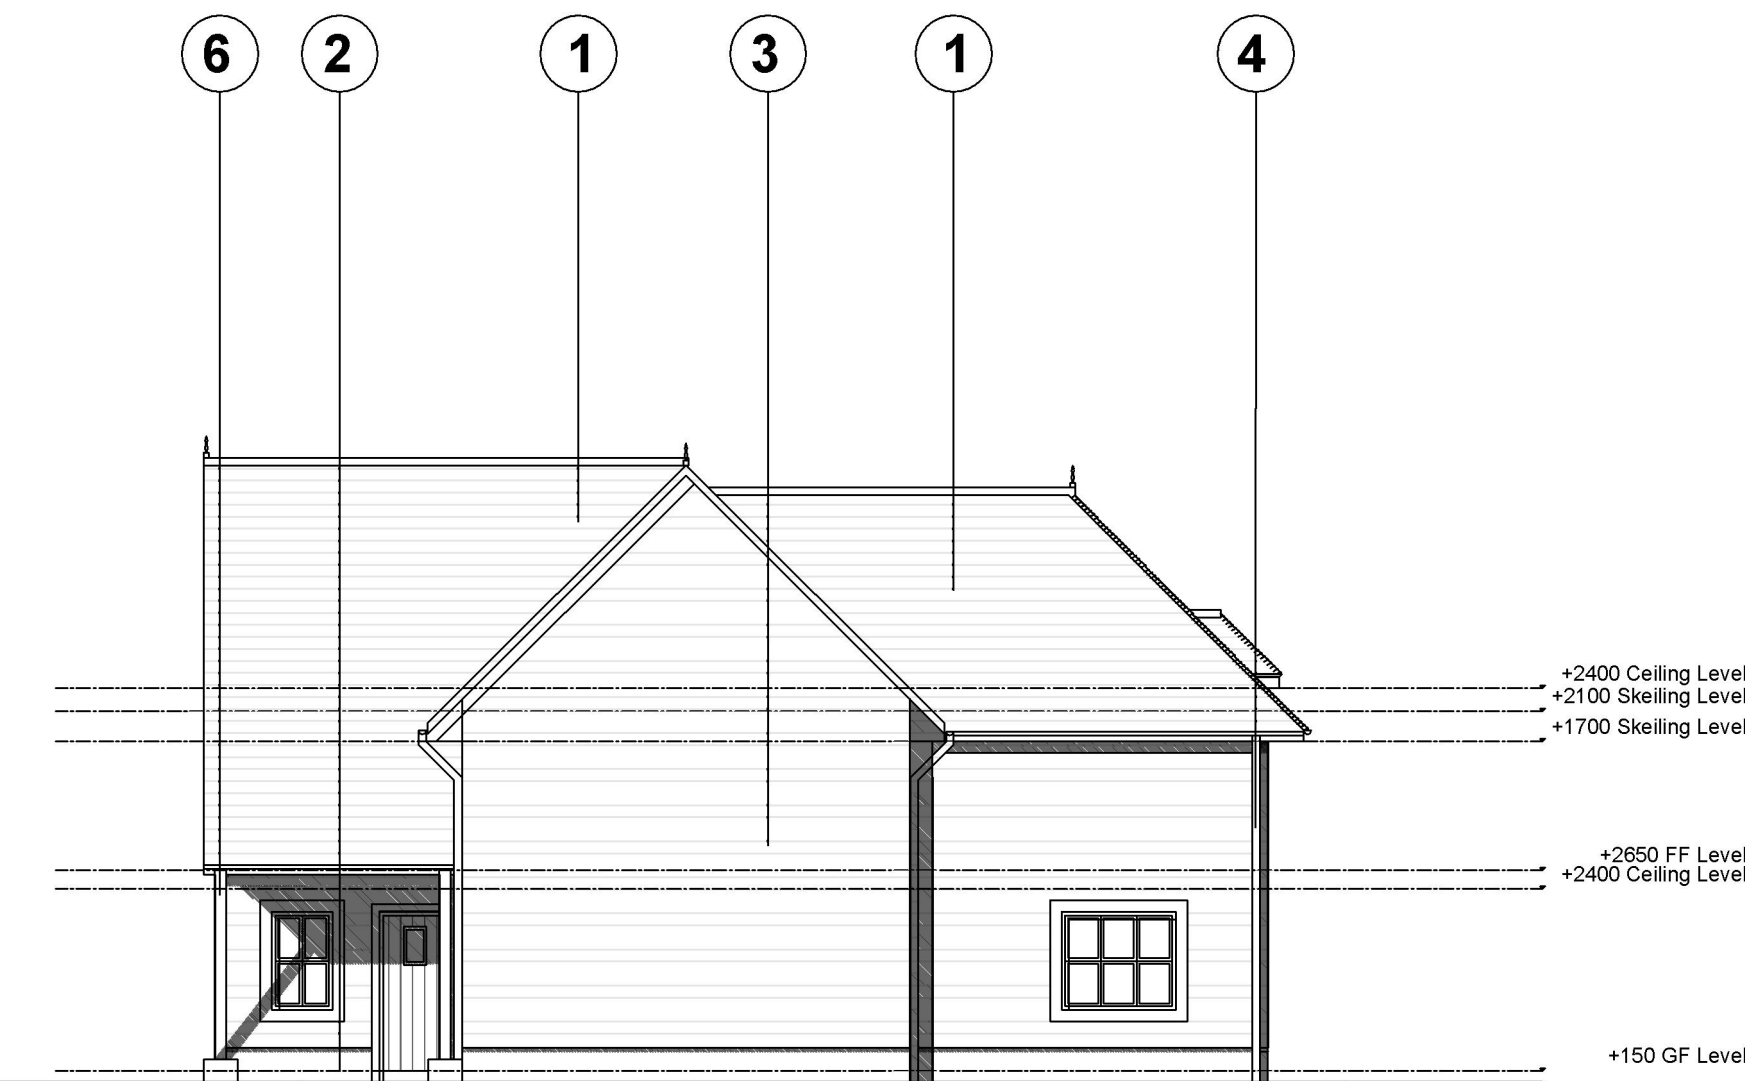

PROPOSED
SIDE ELEVATION

HOUSE TYPE 2 - PLOTS 1 & 5
199.6m2 (2148ft2)