
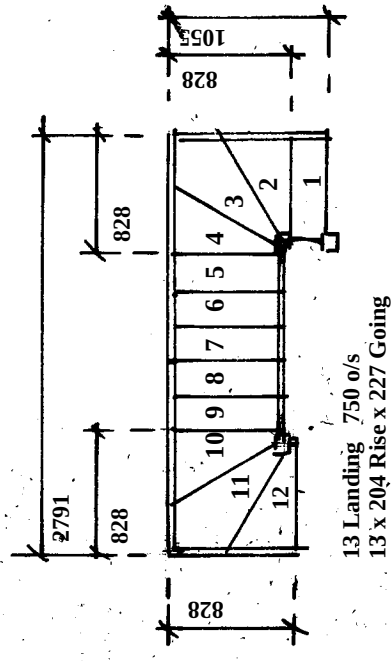
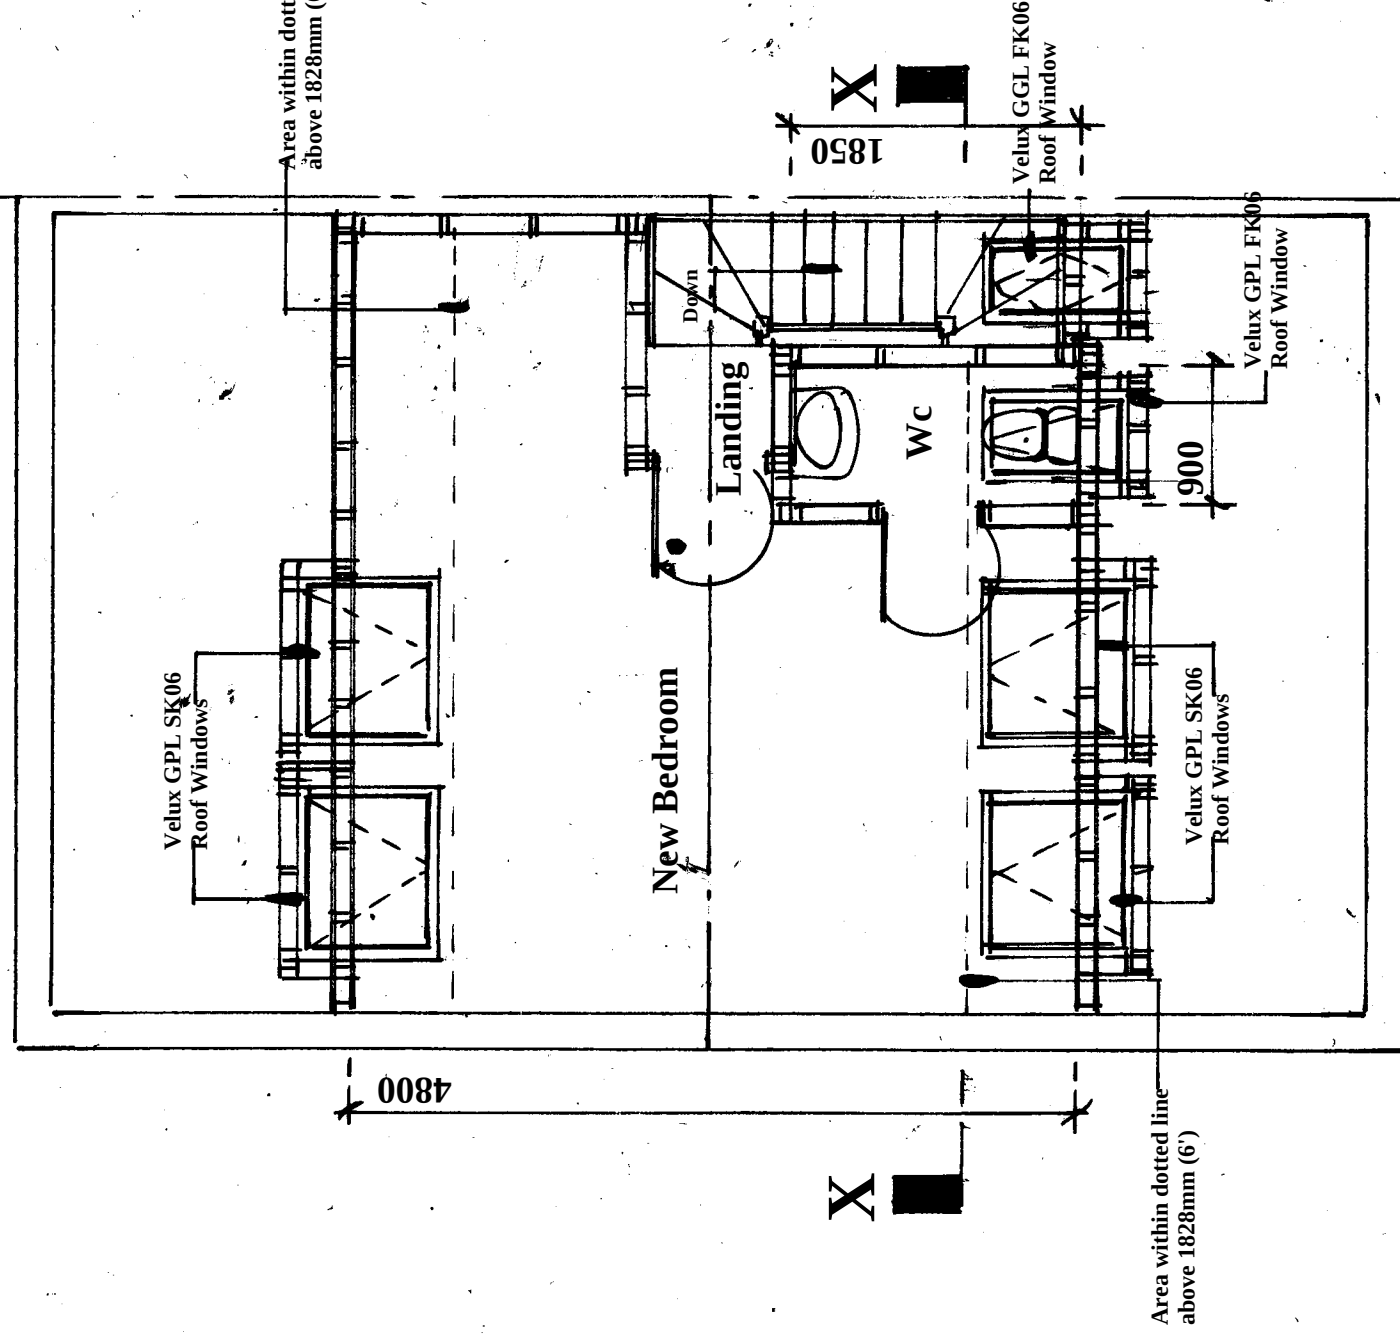
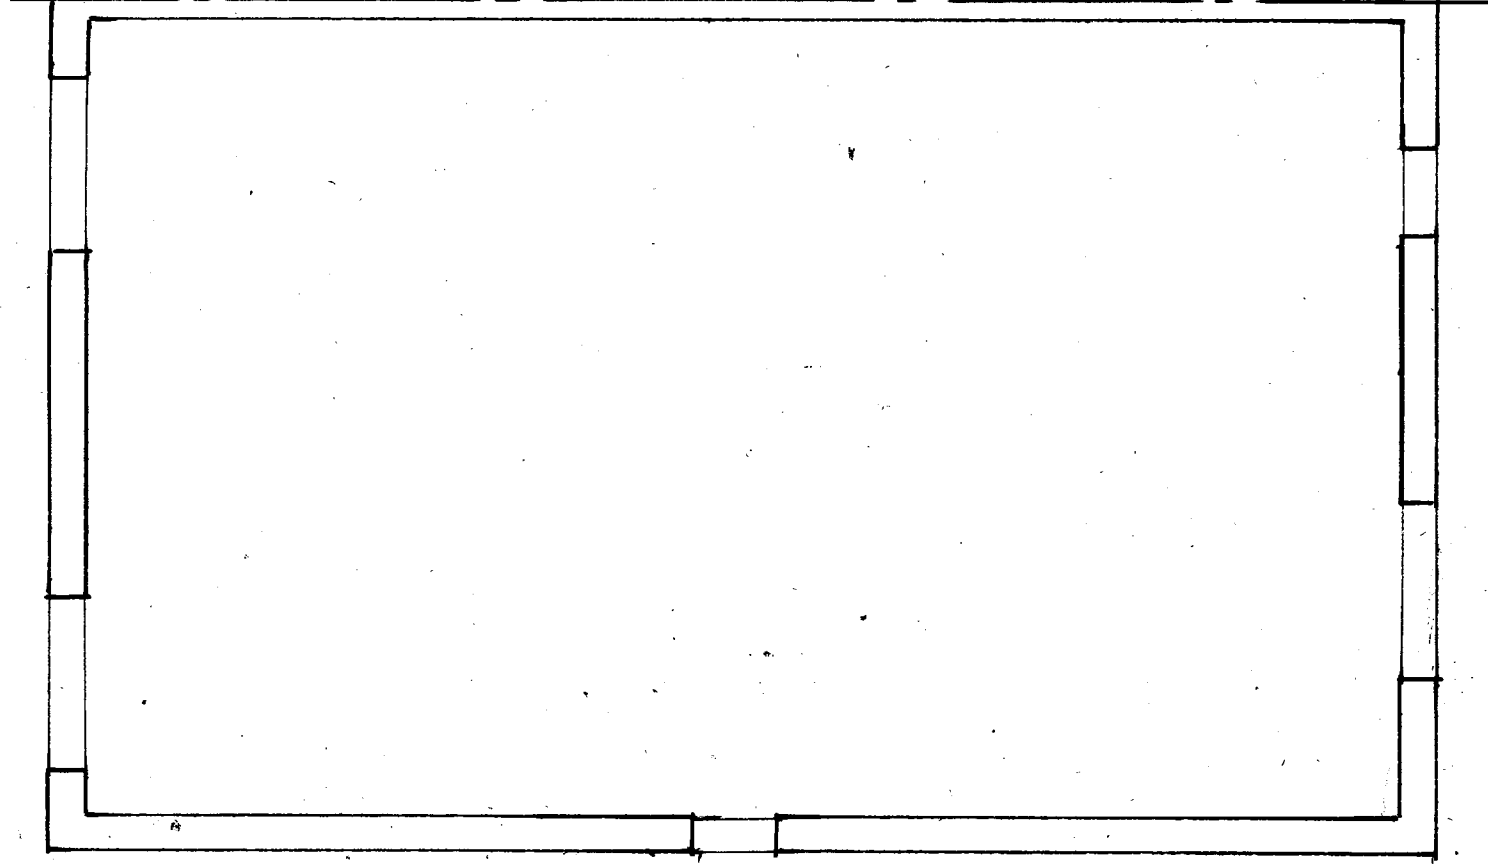


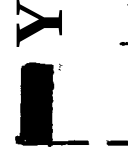

Amendments	Date

Client

Mr & Mrs Salmon

Site Address

**61 Sycamore Drive
Burgess Hill
West Sussex
RH15 0GG**

Proposal

Loft Conversion

Drawing Title **Proposed Joist/ Loft Room Plan**

Date **17/10/25**

Drawn
S. Burrows

Scales

1:50

DWG NO.	S13459/2	REV
---------	----------	-----