
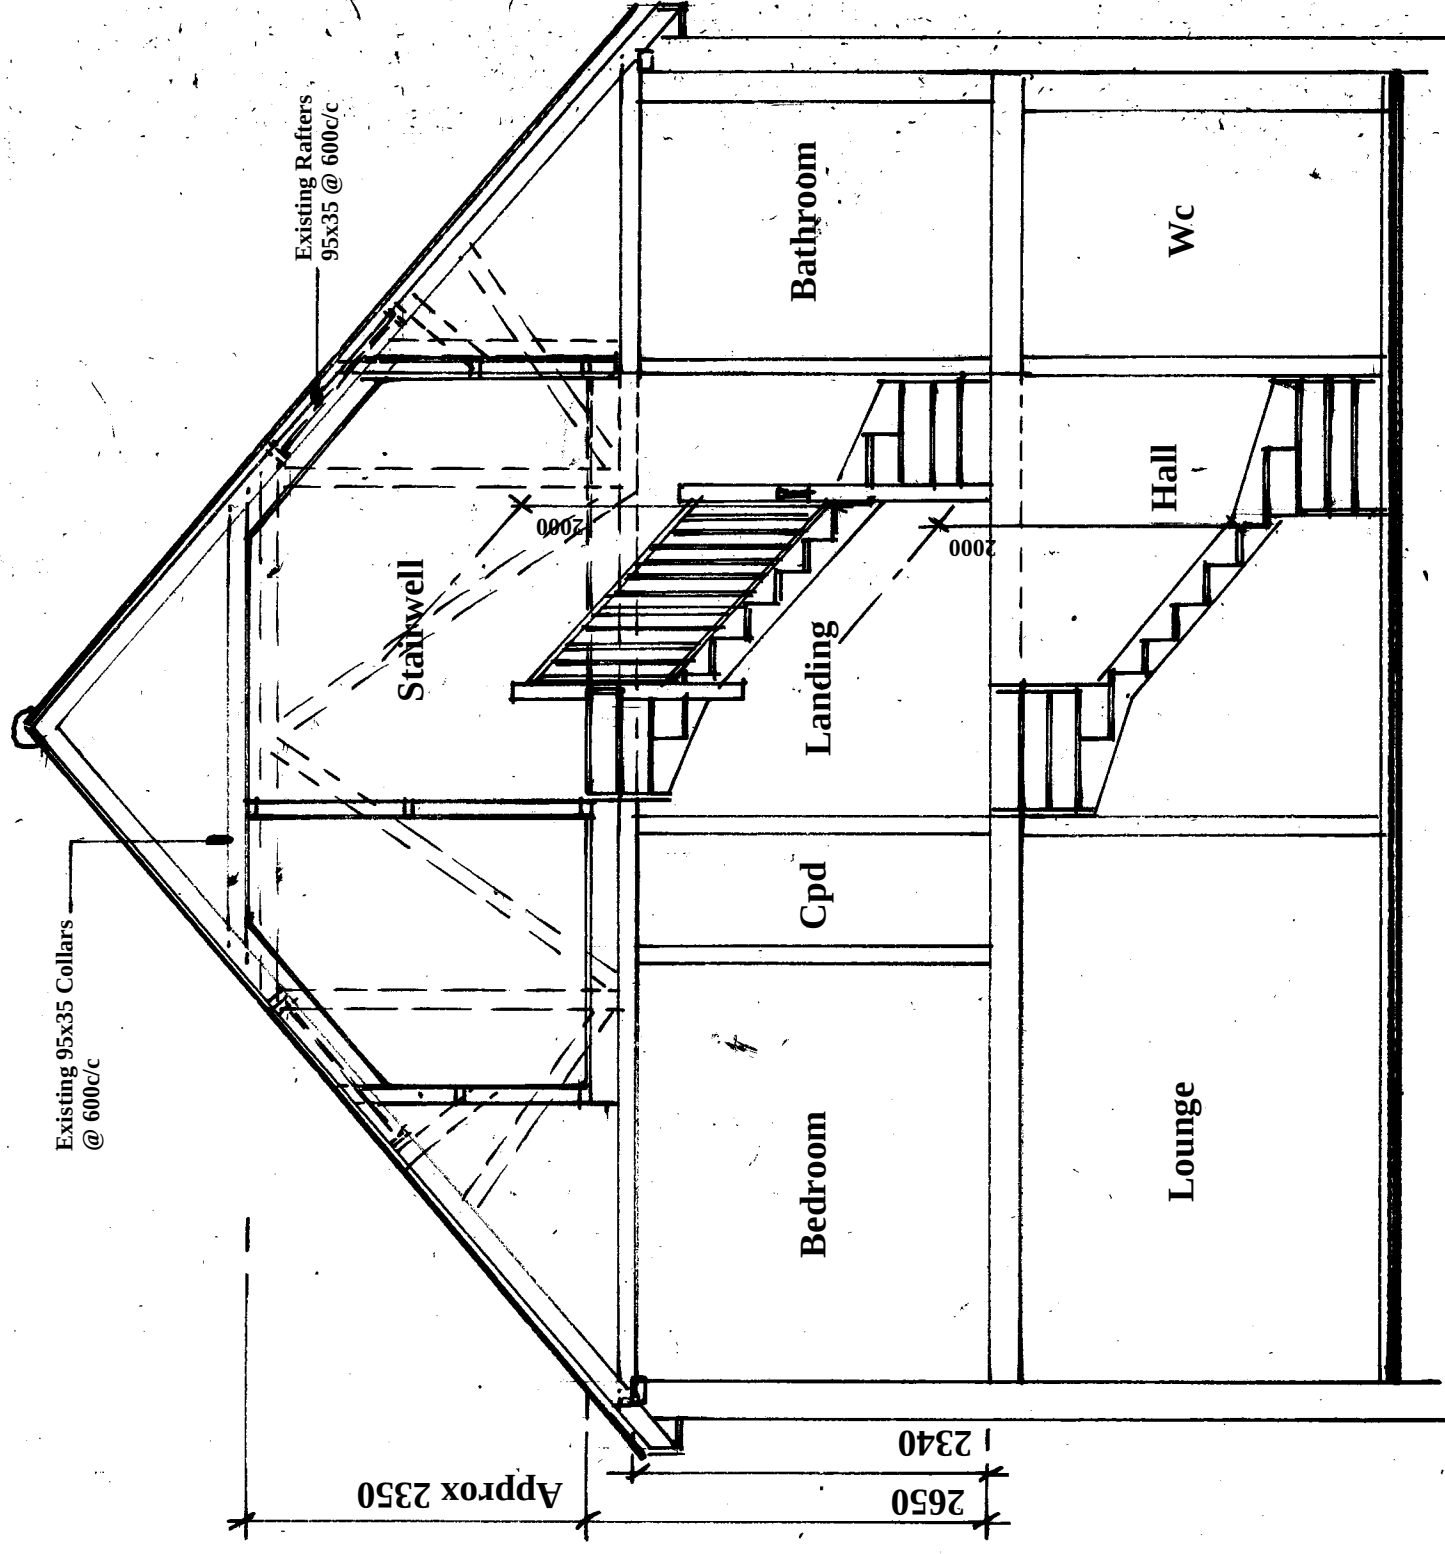


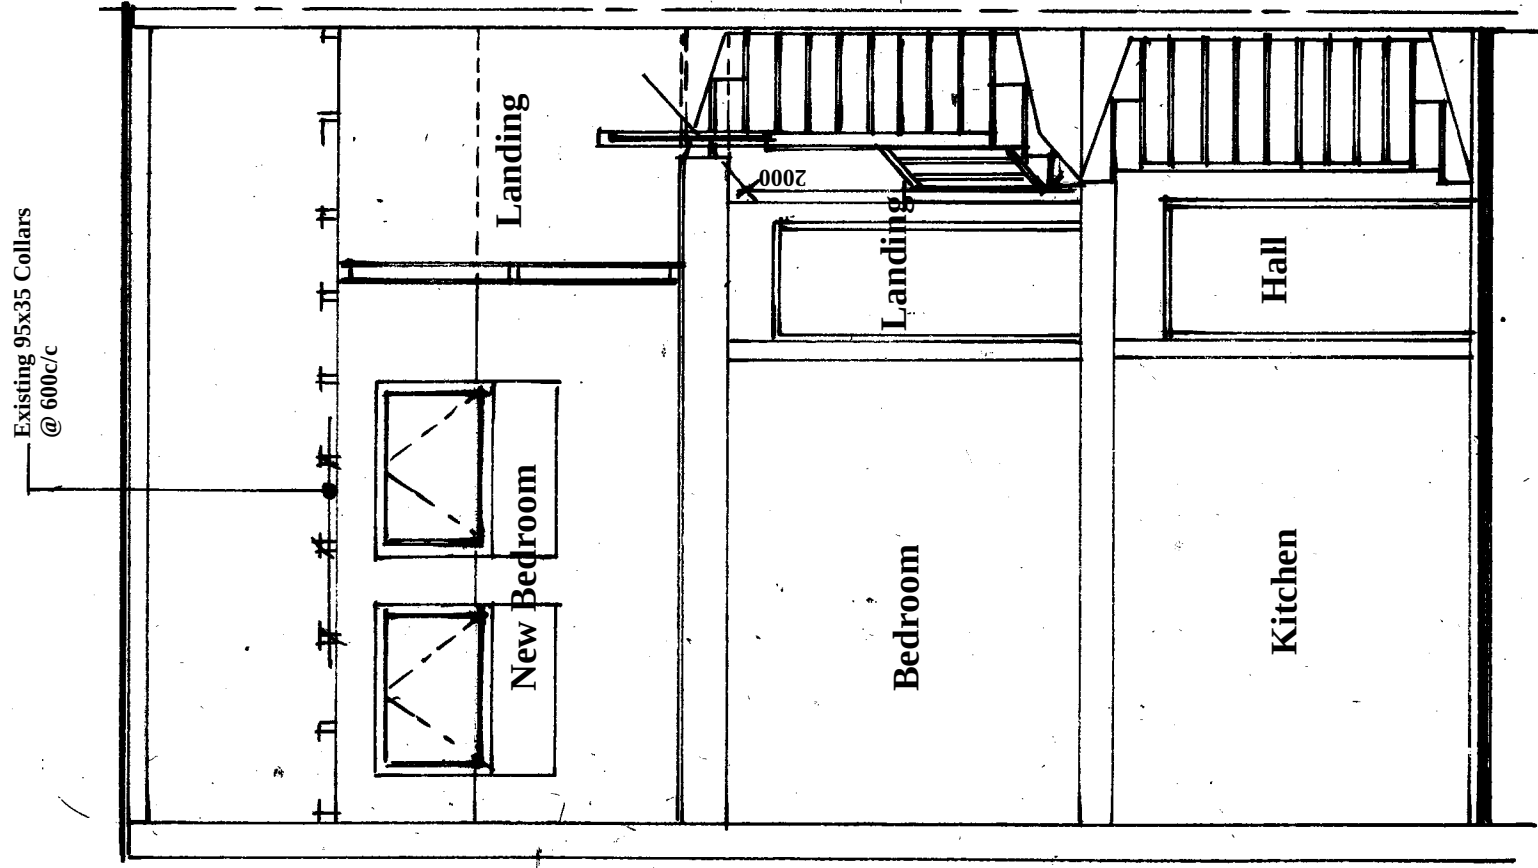

Section X-X

Section Y-Y

Amendments	Date

Mr & Mrs Salmon

Site Address

**61 Sycamore Drive
Burgess Hill
West Sussex
RH15 0GG**

Proposal

Loft Conversion

Drawing Title

Sections

Date **17/10/25**

Scales

1:50

DWG NO.	S13459/3	REV.
---------	----------	------