


Block plan - Flat 2 Oakdene

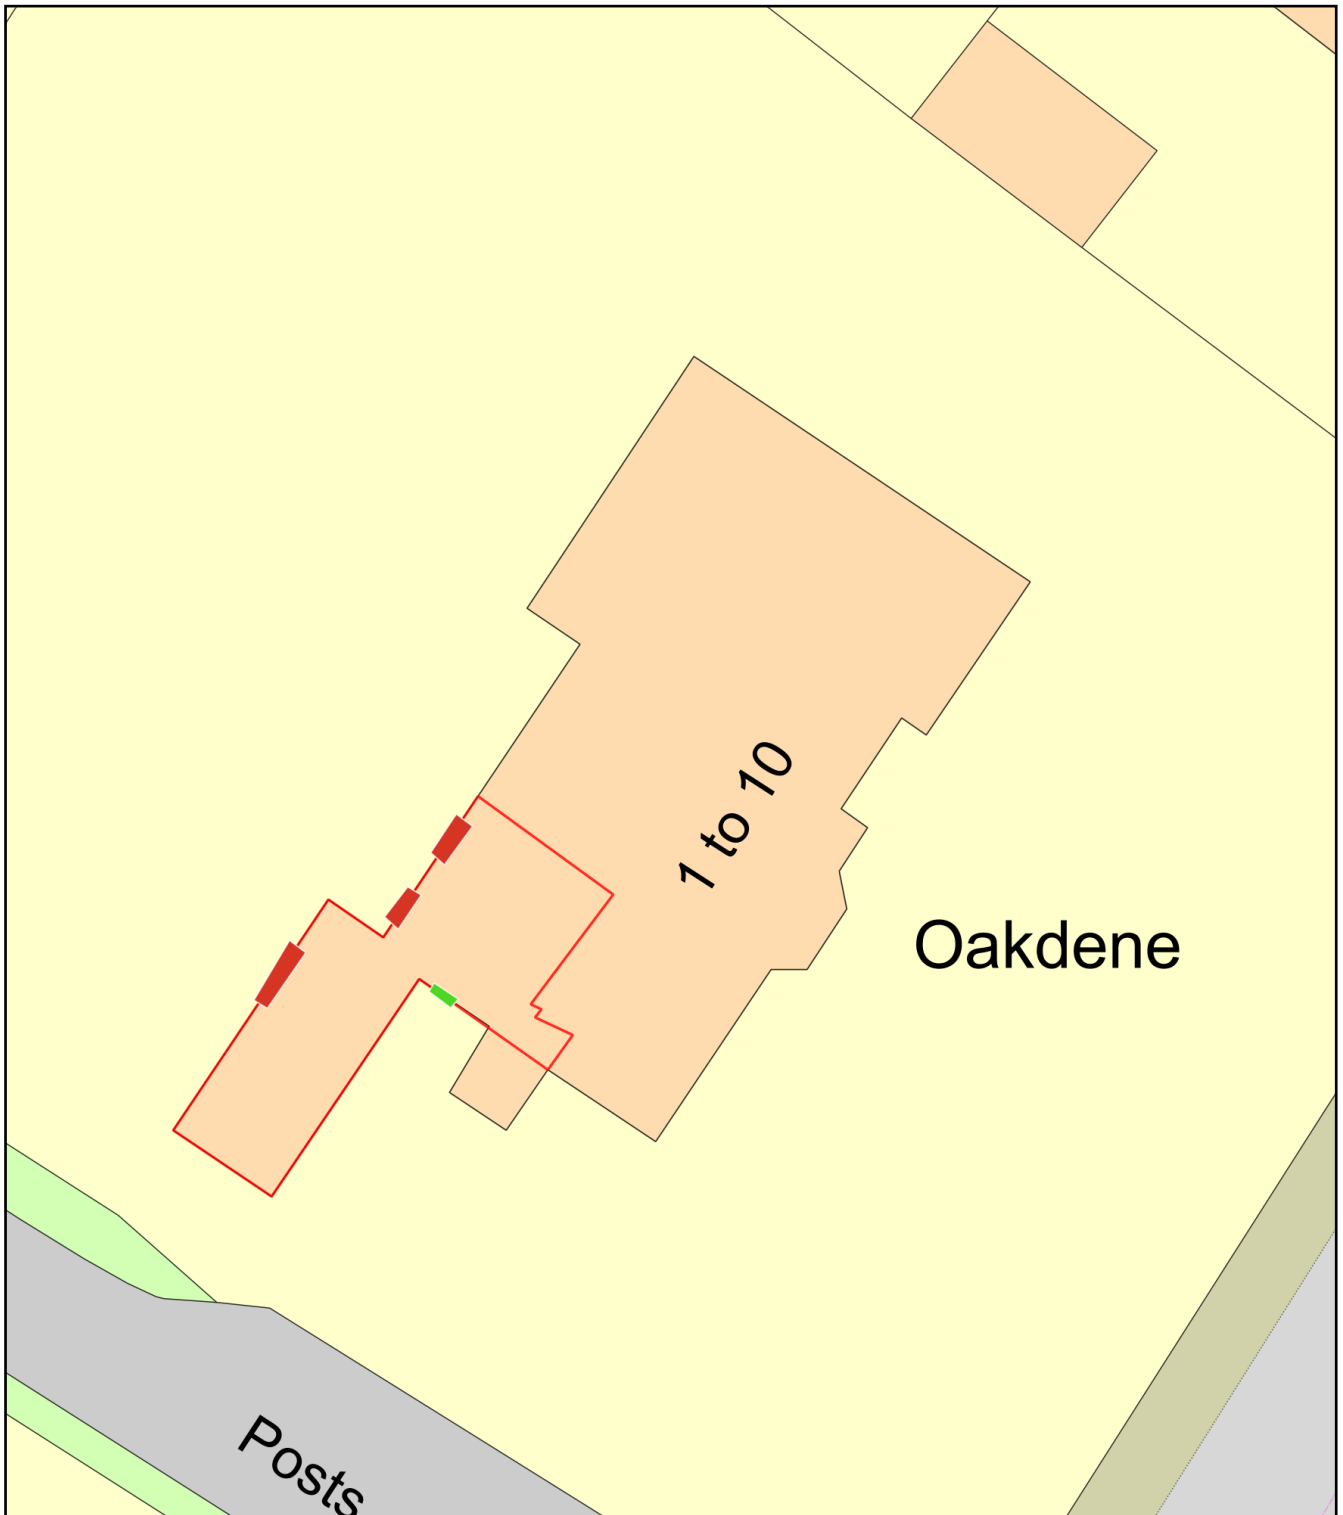

0 10
Metres



Plan Produced for: Christopher John

Date Produced: 22 Oct 2025

Plan Reference Number: TQRQM25295150020964

Scale: 1:200 @ A4