


PROPOSED NORTH-WEST ELEVATION

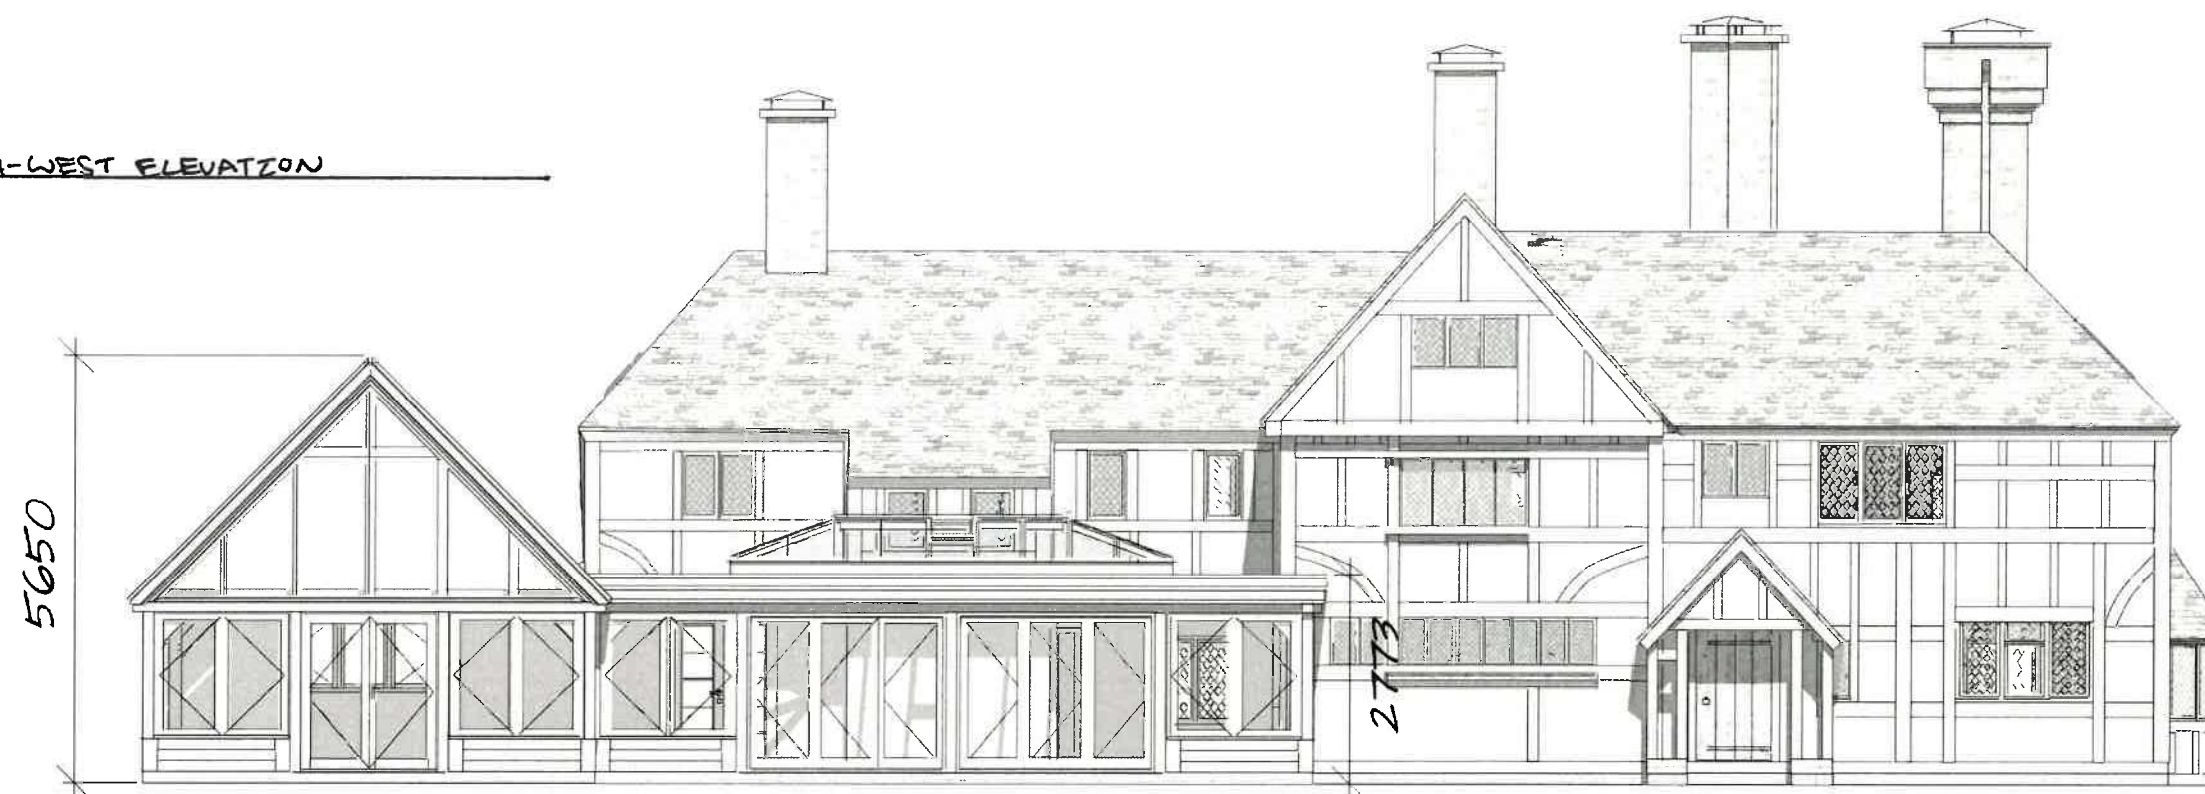

PROPOSED SOUTH-EAST ELEVATION

