



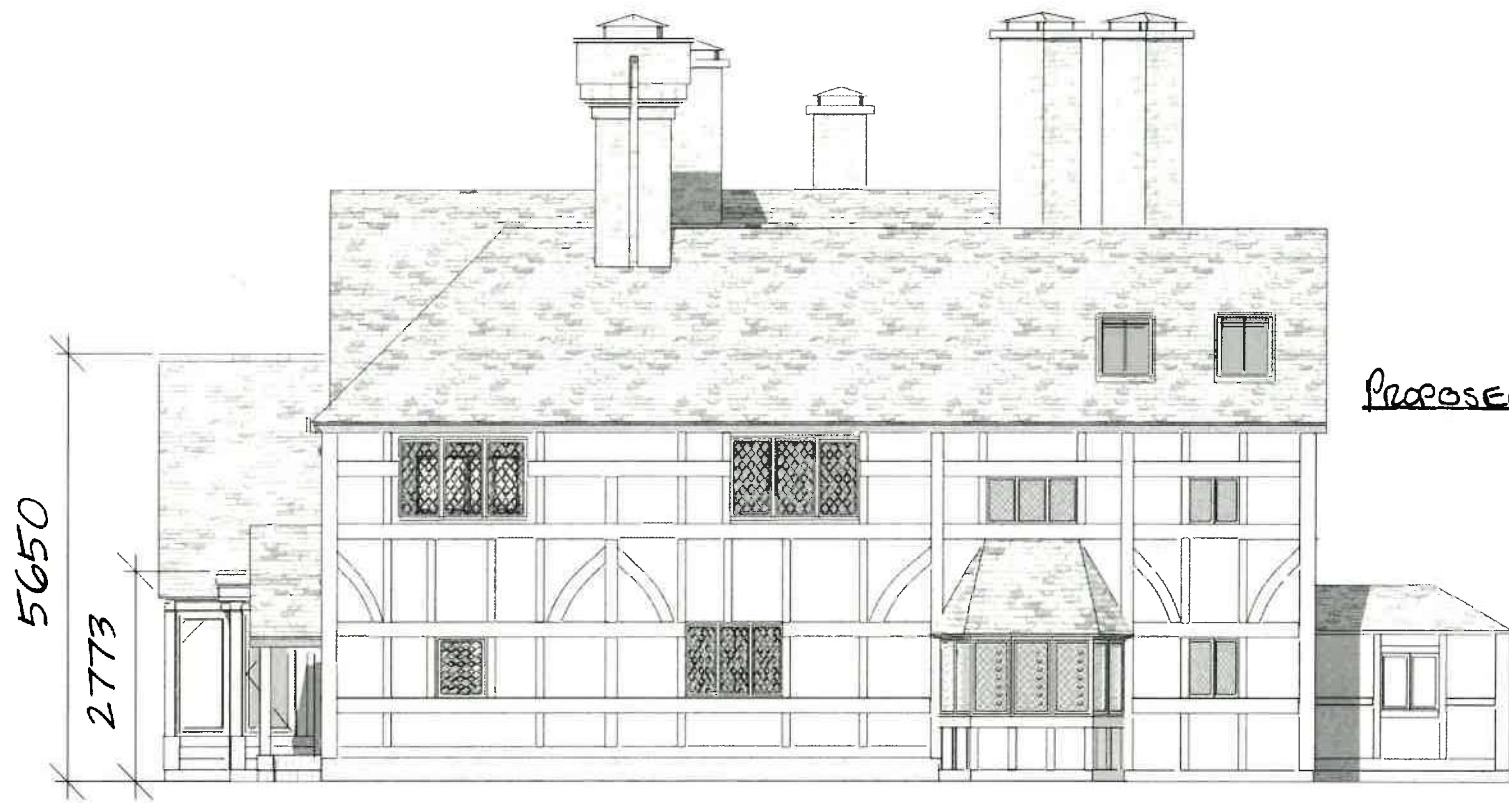

PROPOSED SOUTH WEST ELEVATION

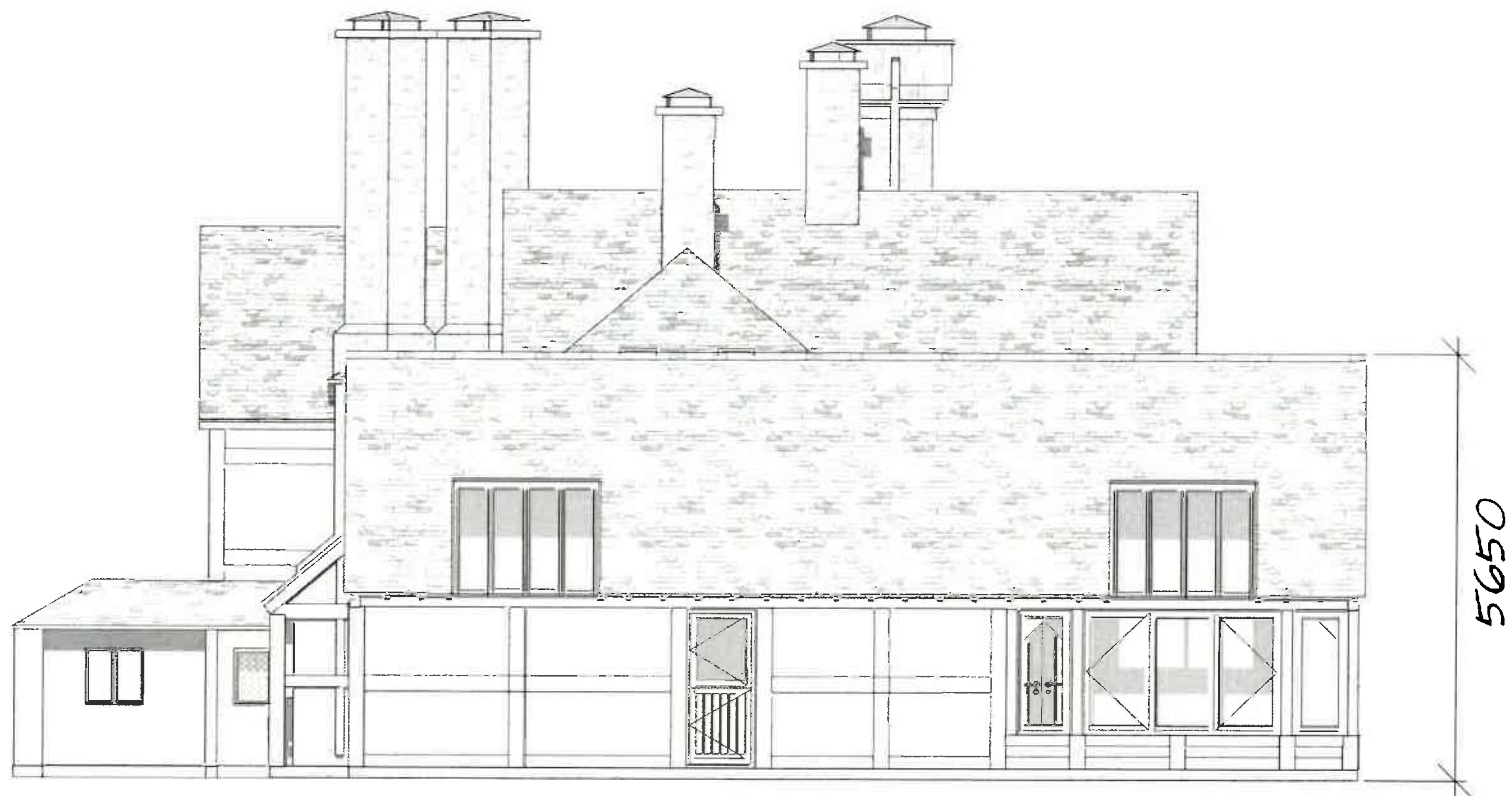

PROPOSED NORTH EAST ELEVATION

