


ORG 95738/12

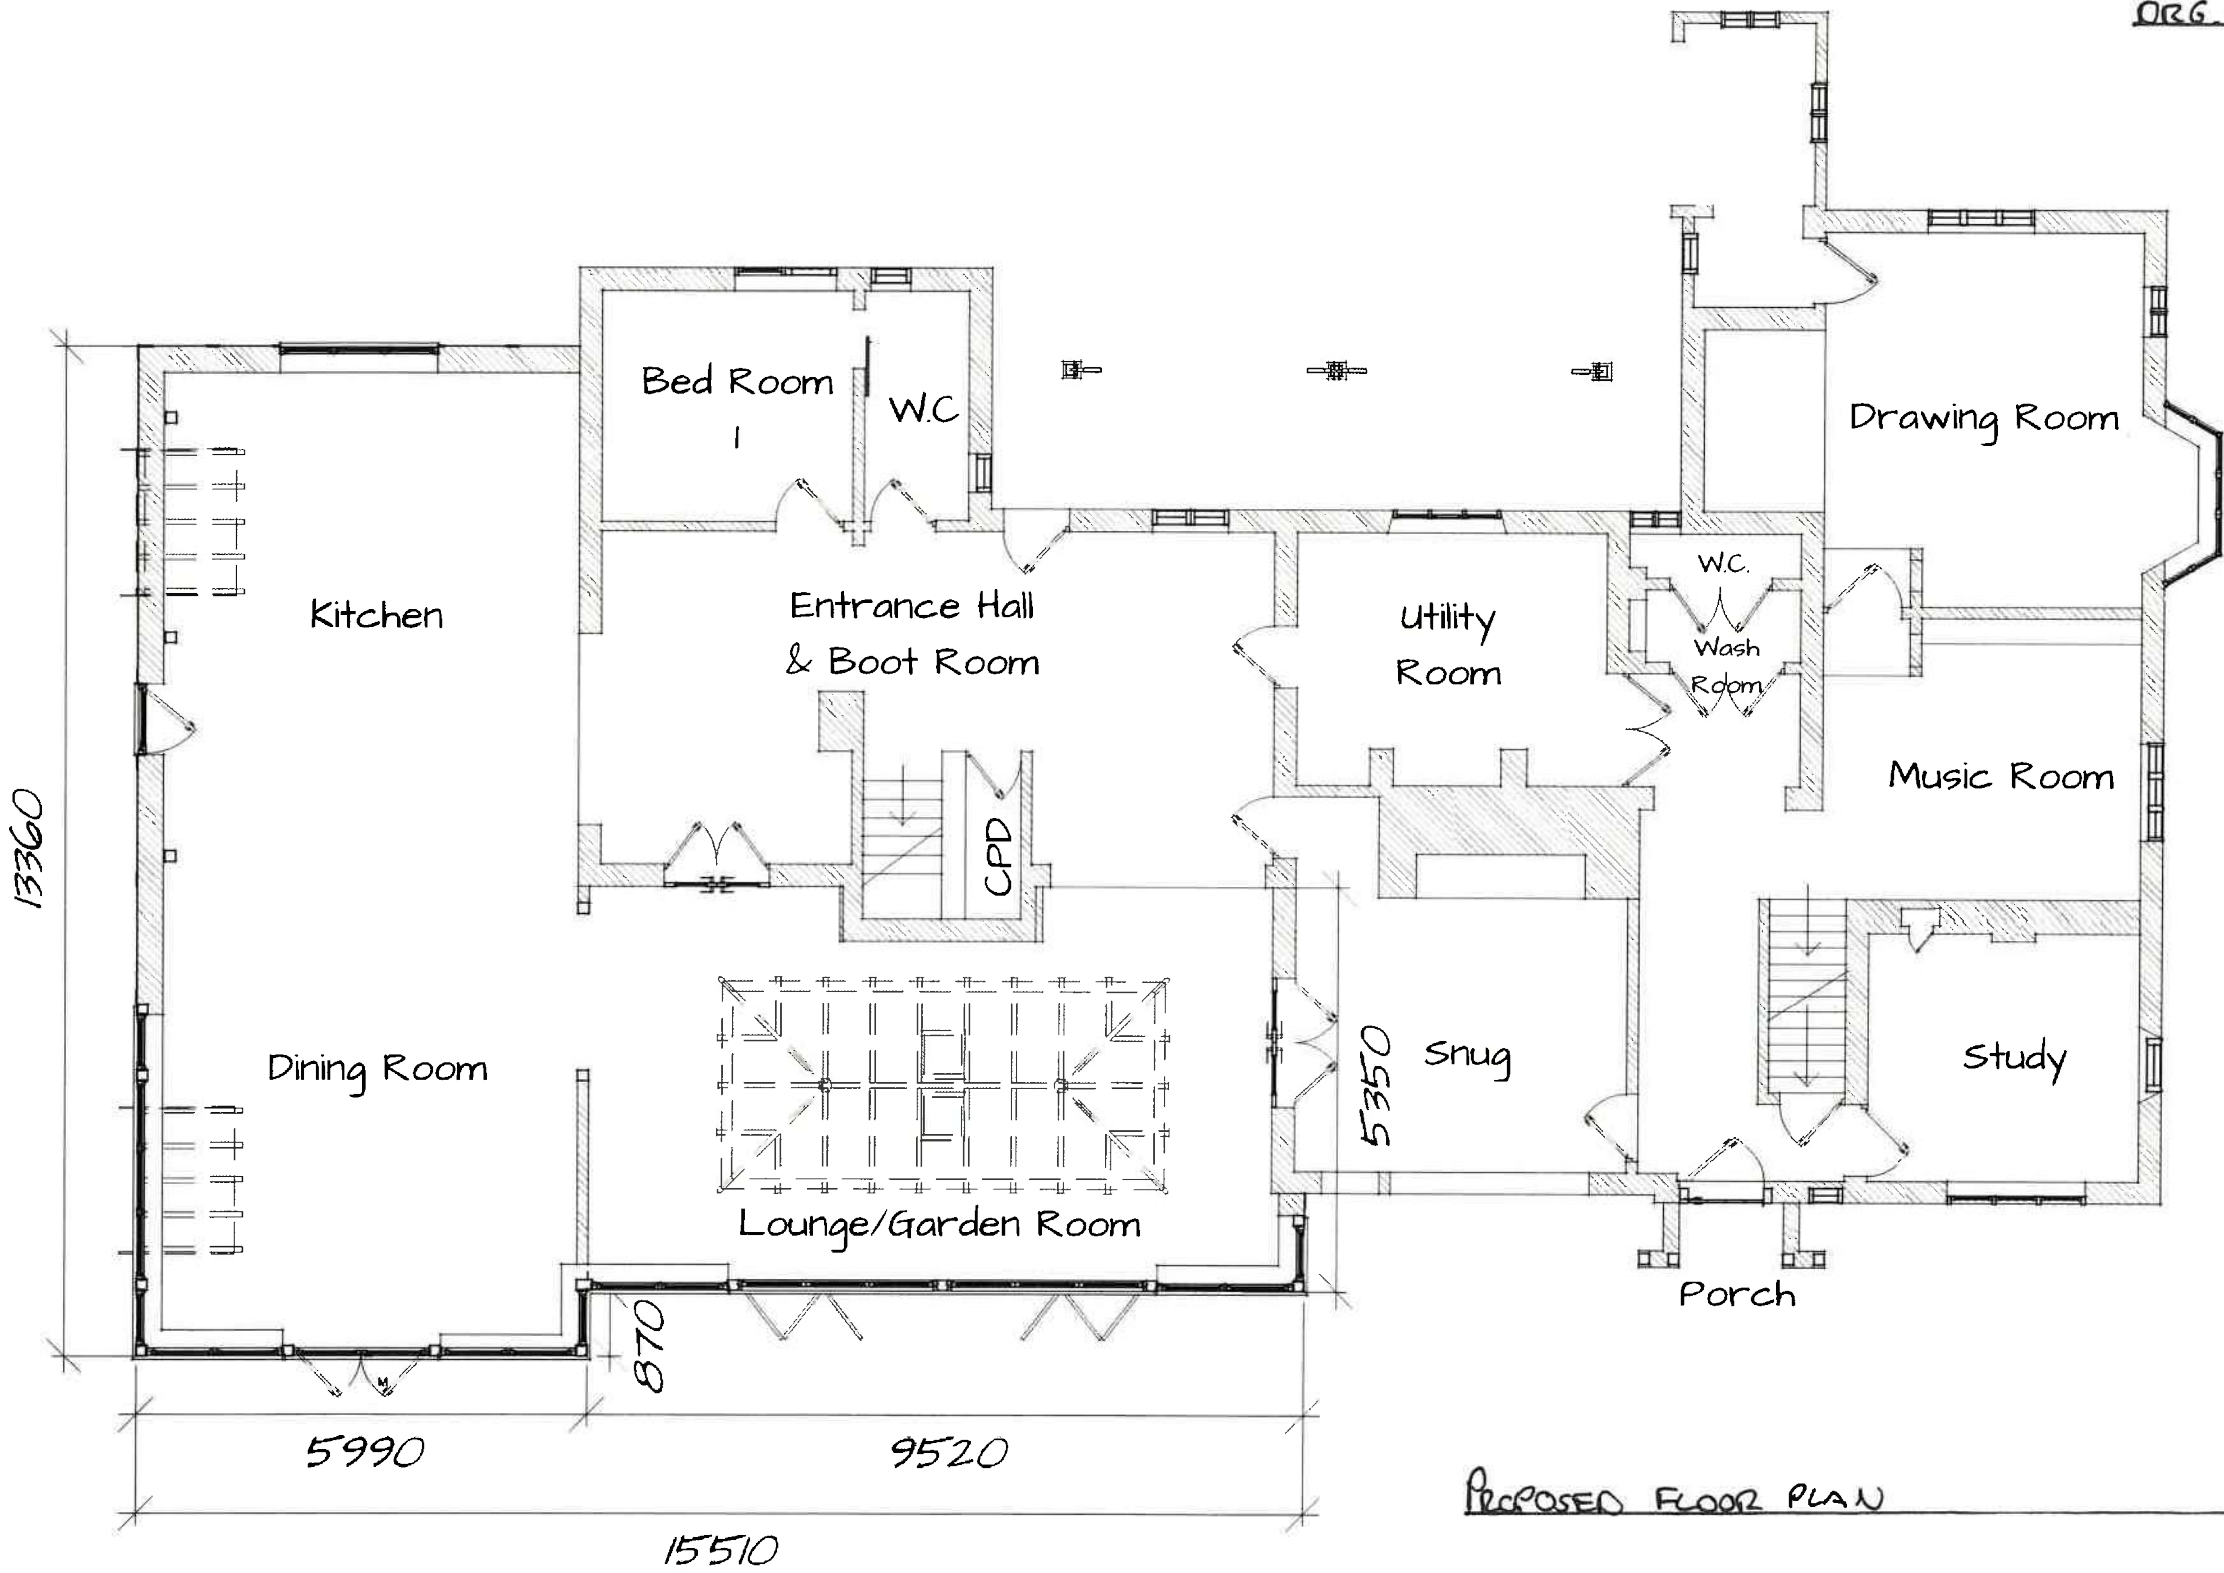

PROPOSED FLOOR PLAN

