


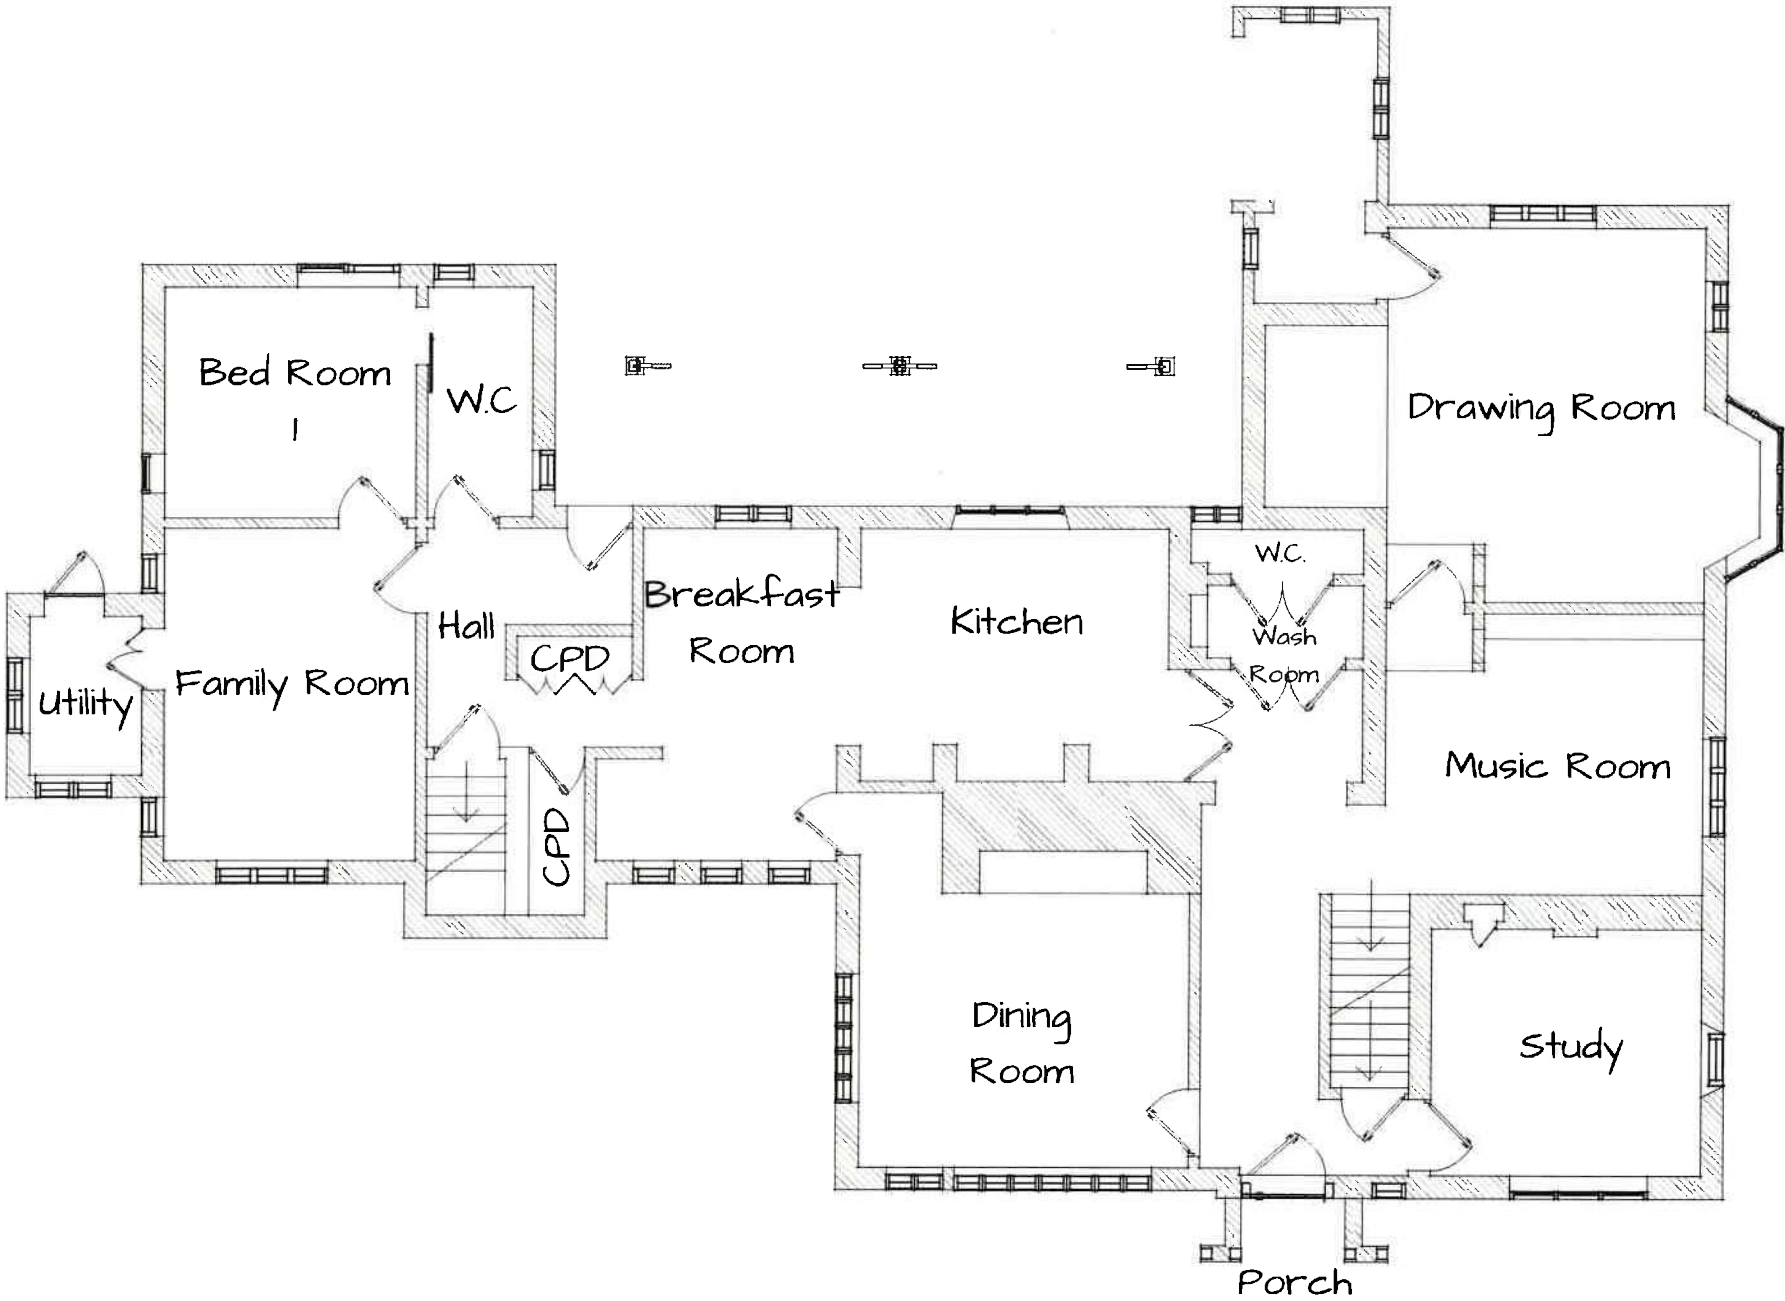

EXISTING FLOOR PLAN

