


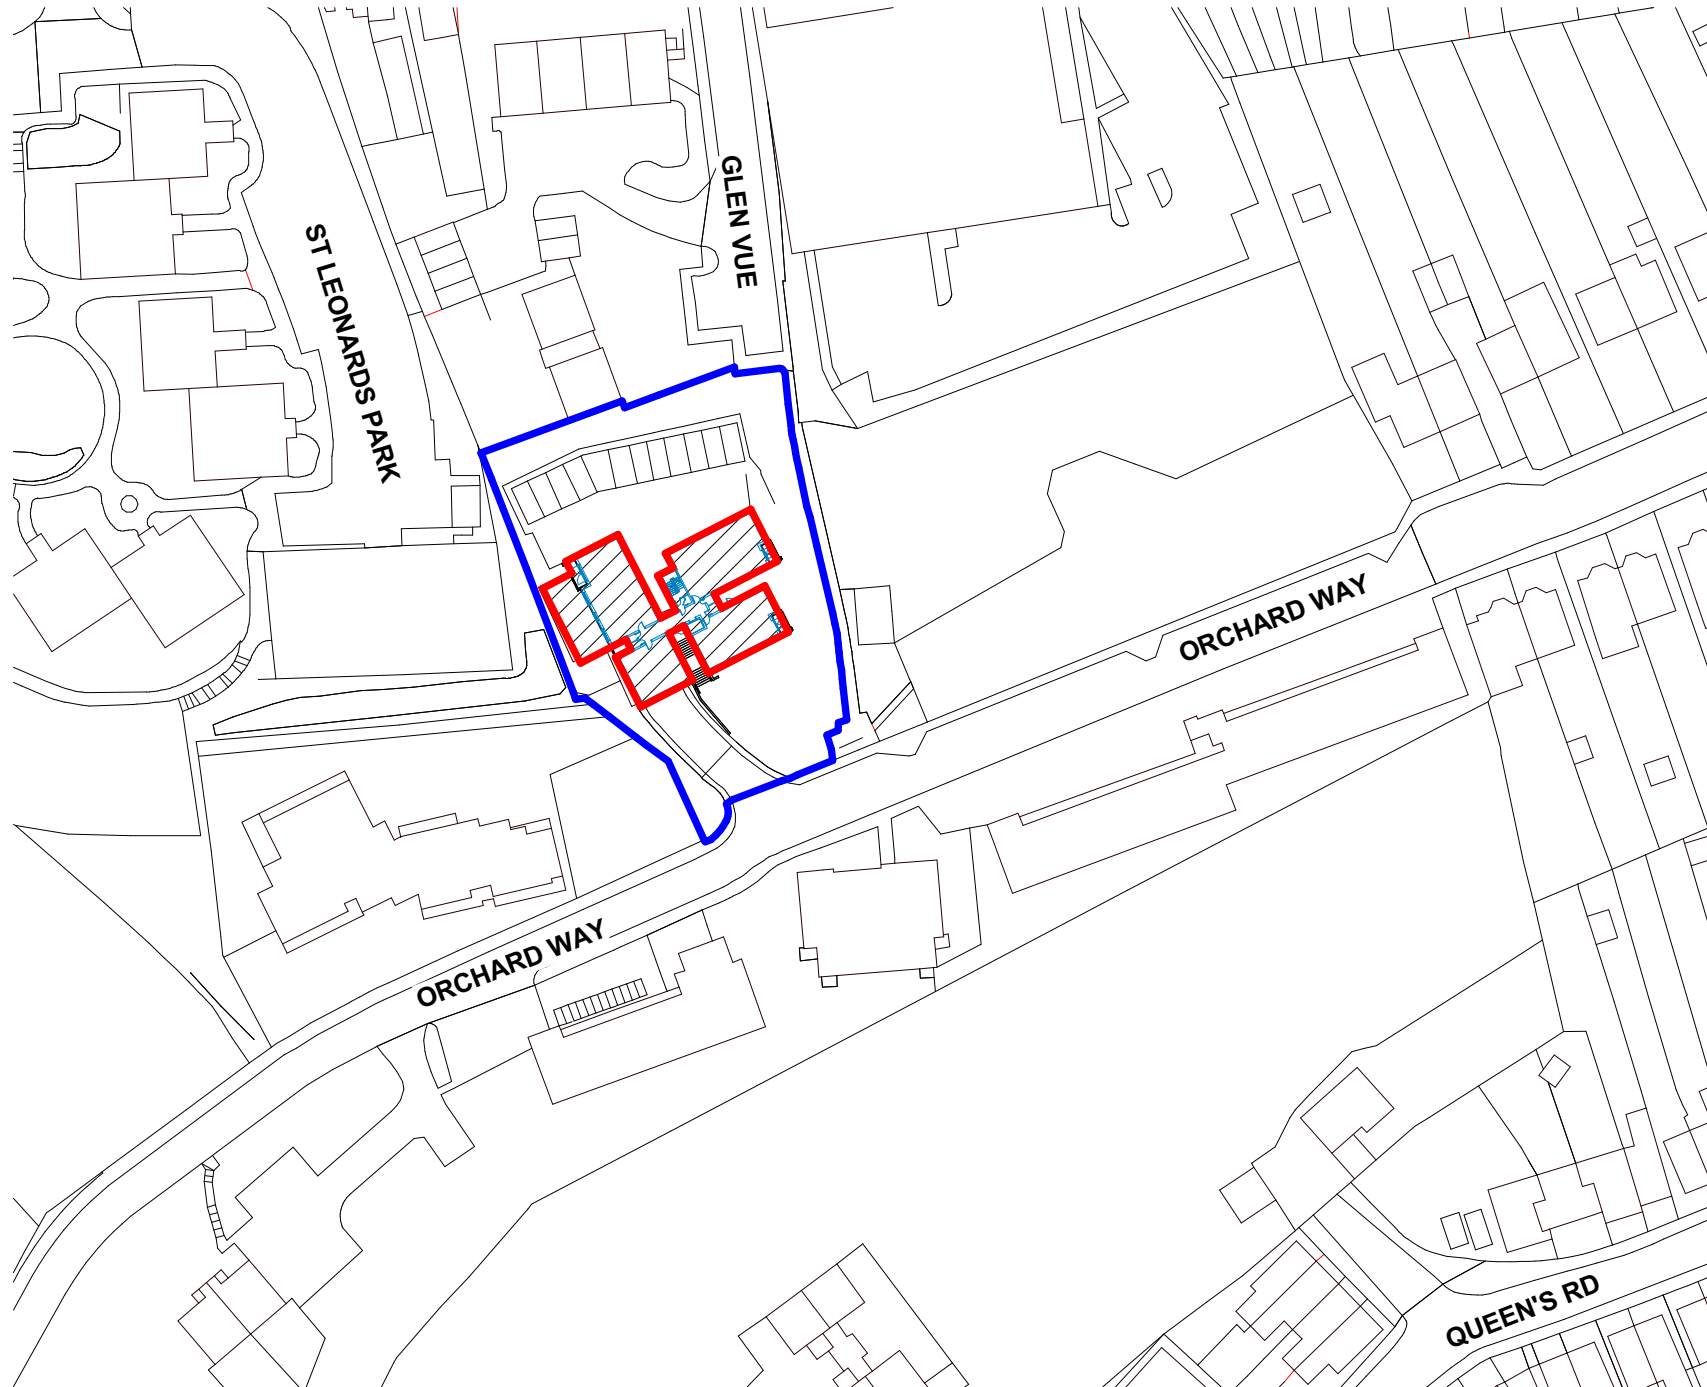

The Principal Contractor is responsible for checking dimensions, tolerances and references. Any discrepancy to be notified to the Architect before proceeding with the works.

Where an item is covered by drawings to different scales the larger scale drawing is to be worked to. Do not scale drawing. Figured dimensions to be worked to in all cases.

Where products have been specified, PRP have reviewed applicable products available in the UK at the time of writing the specification, from which products named in the specification have been selected. Where the Principal Contractor wishes to propose alternative products, representative samples and a full technical appraisal demonstrating that their proposed alternative has equal or better performance should be submitted by the Principal Contractor in accordance with the agreed project Change Control Procedures. On any Higher Risk Building (HRB), the Principal Contractor should confirm if they consider the alternative (and / or any consequential impacts) as a recordable, notifiable or major change under Regulation 26 of The Building (Higher-Risk Buildings Procedures) (England) Regulations 2023.

CDM REGULATIONS 2015. All current drawings and specifications for the project must be read in conjunction with the Designer's Hazard and Environment Assessment Record

All intellectual property rights reserved.

Planning Application Boundary

Other Land Controlled by the Applicant

01	20/02/2026	Planning First Issue	JW	JL		
Rev	Date	Description	Dwn	Ckd		
Wallis House, 75 Orchard Way, RH19 1BL						
Site Location Plan						
Project	Origin	Function	Space	Form	Discipline	Number
FSFP- PRP - WAH -00 - DR - A - 20000						
Revision						
01 - First Issue						
Status						
Planning -						
Drawn	JW	Checked	JL	Date	19/01/2026	Scale @ A3 As indicated

