


EAST

NORTH

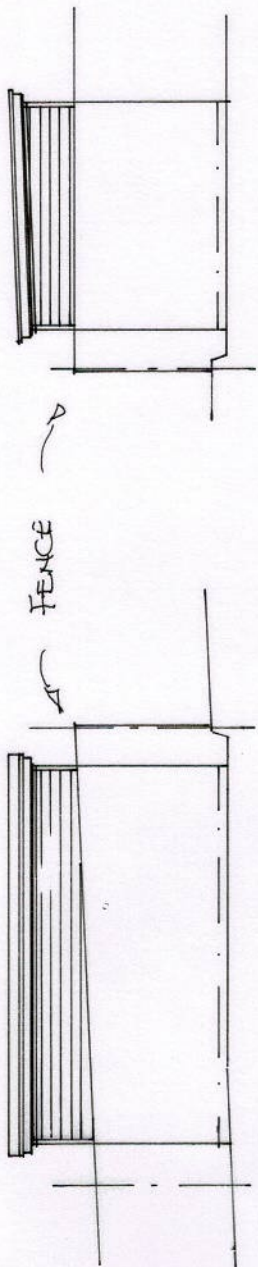

WEST

SOUTH



**Belmont Designs Practice
Limited**
37 Ashenground Road
Haywards Heath
West Sussex
RH16 4PS
email:james@belmont-designs.co.uk

Architectural Practice

Client Mr & Mrs S Campbell
Site 35 The Wickets
Burgess Hill
RH15 8TG
Project Proposed annexe
building in the rear
garden
Date March 2026
Scale 1:100
Drawn JTM
Drawing No B.020.26.04
copyright and all
dimensions to be
checked prior to
commencement
Proposed Elevations