


Copyright: All rights have been asserted under the Design, Patents, & Copyright Act 1988. This drawing shall not be reproduced without the prior approval of EDGEWAY ARCHITECTURE LIMITED.

Contractor to CHECK all dimensions & report any discrepancies. All works and materials used are to fully comply with ALL standards as required by the relevant Trade Associations, British Standards, Building Codes of Practice, Manufacturers Specifications (BBA Certification, etc). All works to be carried out fully in accordance with any Engineer's Calculations, Details, & Instructions, as and where applicable.

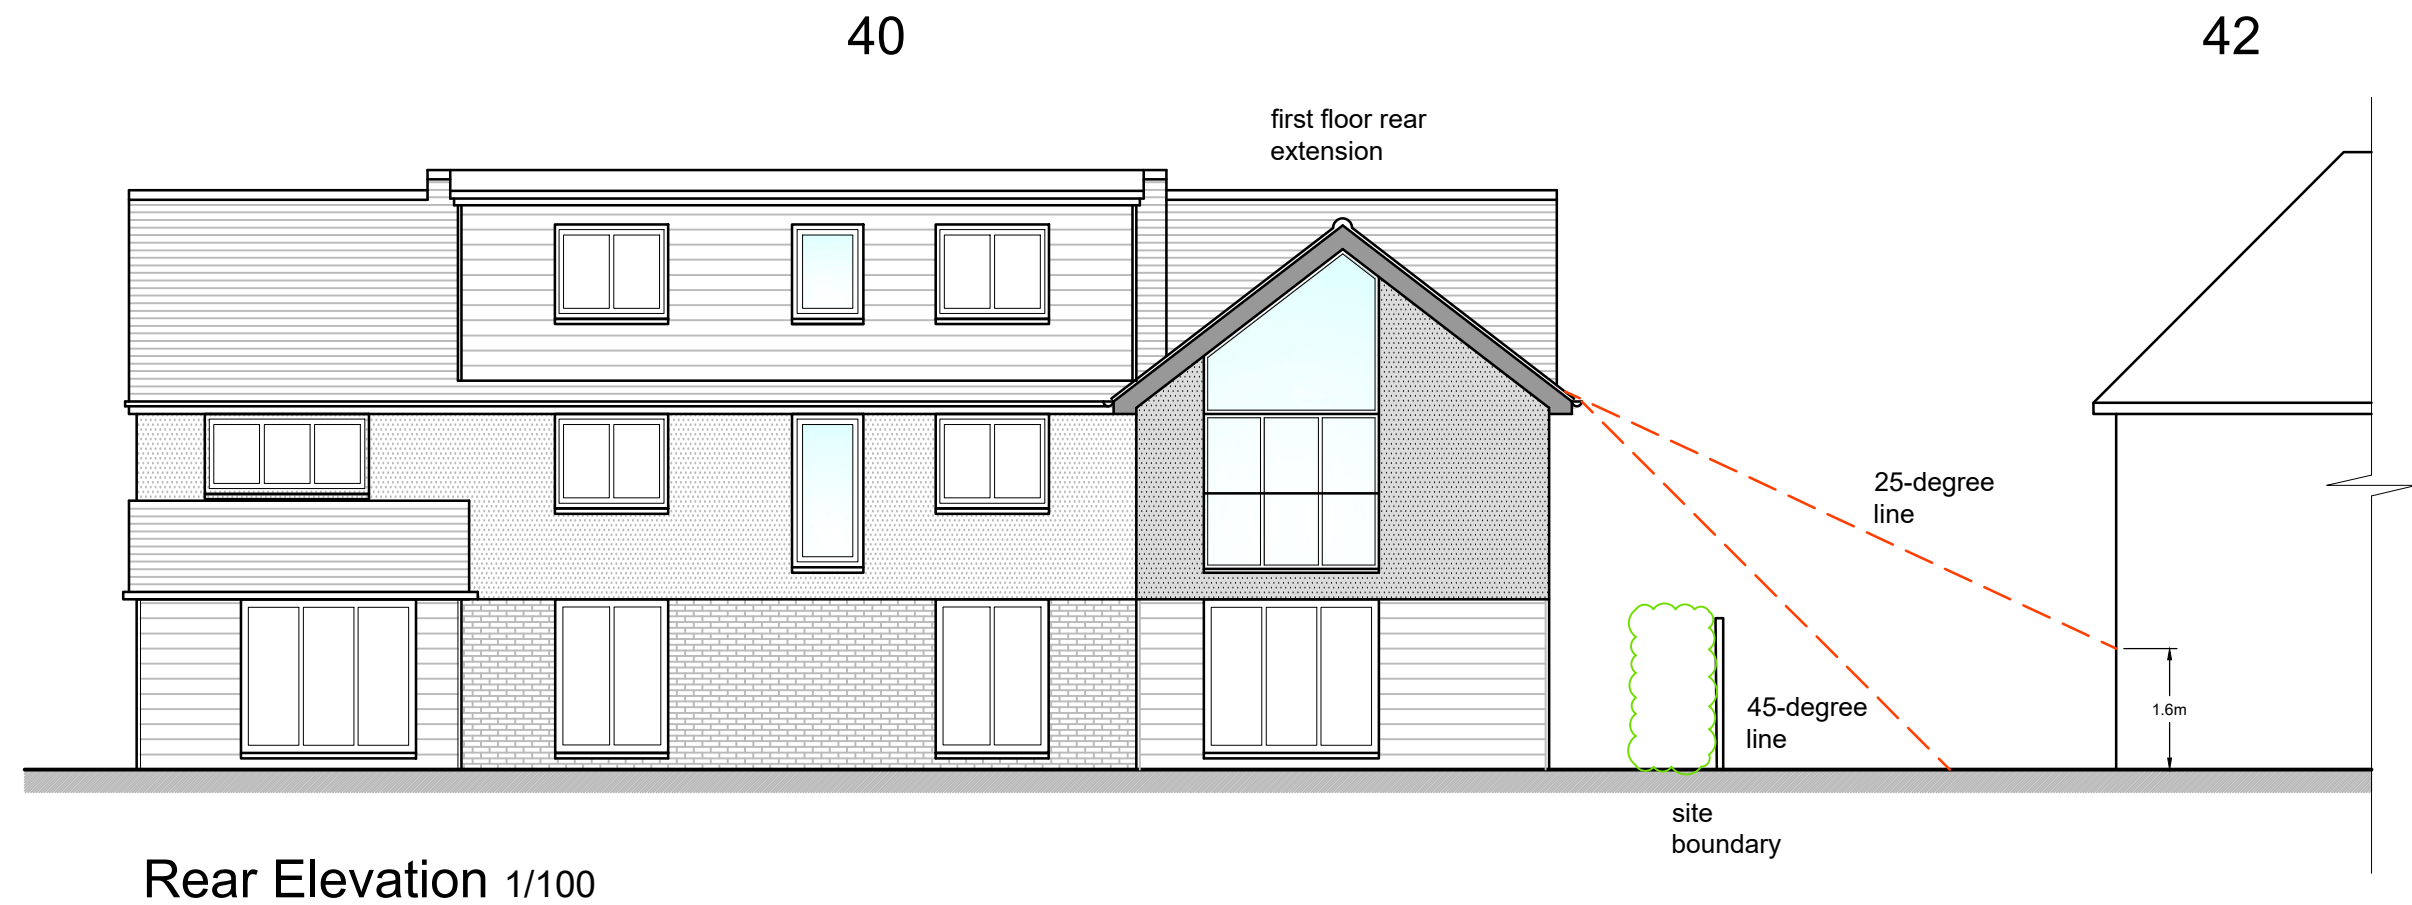

PROJECT Proposed New Porch and First Floor Rear Extension at 40, Gander Hill, Haywards Heath, West Sussex, RH16 1QX				
DRAWING TITLE 45deg. line	PROCEDURE PLANNING	CLIENT Mr. & Mrs. Payne		
SCALE As shown @ A3	DATE Jan. 2026	DRAWN BY CRS	DRAWING NO. EA0147/PL3	REVISION
Edgeway Architecture Limited, 66, New Road, Uckfield, East Sussex, TN22 5SX Tel: 07799 472949 / Email: chris@edgewayarchitecture.co.uk				