


NOTES:
Slurry tank, and sewage treatment plant - below ground
See EGY documentation for details

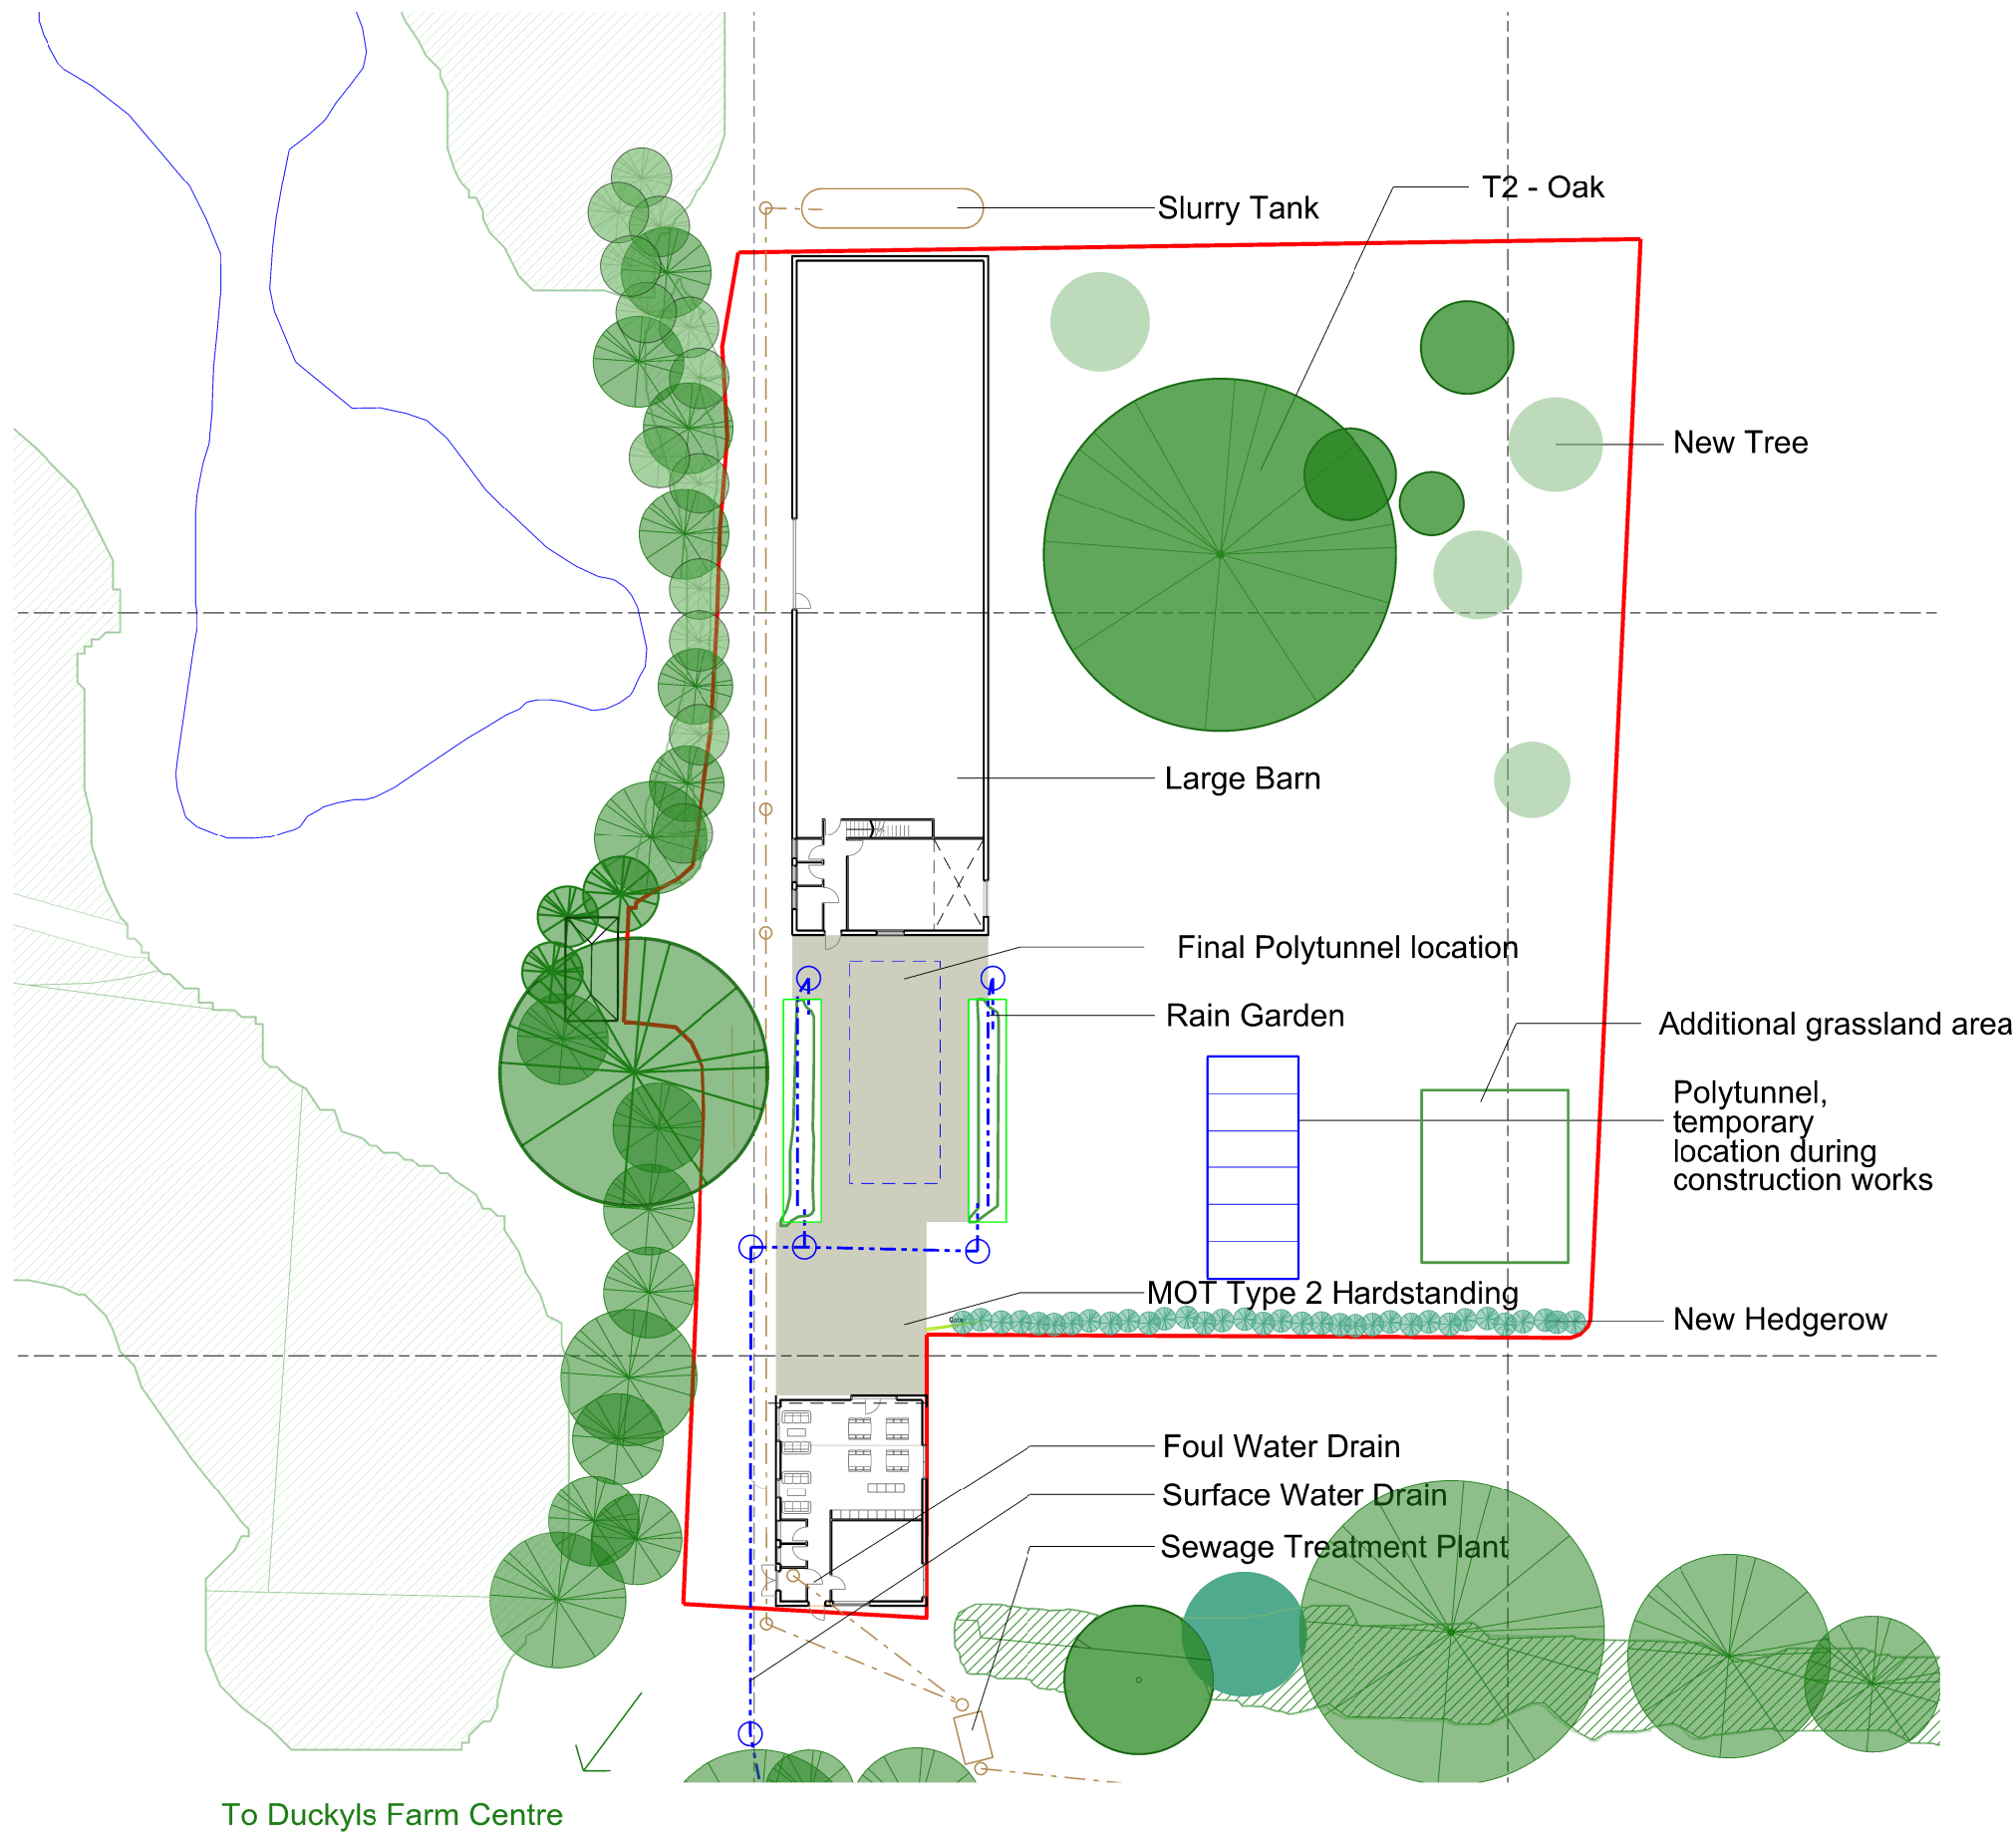

REVISION:		DRAWN:	CHECK:
A	May/26	Wood Workshop Relocated	PC PC
C	Sep/26	Large barn door widened to 6M	PC PC

