

General Notes

Drawing to be read in conjunction with all other drawings and specifications.
Do not scale off drawings. Use figured dimensions only.
All levels and dimensions to be checked on site. Any discrepancies to be immediately brought to the attention of Amorphous Design.
Responsibility cannot be accepted for alterations or changes without prior acknowledgement from Amorphous Design.

Notes

REV	NOTES	DATE	BY	AUTH
-	For Information	07.05.2026	-	JS

Following dialogue between the owner, Mr. Philip Pain and Mr. Hamish Evans, the correspondence, email: 05.05.2025, confirmed the following:

Dear Philip,

Please could you amend the attached plan to reflect the amended design of timber cladding first-floor and render at ground floor?

Thank you,

Kind regards,

Hamish Evans
Planning Officer


Material Key

- White Render
- Red Cedar Vertical Timber Panels
- Dark Grey Roof Tiles


AMORPHOUS DESIGN
architecture interiors
44 Pitcairn Road, Mitcham, CR4 3LL
+44 (0) 203 322 8568
jay@amorphous-d.com
www.amorphous-d.com

Planning

TITLE Proposed Elevations			
Site Near Barn Cottage			
SCALE AT A1: 1:100	SCALE AT A3: 1:200	DRAWN AD	ISSUED AD
MAY 2026	JOB NO. 870	DRAWING A1-221	REV -

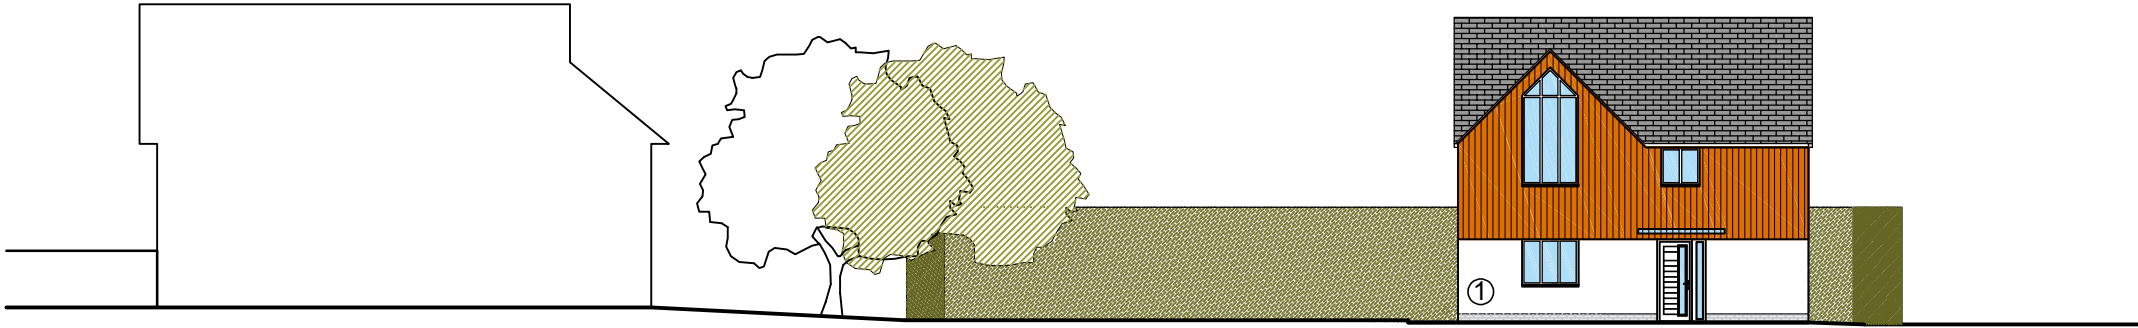


1 EAST ELEVATION

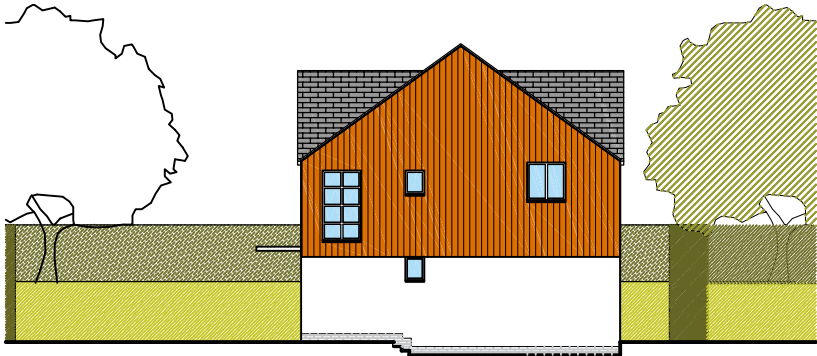

2 NORTH ELEVATION



3 SOUTH ELEVATION

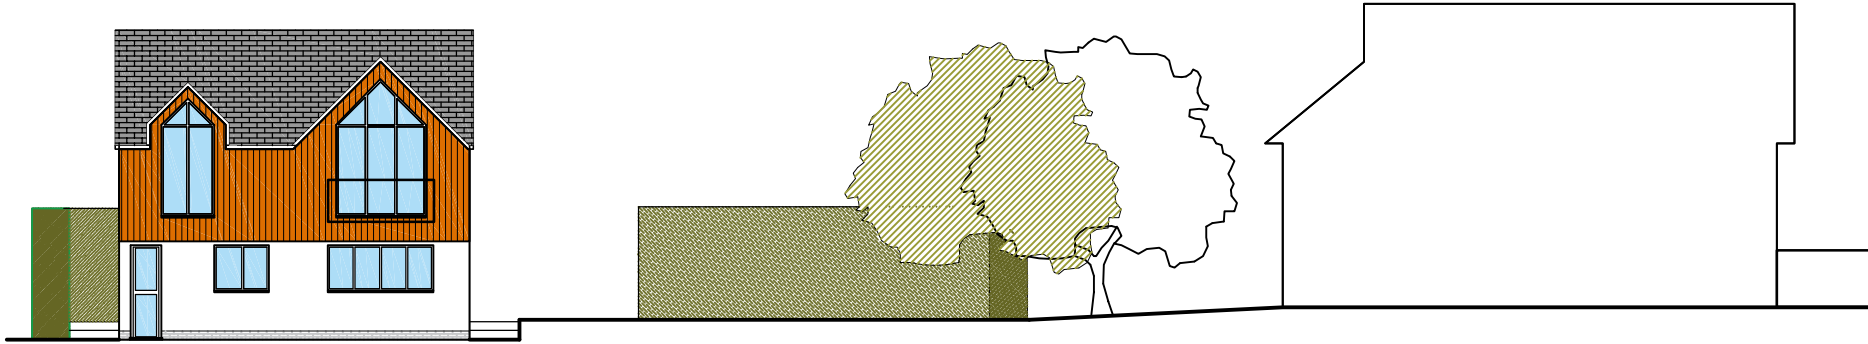

4 WEST ELEVATION