

Planning Drawings

Layout


Existing Layout

Scale 1 : 100



2000mm

Scale 1 : 100

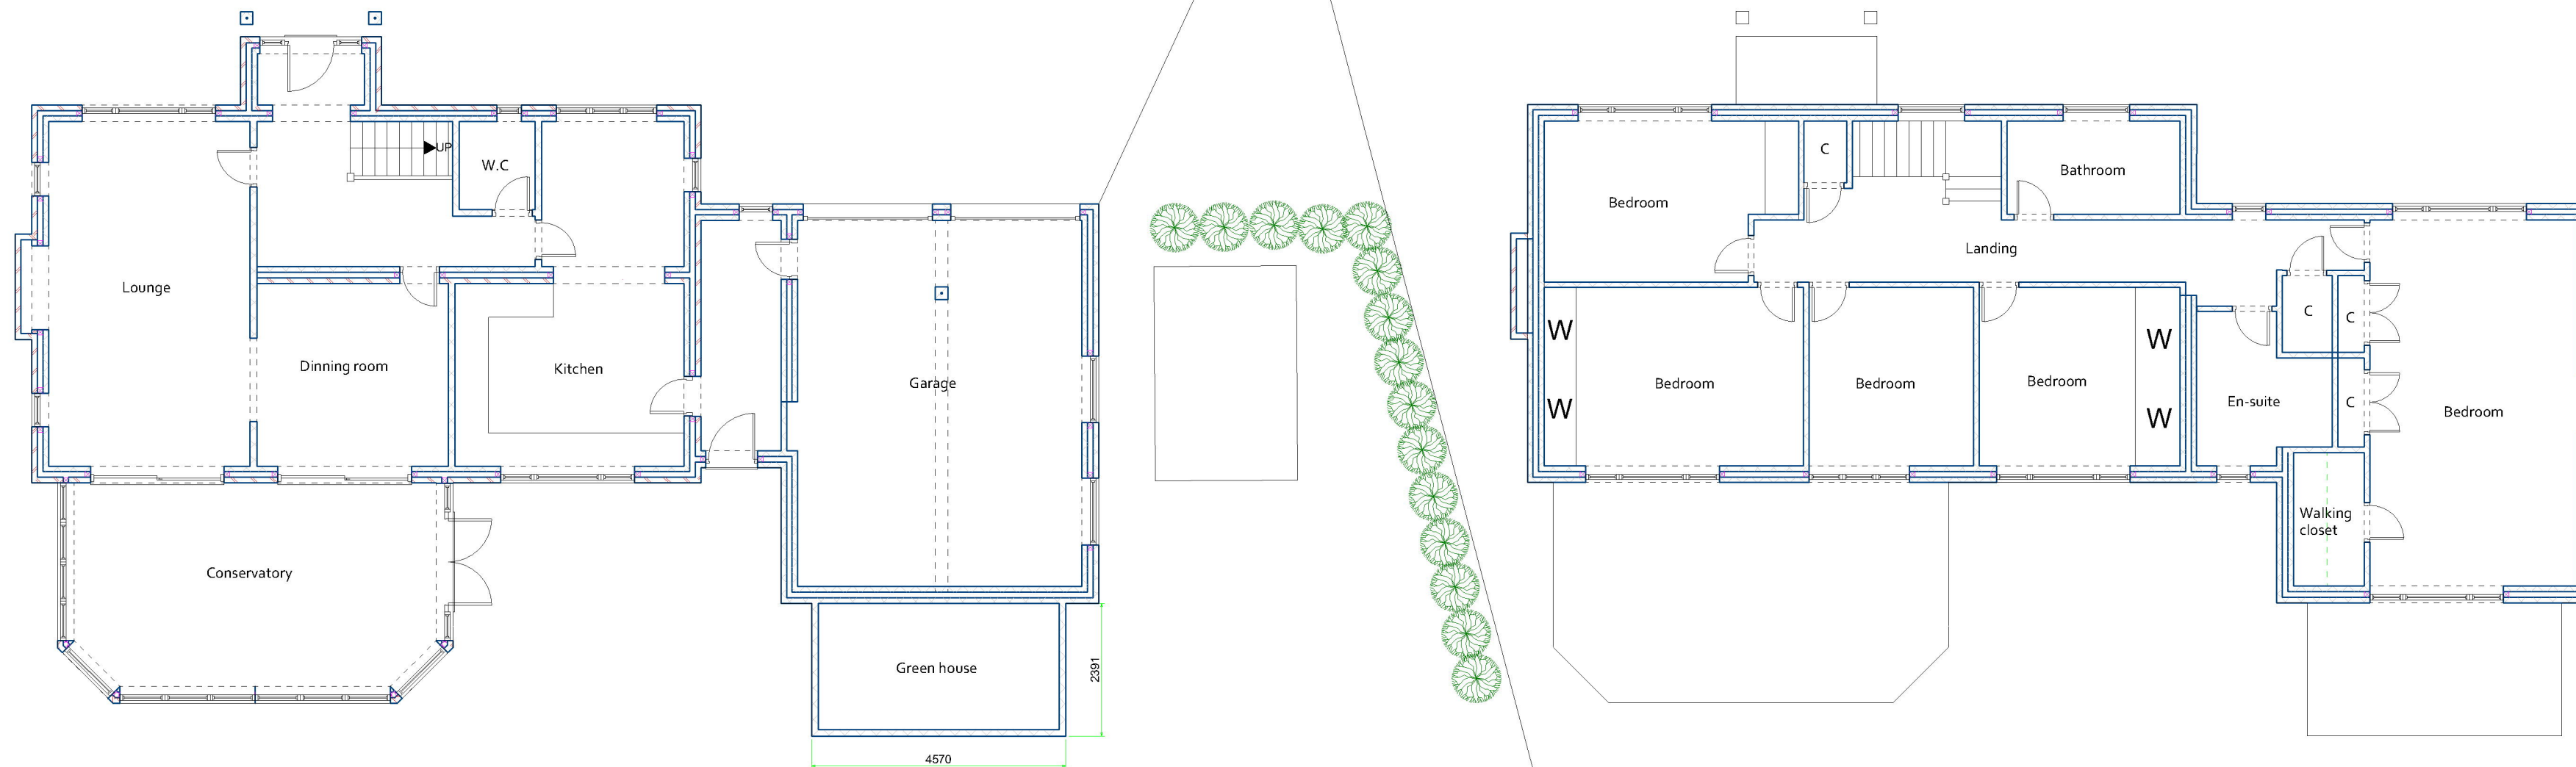


Proposed Layout

Scale 1:100



2000mm

Scale 1 : 100

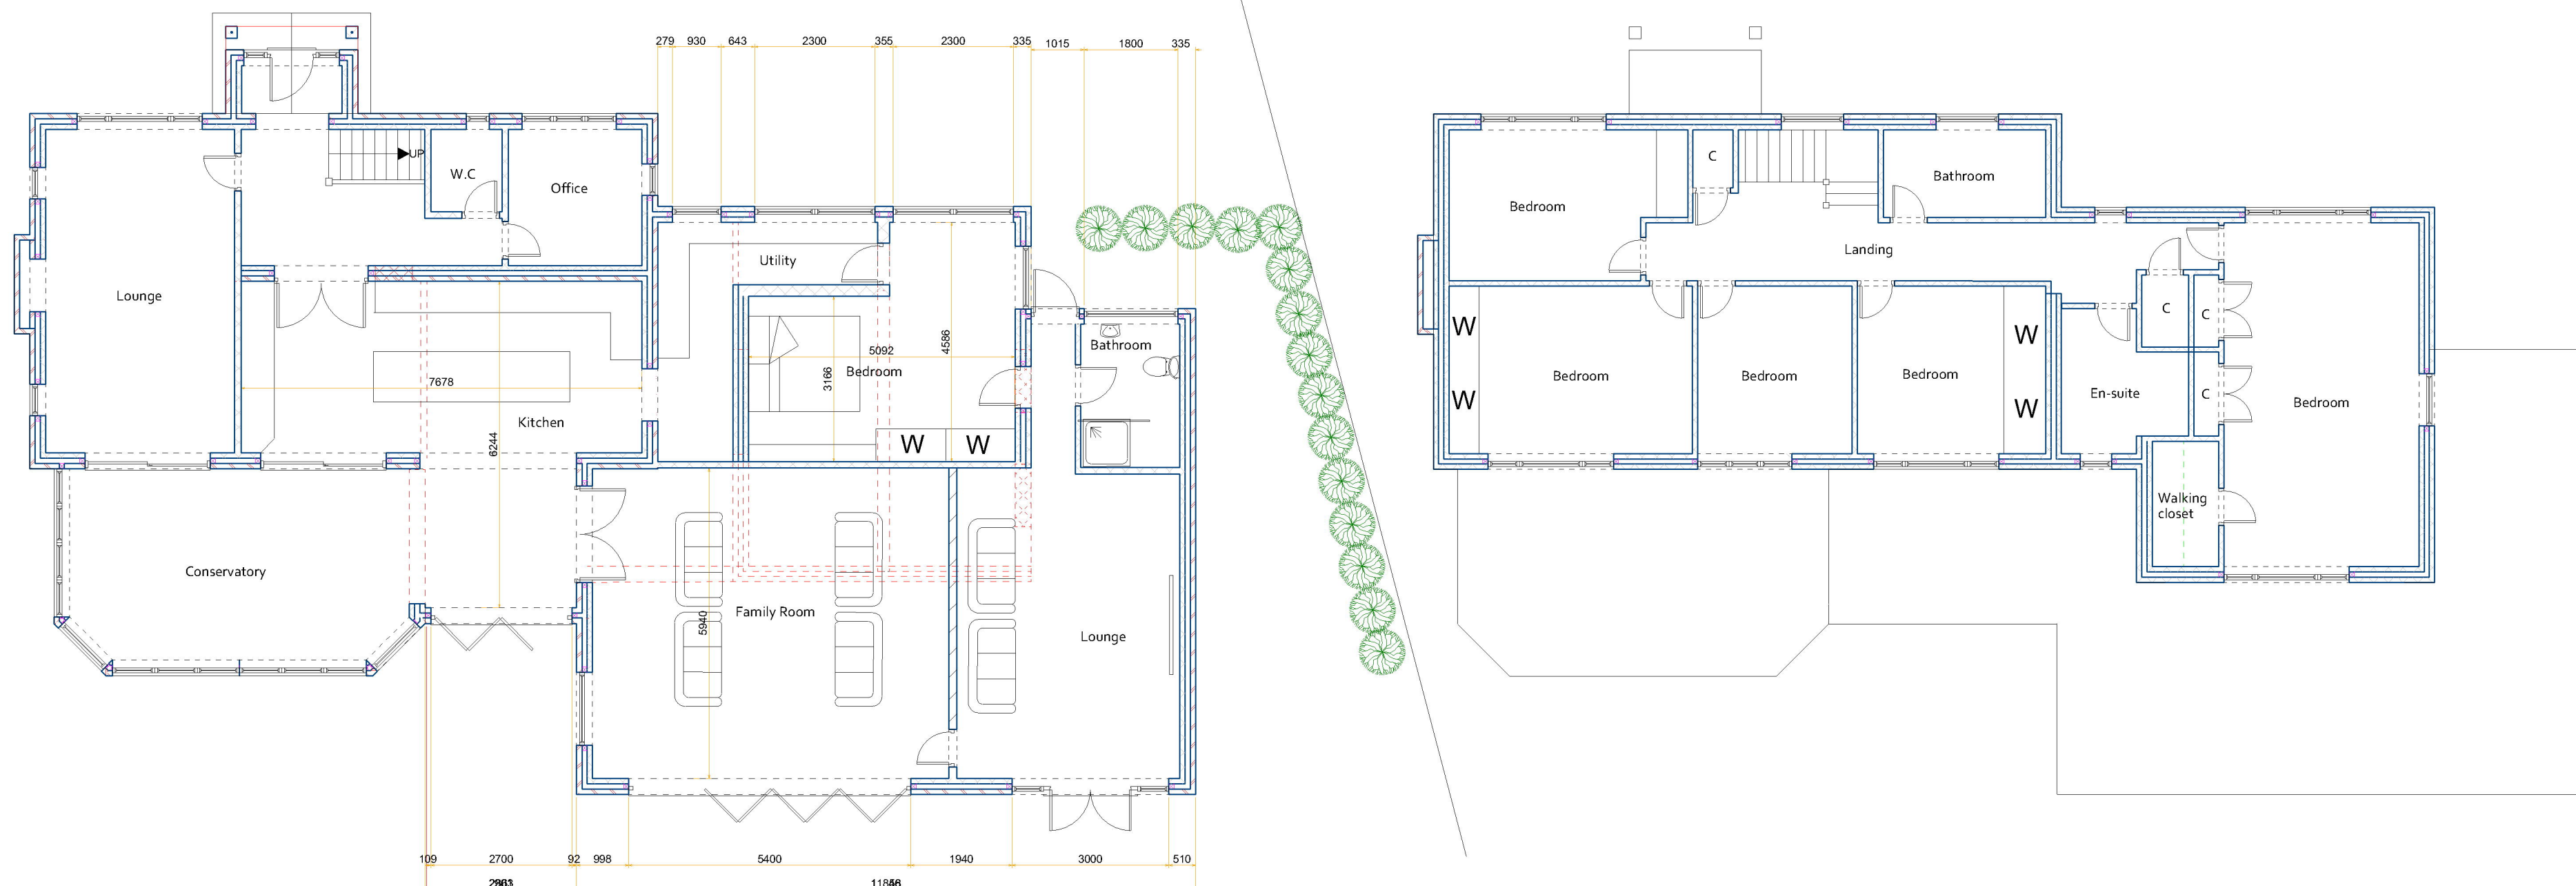

THIS IS NOT A WORKING DRAWING.

The information provided is either for client information, planning consideration or shows compliance under the building regulations. It does not purport to provide all the information necessary to carry out construction works and could be subject to variation in detail.

ALL MEASUREMENTS TO BE CHECKED ON SITE. FITMENT SUPPLIERS SHOULD TAKE SITE MEASUREMENTS

Prior to commencement of work on site, dimensions and particulars should be checked and any discrepancies reported immediately to Jones projects Architectural

DO NOT SCALE.

Prior to commencement of work on site, dimensions and particulars should be checked and any discrepancies reported immediately to Jones projects Architectural **DO NOT SCALE.**

Address - High Oaks,
Woodwards Close,
Burgess Hill,
RH15 0DS

Page Size - A1 



1. All Dimensions In Millimetres Unless Otherwise Stated
2. New Roof Tiles to match existing in type, colour & face
3. New facing brickwork to match existing
4. The requirements of the party wall act should be observed finished floor levels to match existing
- 5.No part of the existing extension, including Foundations and gutters, should encroach the property boundary

© All drawings are copyrighted & copying or using electronic versions of the drawings without permission is copyright infringement.