



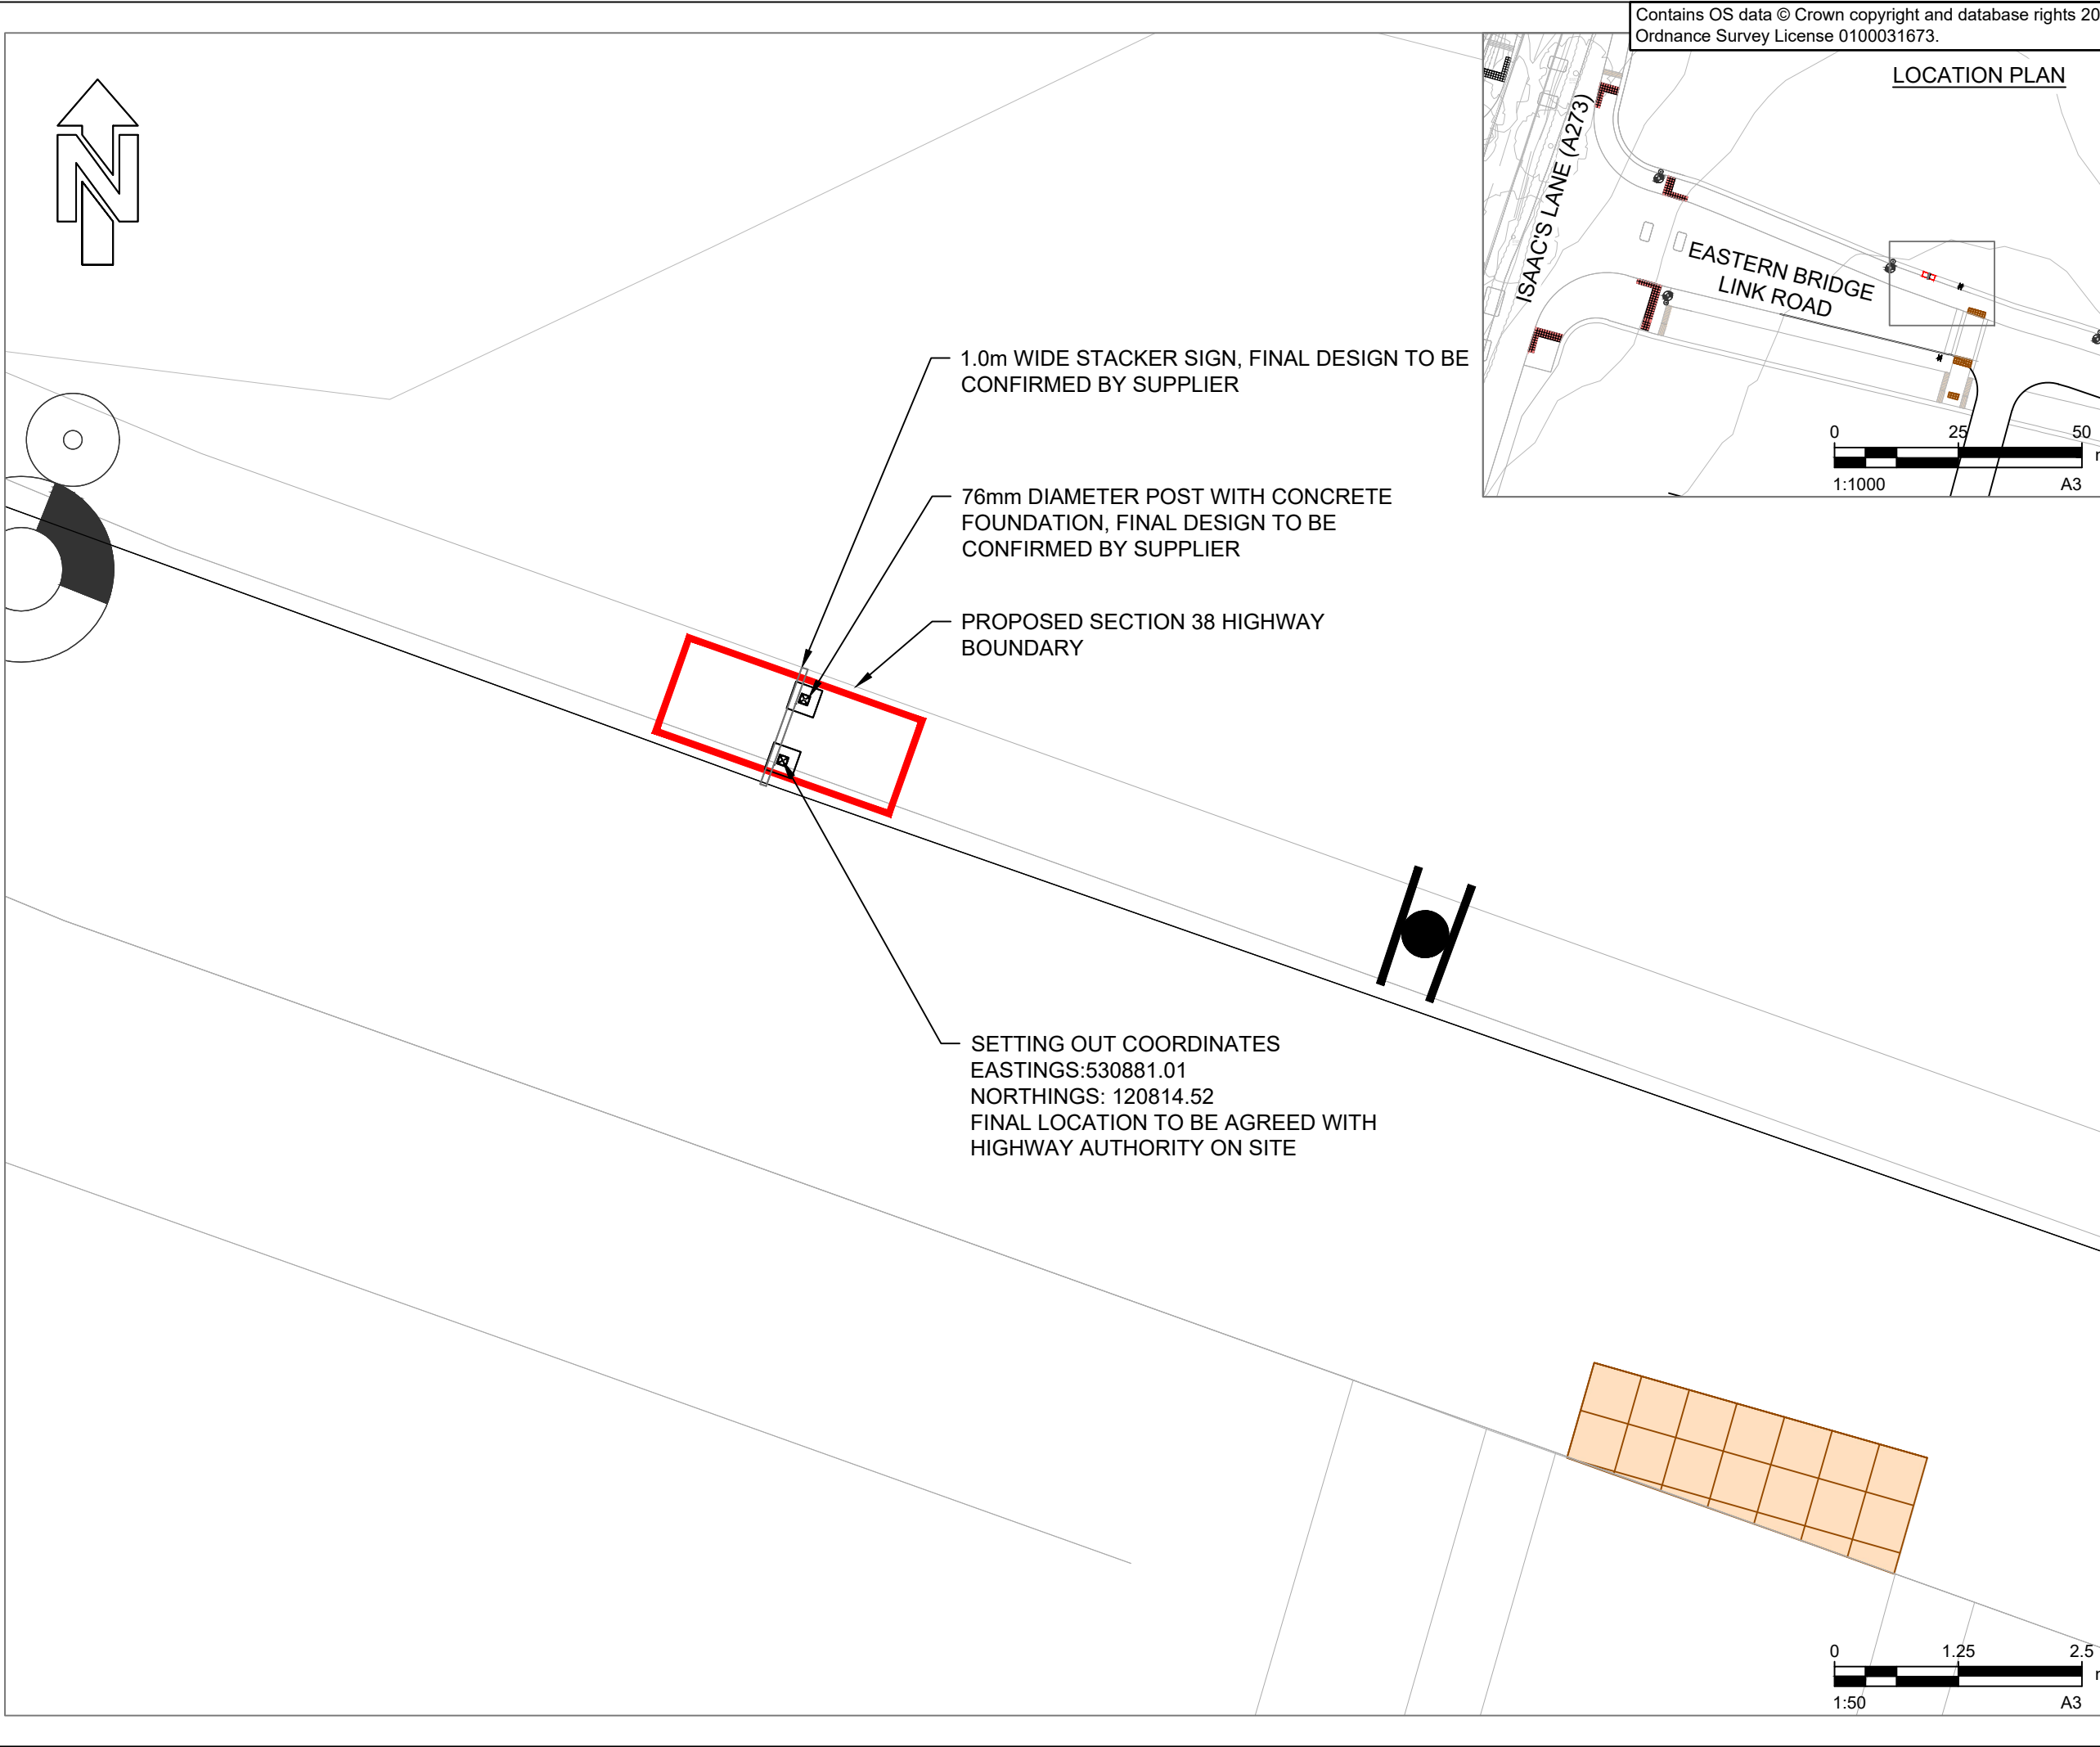

Contains OS data © Crown copyright and database rights 2023.
Ordnance Survey License 0100031673.

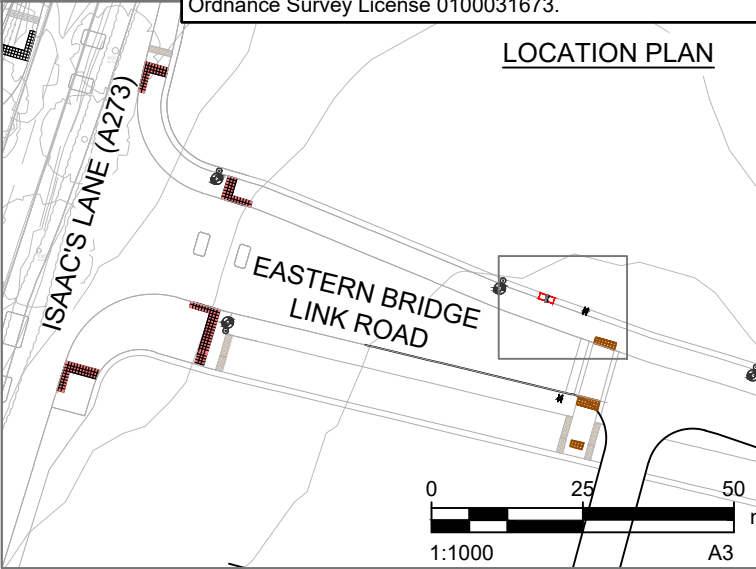

PROJECT

Brookleigh -
Northern Arc avenue
Central Section

CLIENT

Homes England

CONSULTANT

AECOM
MARLBOROUGH COURT
10 BRICKET ROAD
ST ALBANS, AL1 3JX, UK
Tel: +44 (0)1727 535 000
www.aecom.com

NOTES

- Do not scale from the drawing
- All levels shown are in meters Above Ordnance Datum (AOD) unless stated otherwise
- Ordnance Survey, (©) Crown copyright 2023. All rights reserved. Licence number 0100031673.
- Eastern Bridge Link Road design information based on the following drawings:
 - EBLR design by Campbell Reith Consulting Engineerings dated April 2023
 - EBLR T&E-XX-12-DR-C-1204-Traffic Signs and Markings Plan Layout Sheet 4-A2 Approved & accepted as stage complete-C01
 - SSE-QL799-LD-001-Lighting Design_A2 Approved & accepted as stage complete, C
- This drawing is based on a sign design by Other's. The design and installation of any traffic signage is the sole responsibility of the traffic sign supplier. Any traffic sign is subject to final structural checks by the Supplier.

SUITABILITY

S0 WORK IN PROGRESS

ISSUE/REVISION

P01	18/08/2025	FIRST ISSUE
I/R	DATE	DESCRIPTION

KEY PLAN

PROJECT NUMBER

60610807

SHEET TITLE

STACKER SIGN No.7
PLANNING APPLICATION
LAYOUT

SHEET NUMBER

60610807-ACM-CS-XX-SK-HW-0036

This drawing has been prepared for the use of AECOM's client. It may not be used, modified, reproduced or relied upon by third parties, except as agreed by AECOM or as required by law. AECOM accepts no responsibility, and denies any liability, whatsoever, to any party that uses or relies on this drawing without AECOM's express written consent. Do not scale this document. All measurements must be obtained from the stated dimensions.