



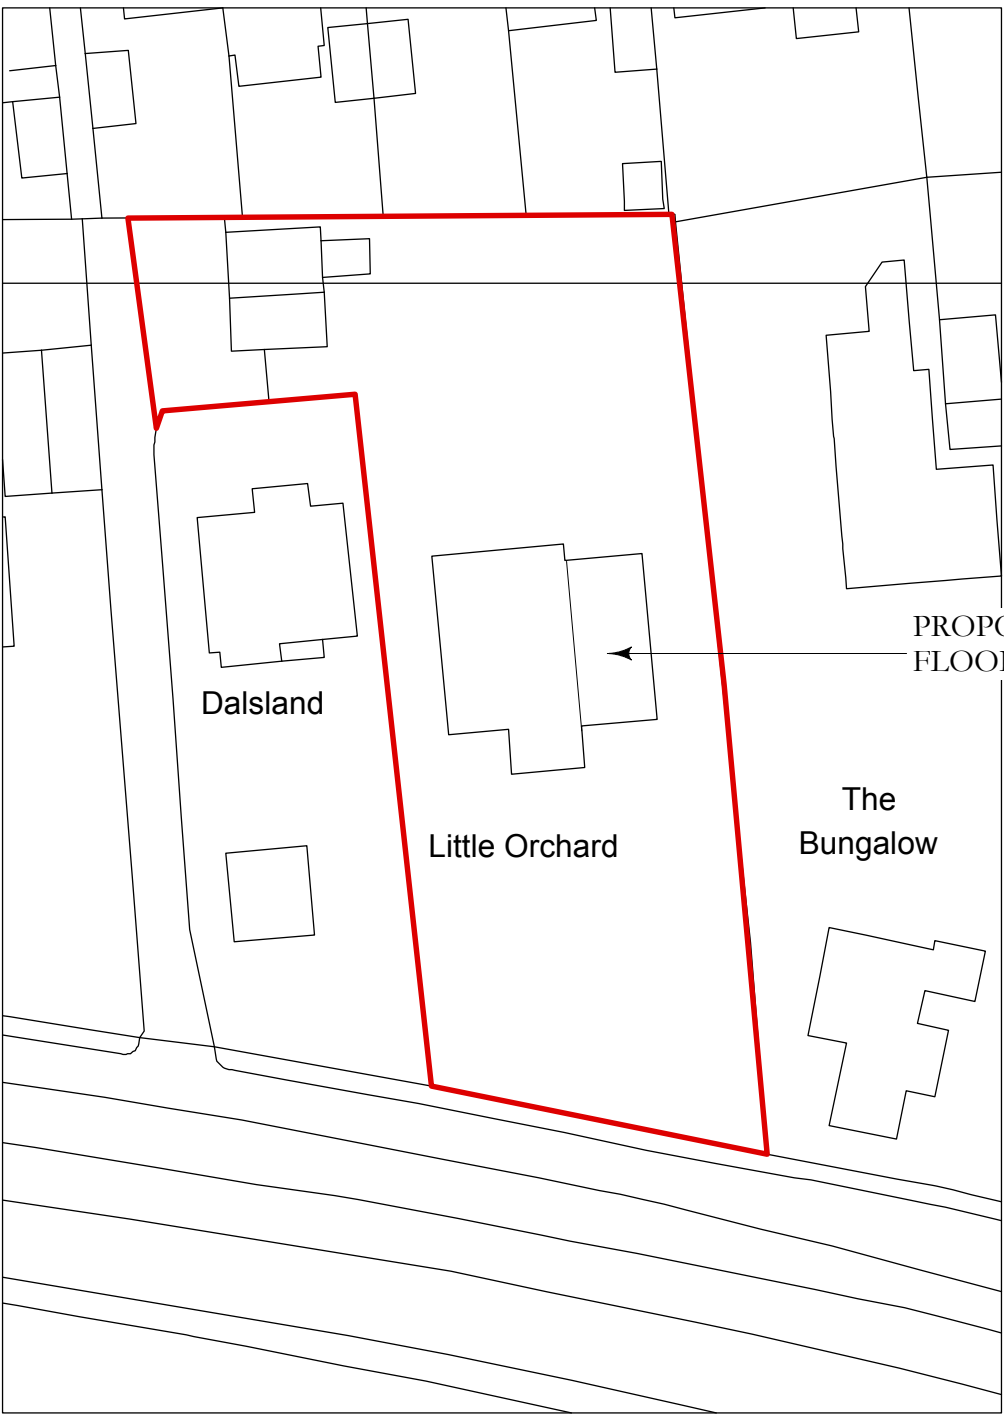

PROPOSED FIRST
FLOOR EXTENSION

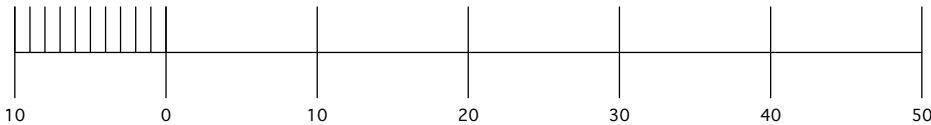

APPLICANT : Mr & Mrs A SHARP
TITLE : PROPOSED FIRST FLOOR SIDE EXTENSION
LITTLE ORCHARD,
EAST GRINSTEAD,
WEST SUSSEX,
RH19 3LP

REFERENCE NO : Little/01/01
SCALE : Location plan 1:1250
Block Plan 1:500

DRAWING : LOCATION PLAN AND BLOCK PLAN

SCALE :
5 4 3 2 1 1:50
10 8 6 4 2 scale
1:100