


Planning Drawings

Existing Layout

Scale 1 : 100 2000mm

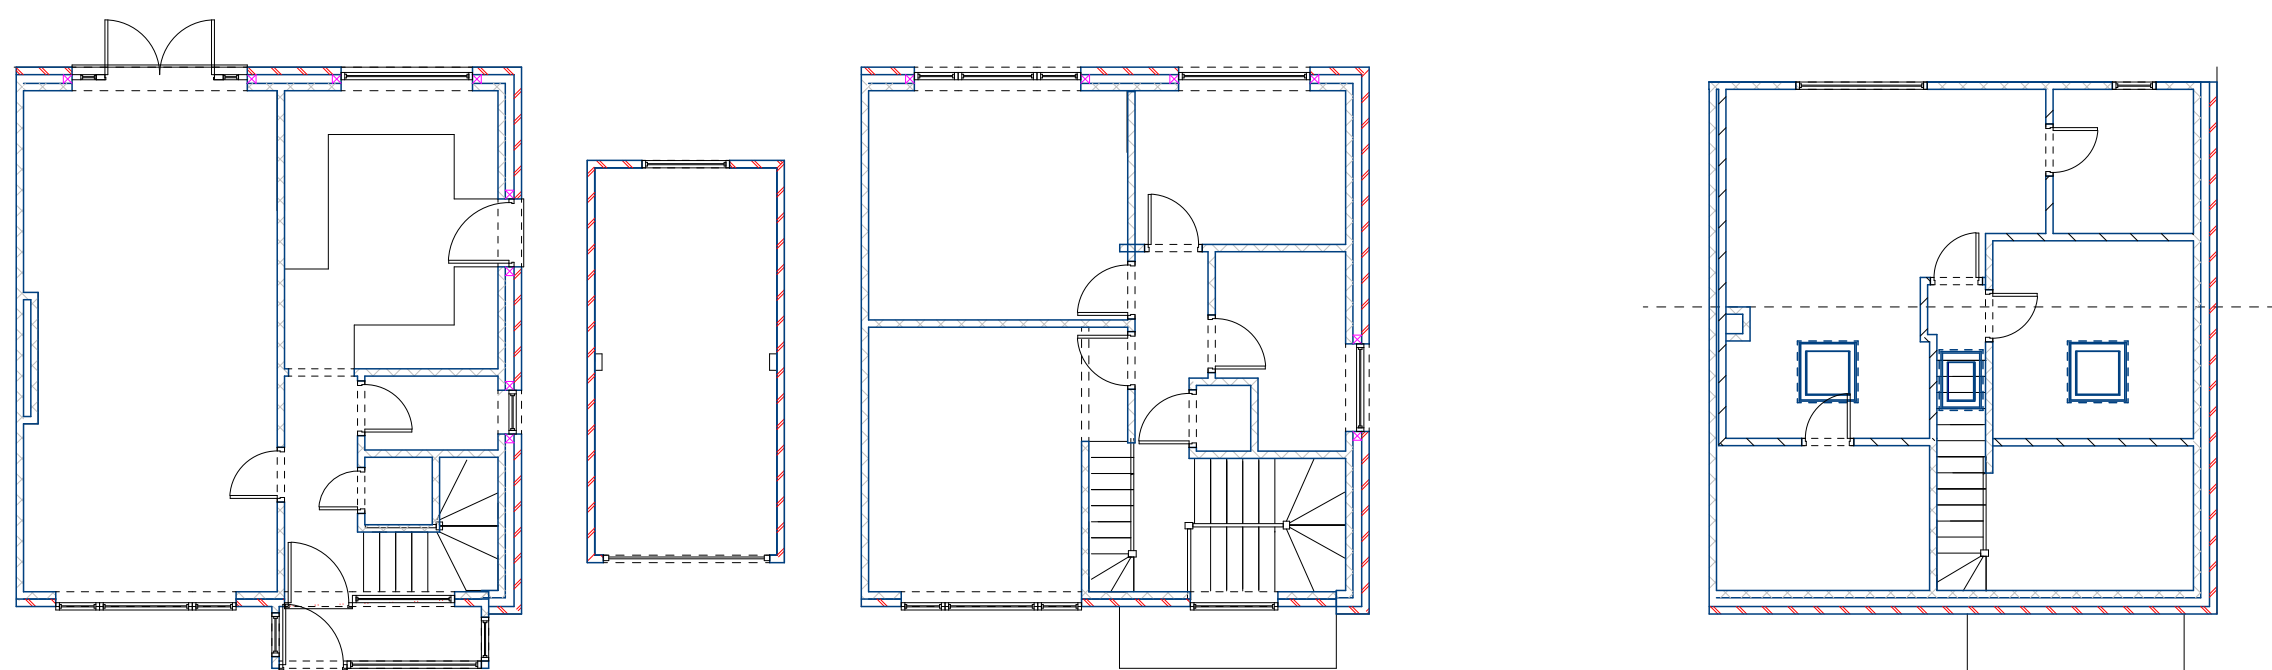


Elevations Existing

Scale 1 : 100 2000mm



Elevations Proposed


Scale 1 : 100 2000mm

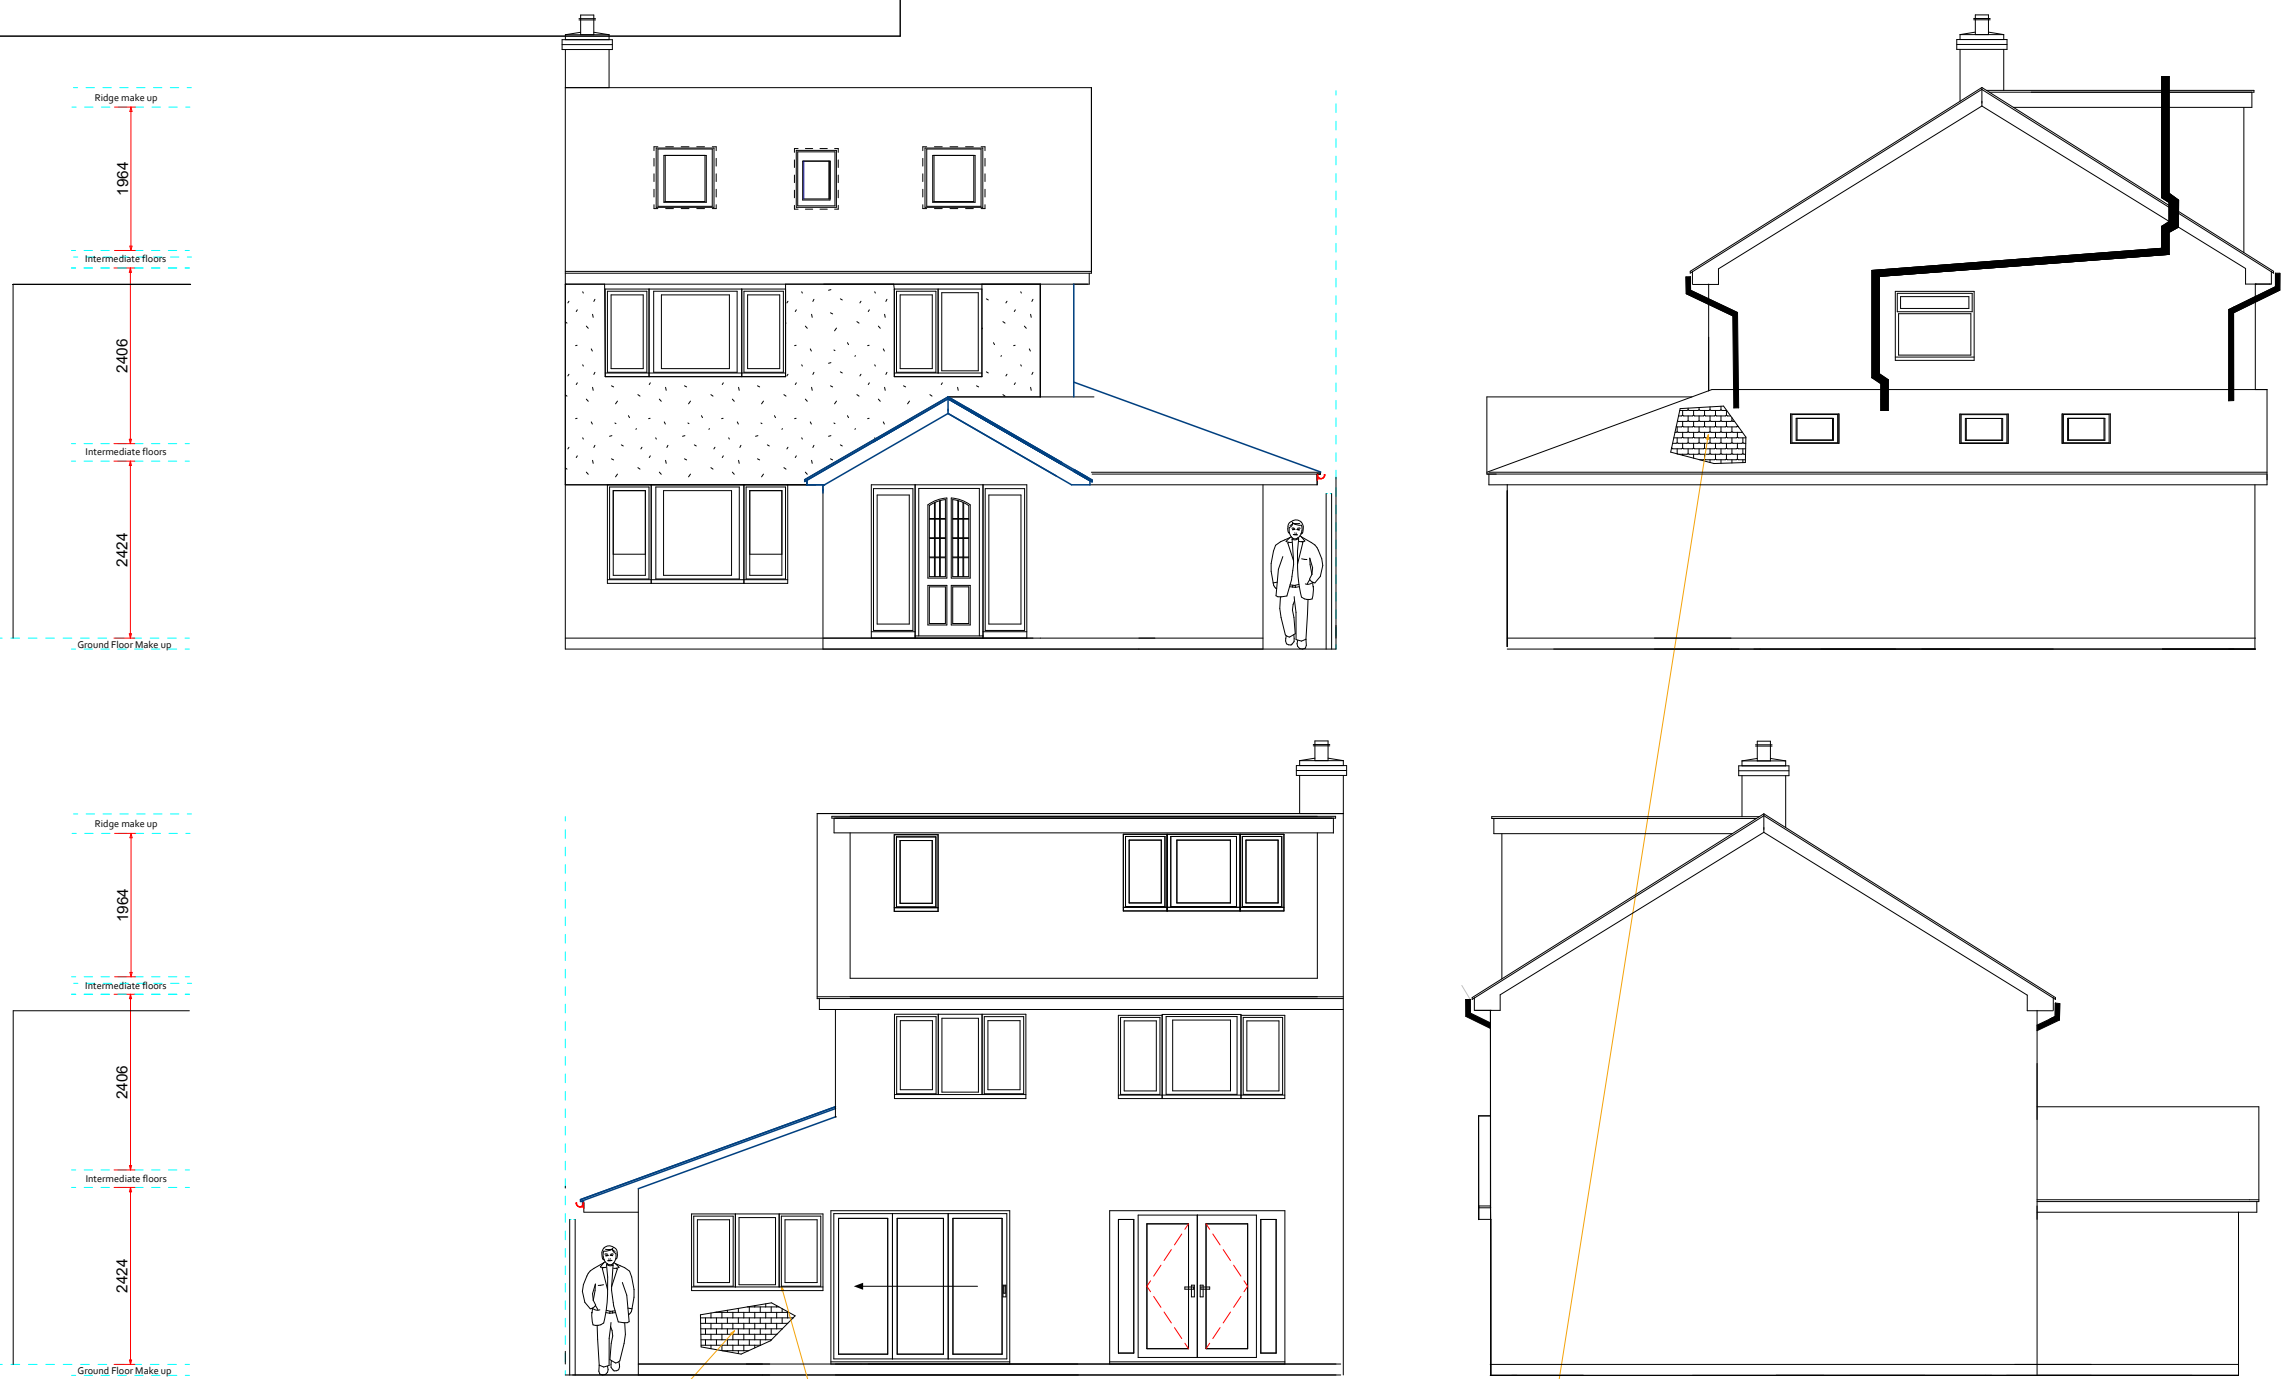


Material Schedule



Brickwork match

 

White window , doors
& roof line

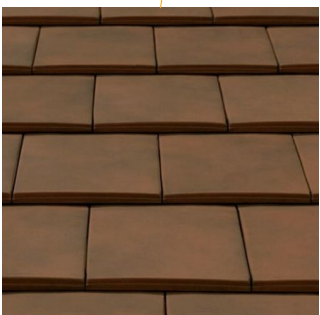


Roofing match

Photographic Survey



Proposed Layout

Scale 1 : 100 2000mm

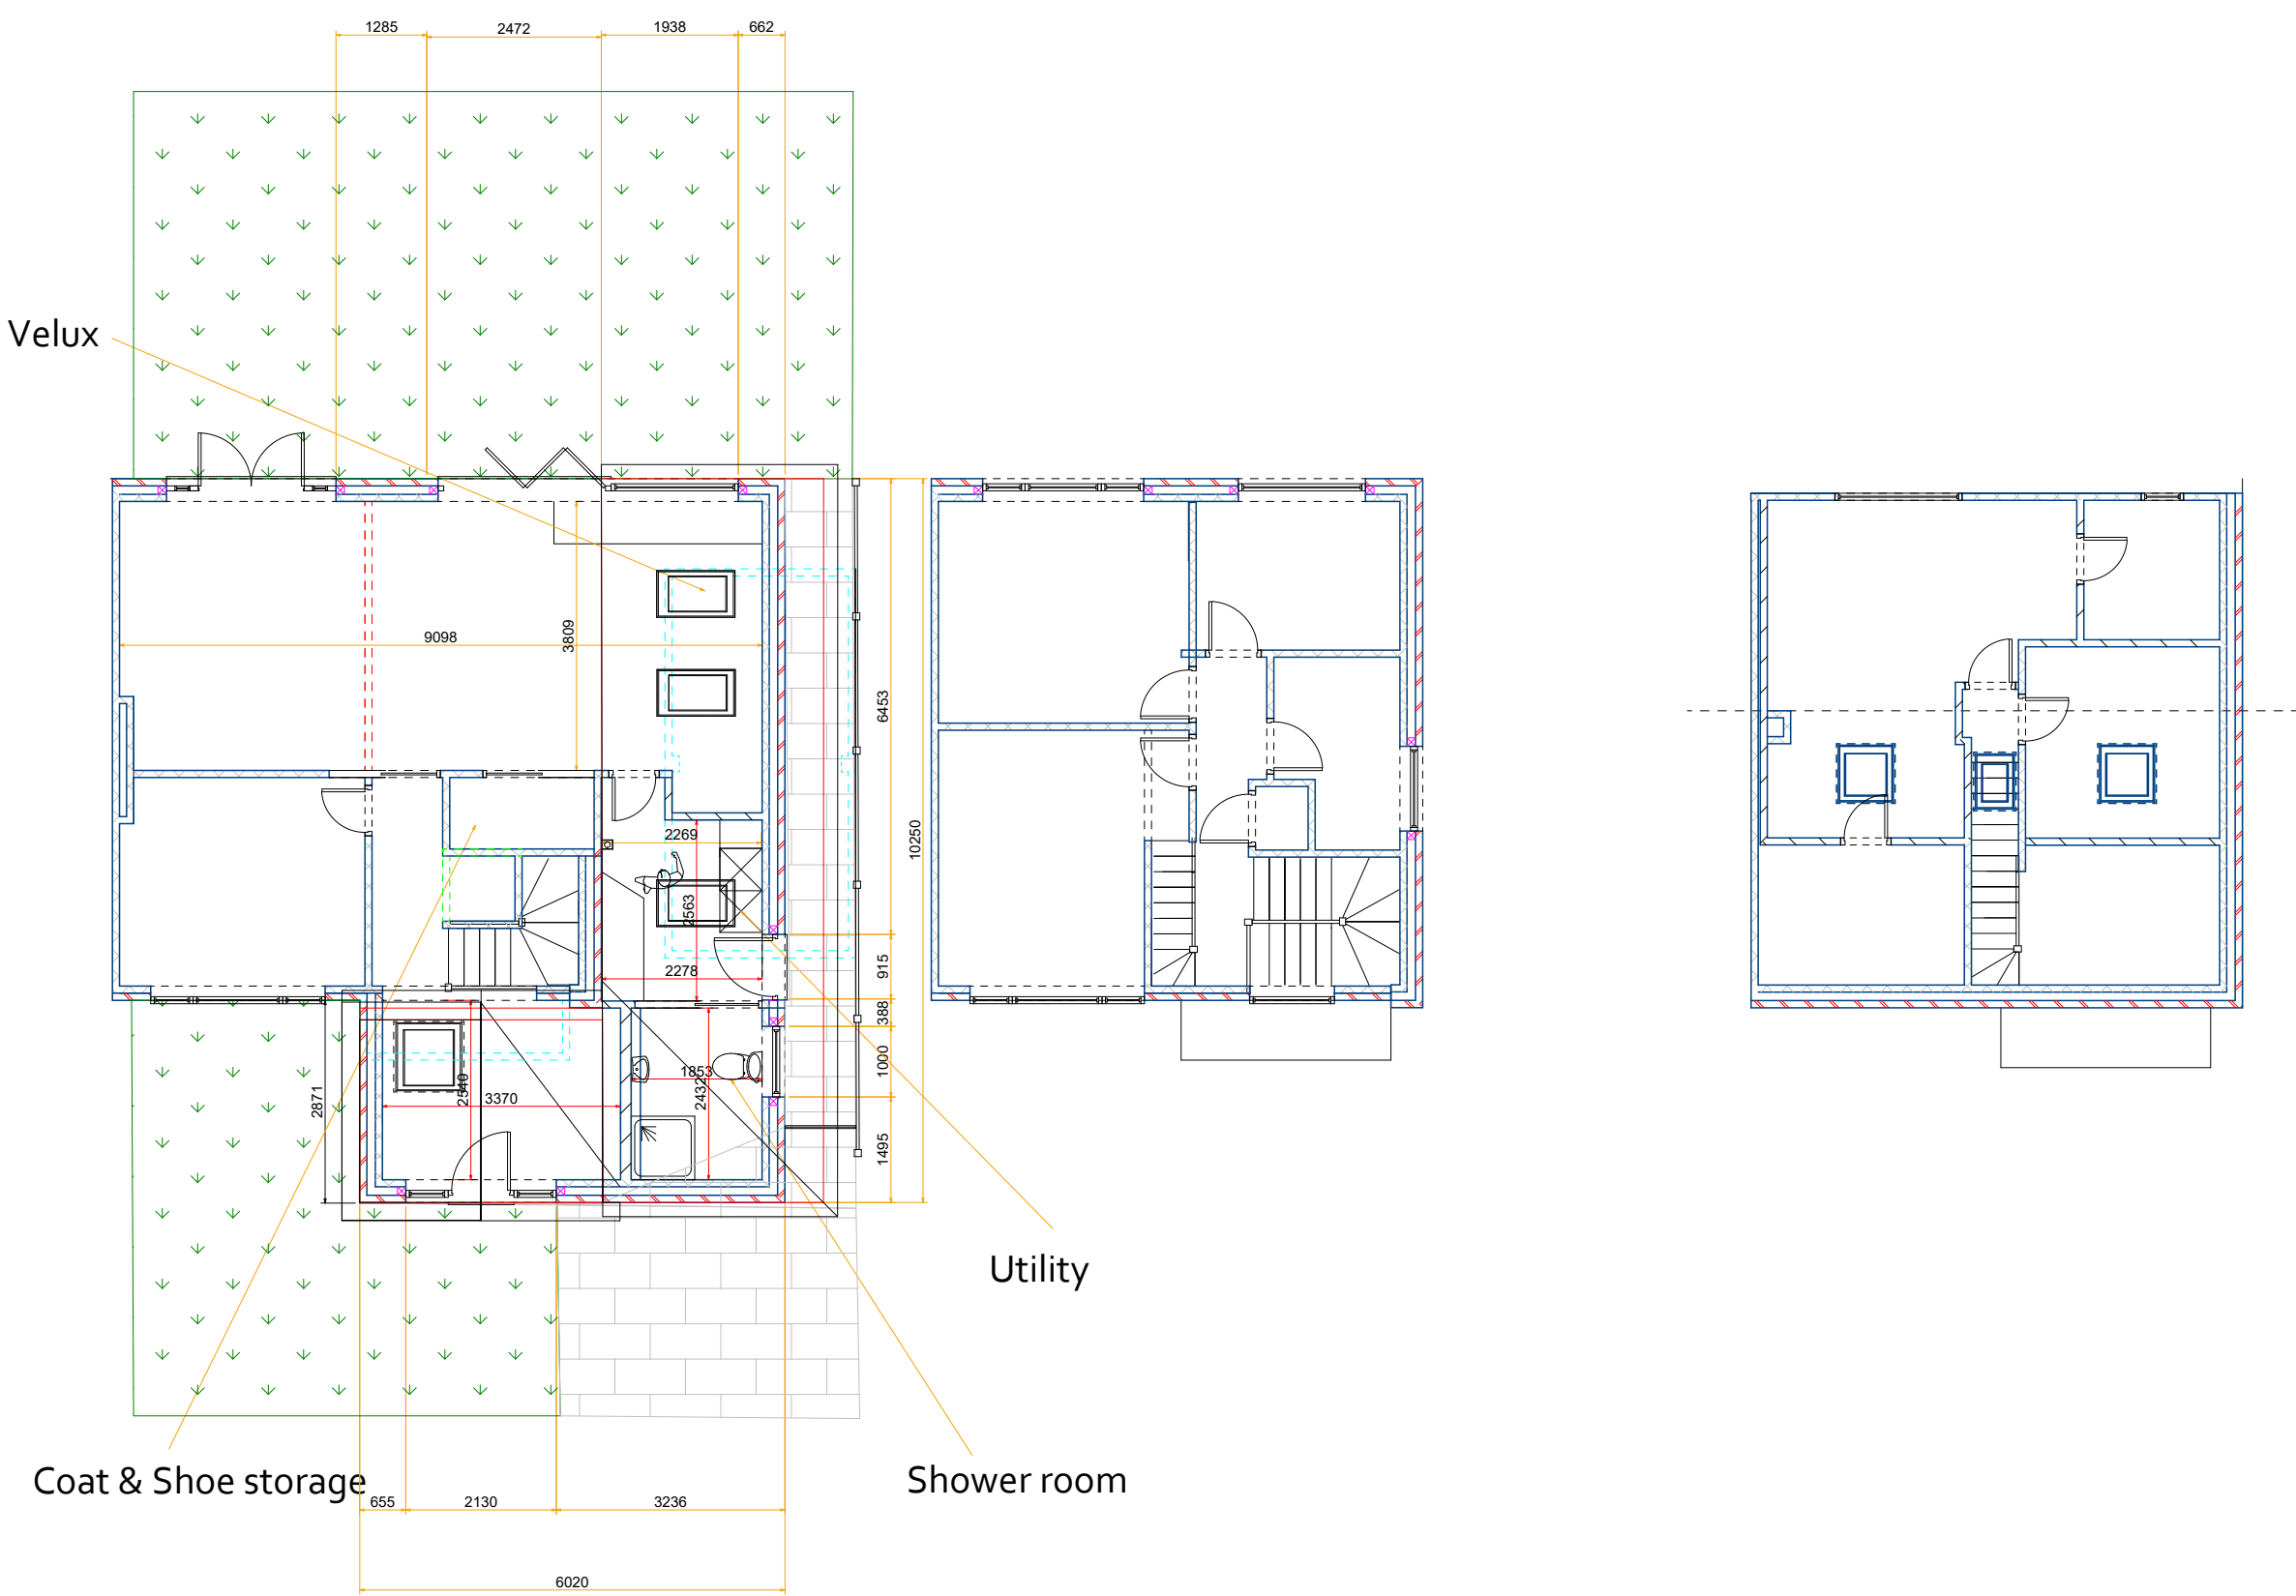

Client - Mr & Mrs Fuller

Address - 3 Cherry Close
Burgess Hill
RH15 9PR

Page Size - A1

2000mm

