





01 Existing Front (East) Elevation
1:50@A1

PROPOSED LINE
1ST FLOOR
1ST FLOOR
GROUND FLOOR

PROPOSED LINE
1ST FLOOR
1ST FLOOR
GROUND FLOOR

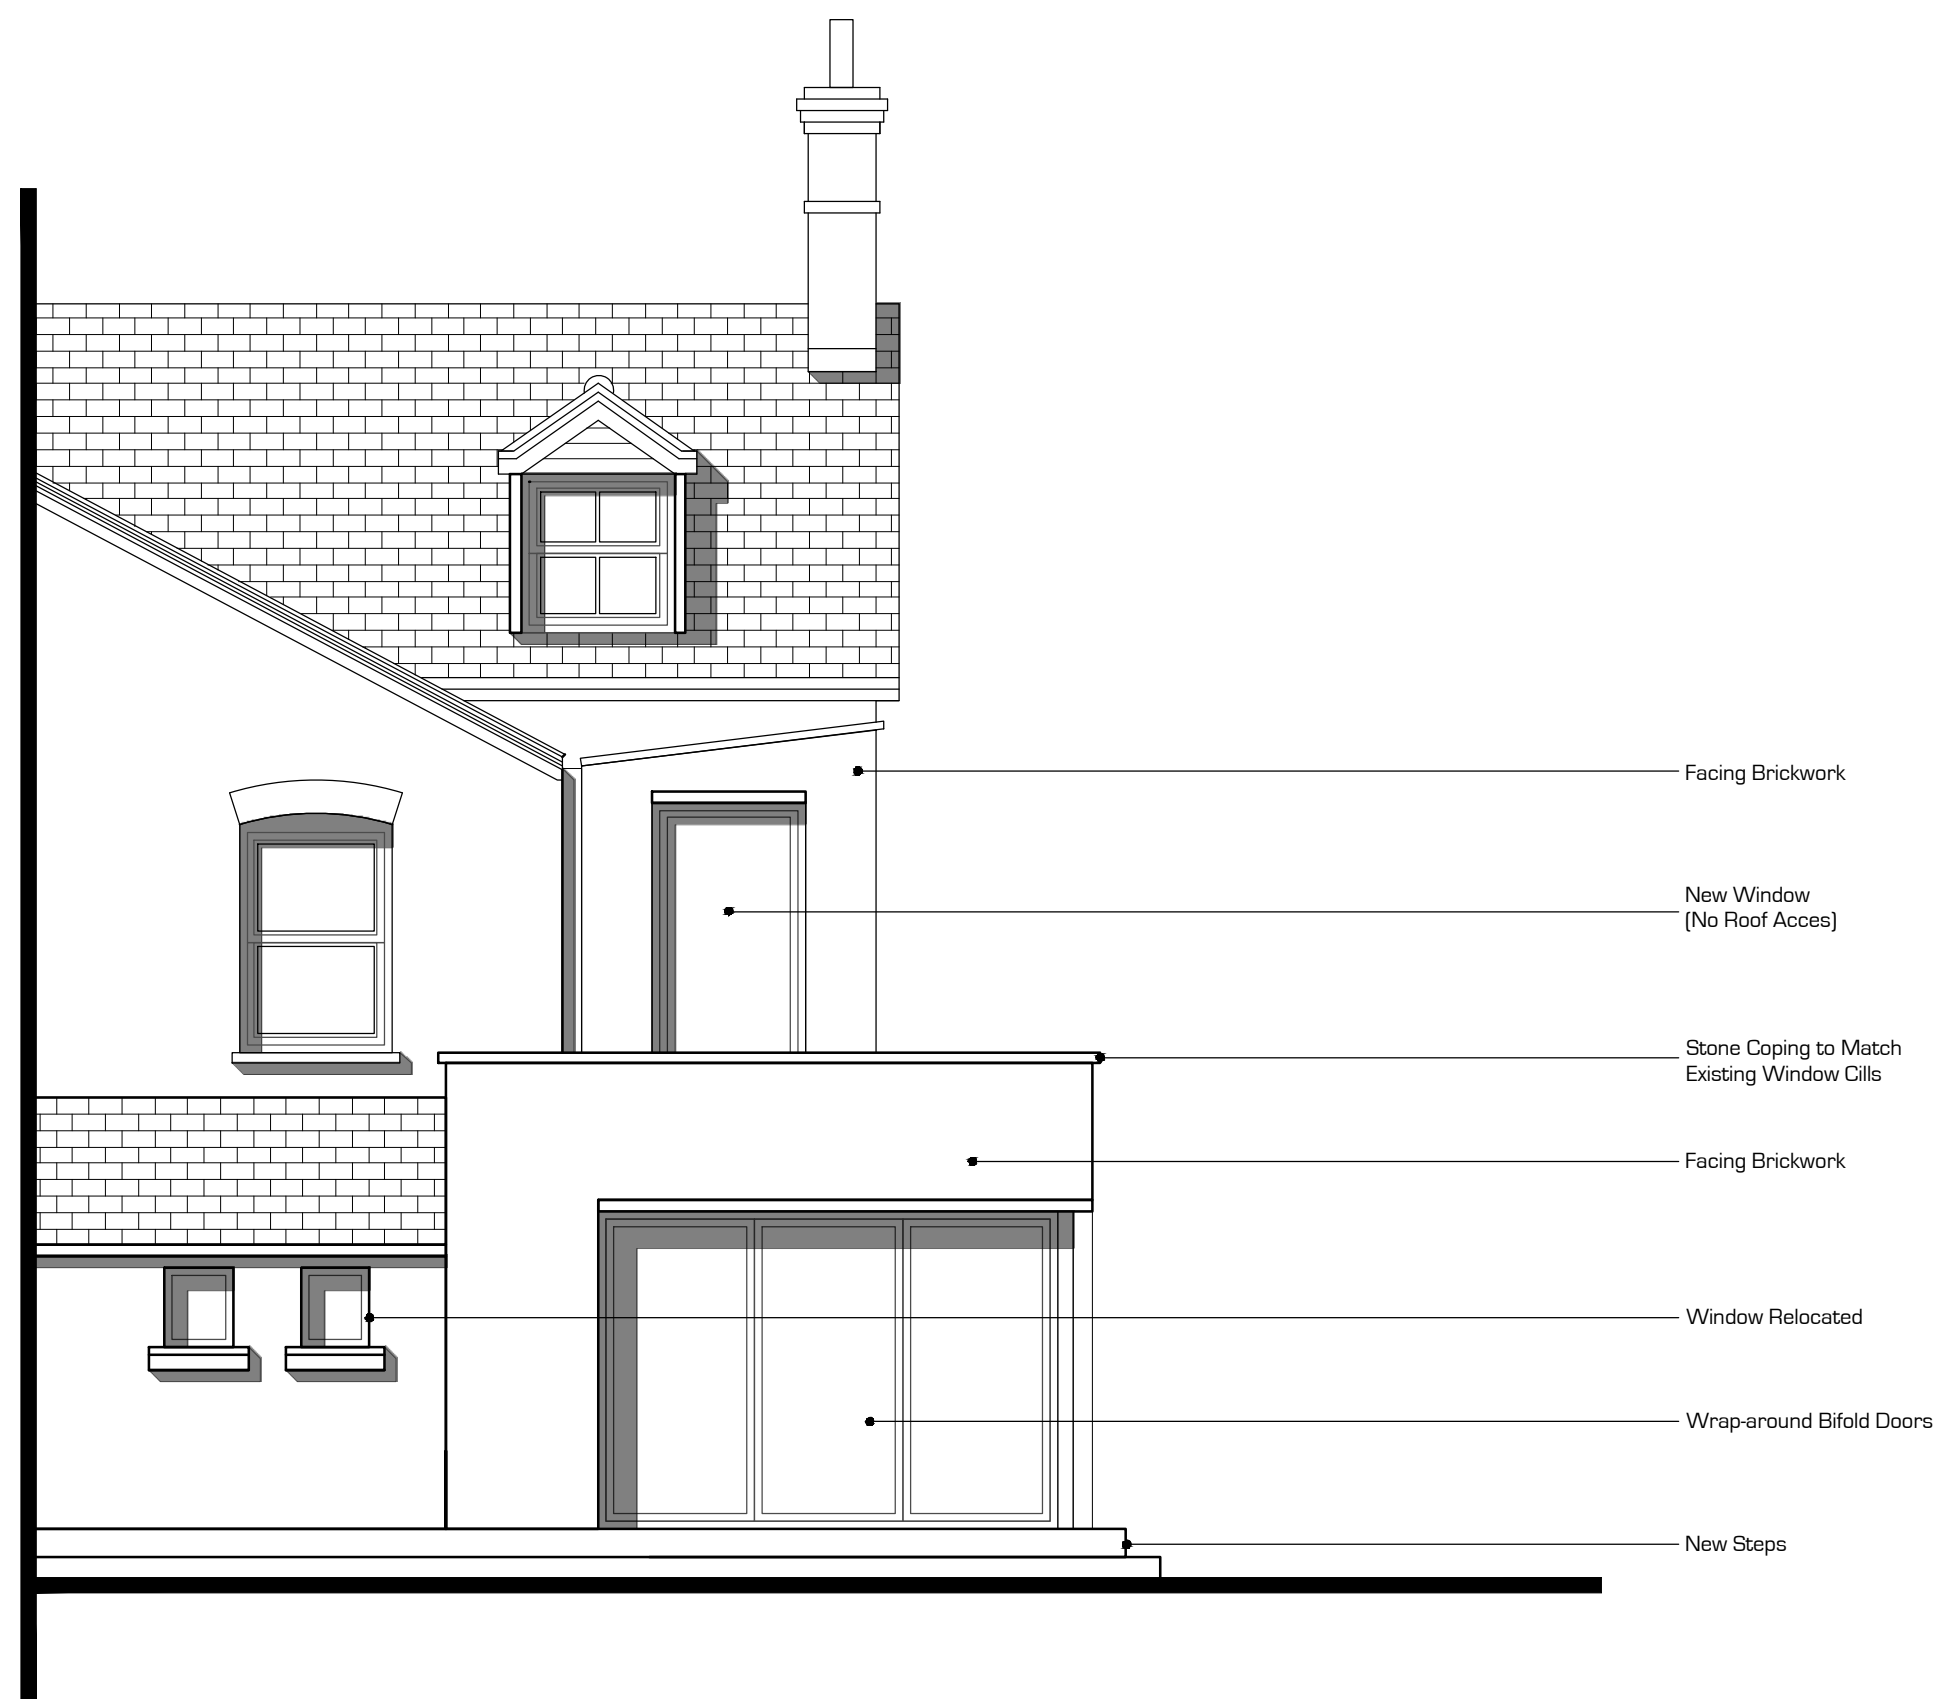

02 Existing Rear (West) Elevation
1:50@A1

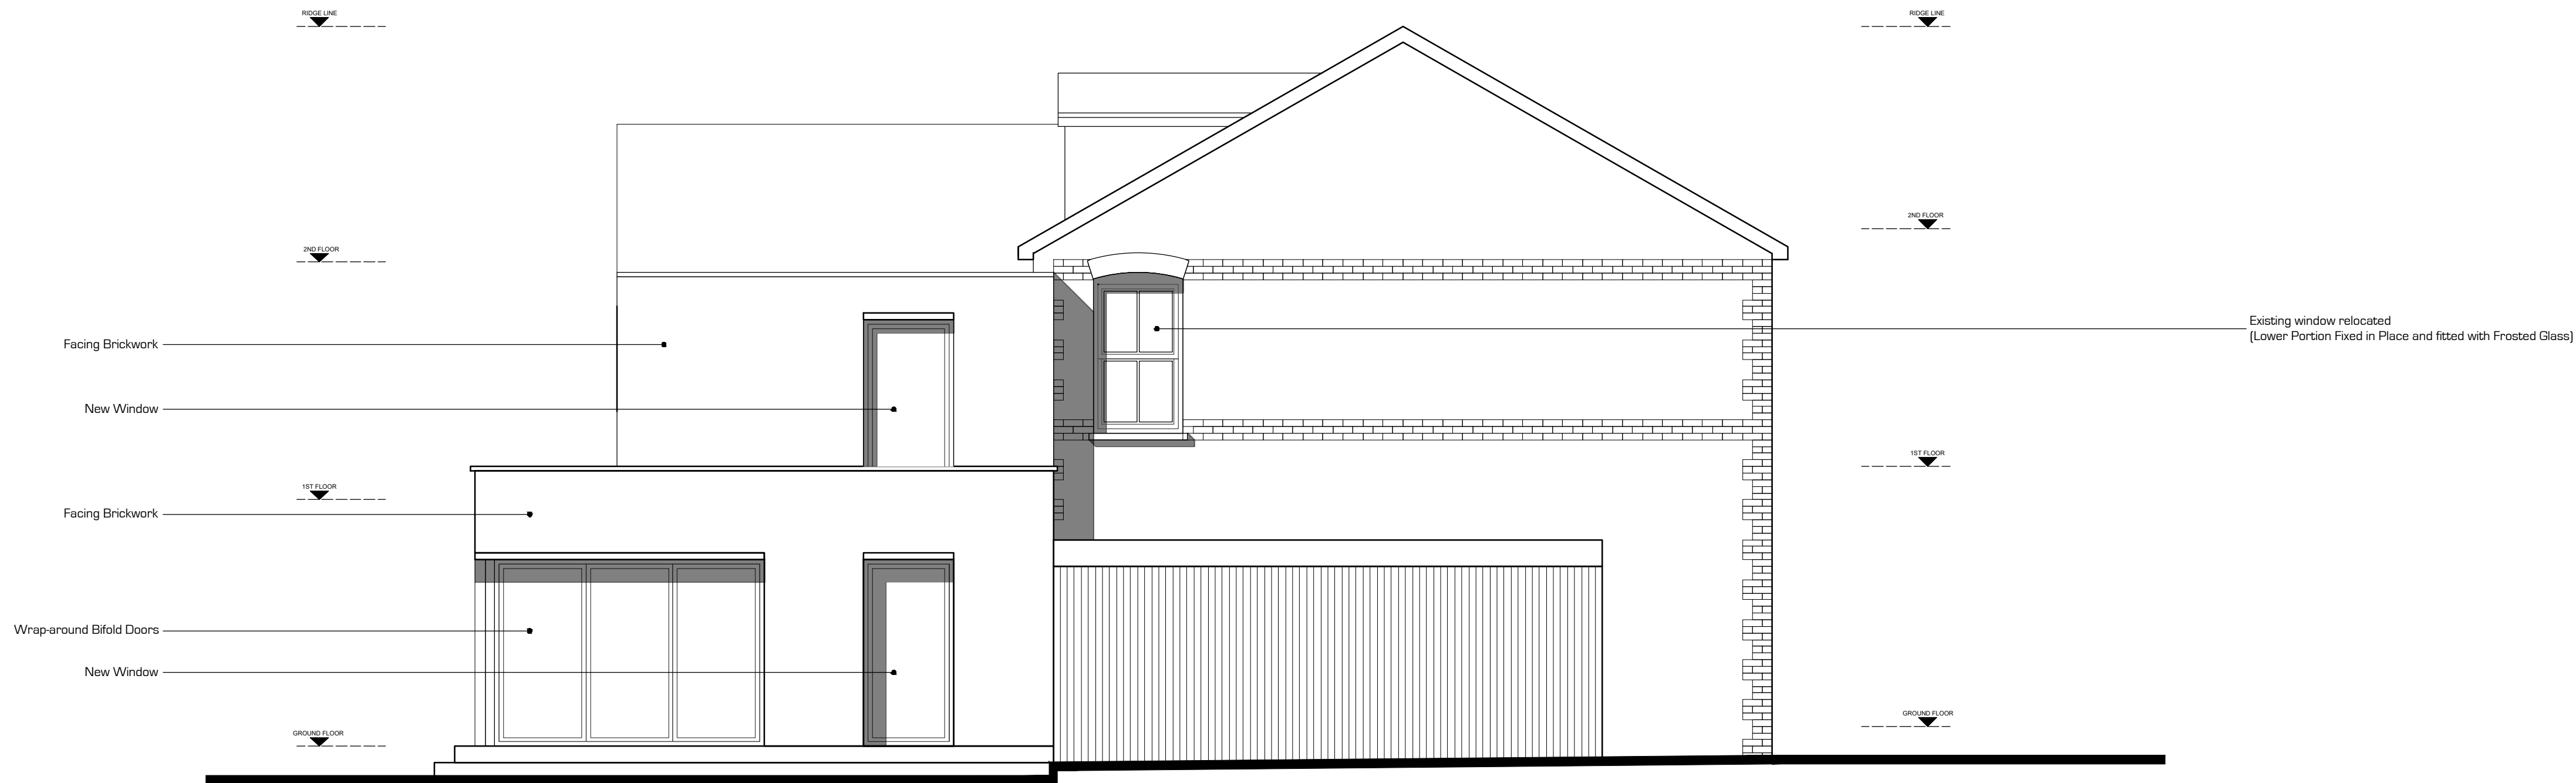


03 Proposed Side (South) Elevation
1:50@A1

Locator Plan

Drawing Key

P2 P1	ReSubmitted for Planning Submitted for Planning	MJP MJP	26.09.25 31.03.25
Rev	Description	By	Date

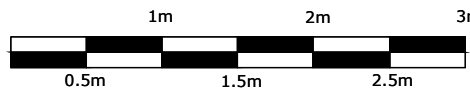

PLANNING

Proposed Elevations

Site:

Haywards Road, Haywards Heath, Sussex

Date:

March 2025

Drawn:

MJP

Checked:

XXX

Scale:

1:100 @ A3 / 1:50 @ A1

Drawing No:

BP_011_P_GE01

Rev:

P2



General Notes

This drawing is the property of BAYA Group Ltd and is issued on the condition that it is not reproduced, disclosed or copied to any unauthorised person without written consent. Levels are in AOD unless otherwise stated. Dimensions are in millimeters unless otherwise stated. BAYA Group Ltd must be informed of any drawing errors immediately in writing. This drawing is for planning purposes only.

Contact Details

Nine Hills Road,
Cambridge,
CB2 1GE

T: 01223 803852

www.baya-group.co.uk | email: info@baya-group.co.uk