

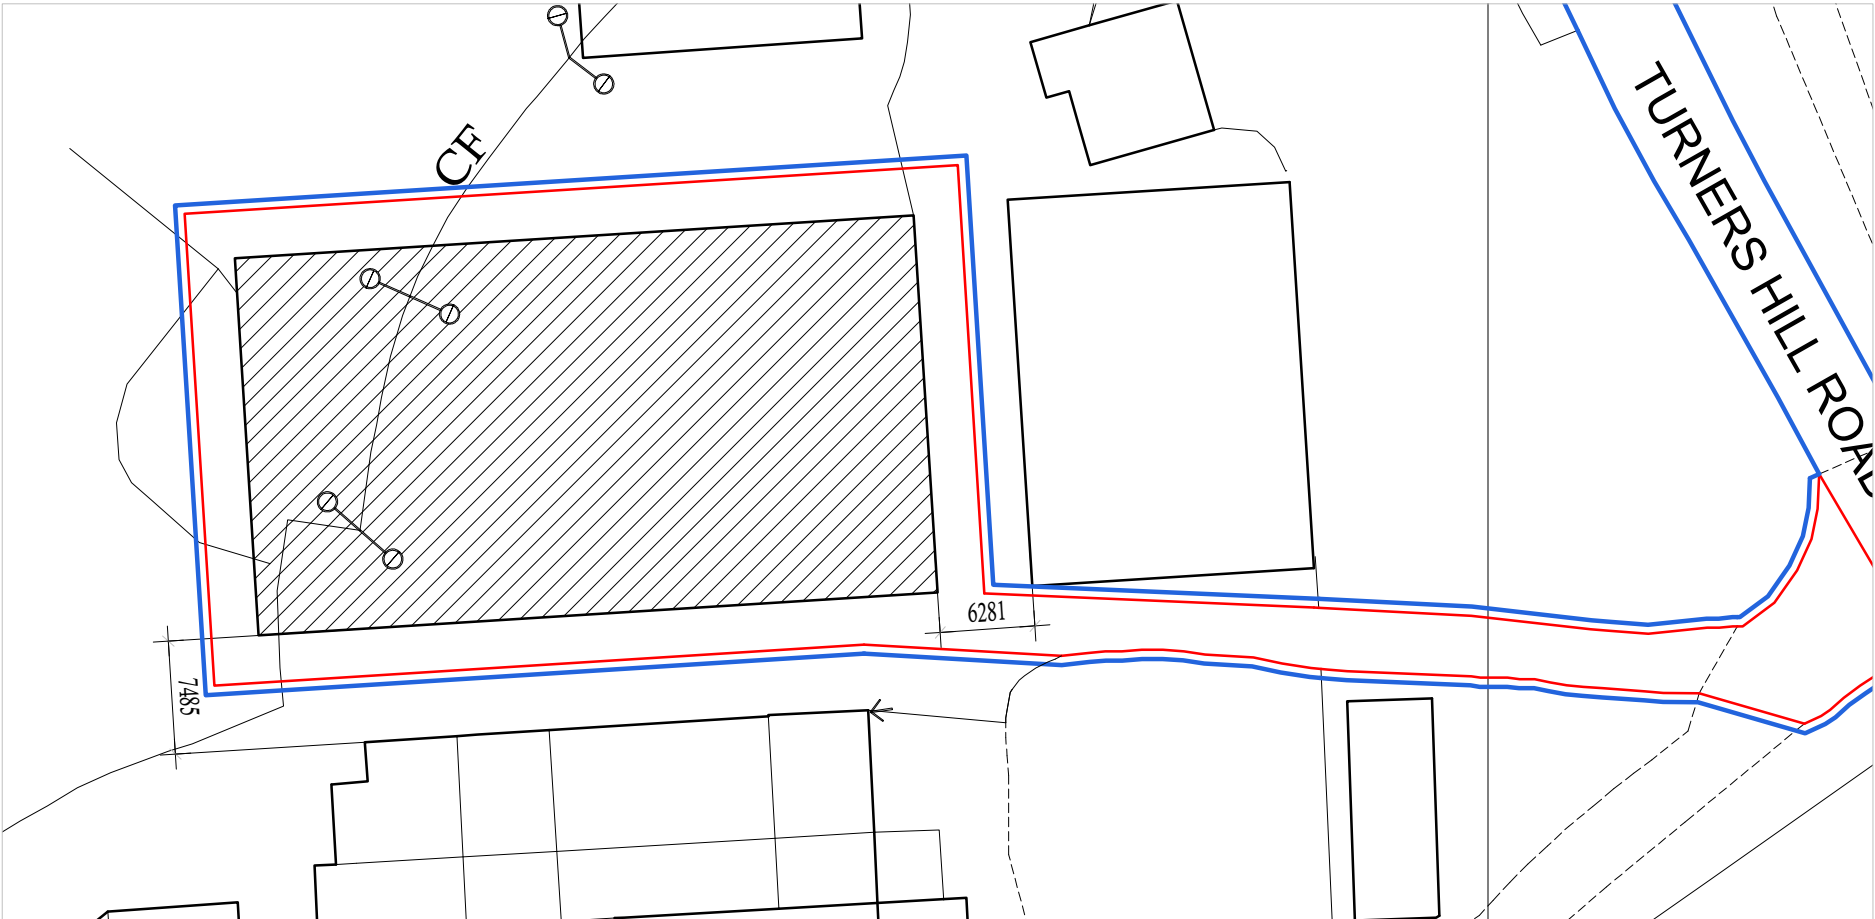


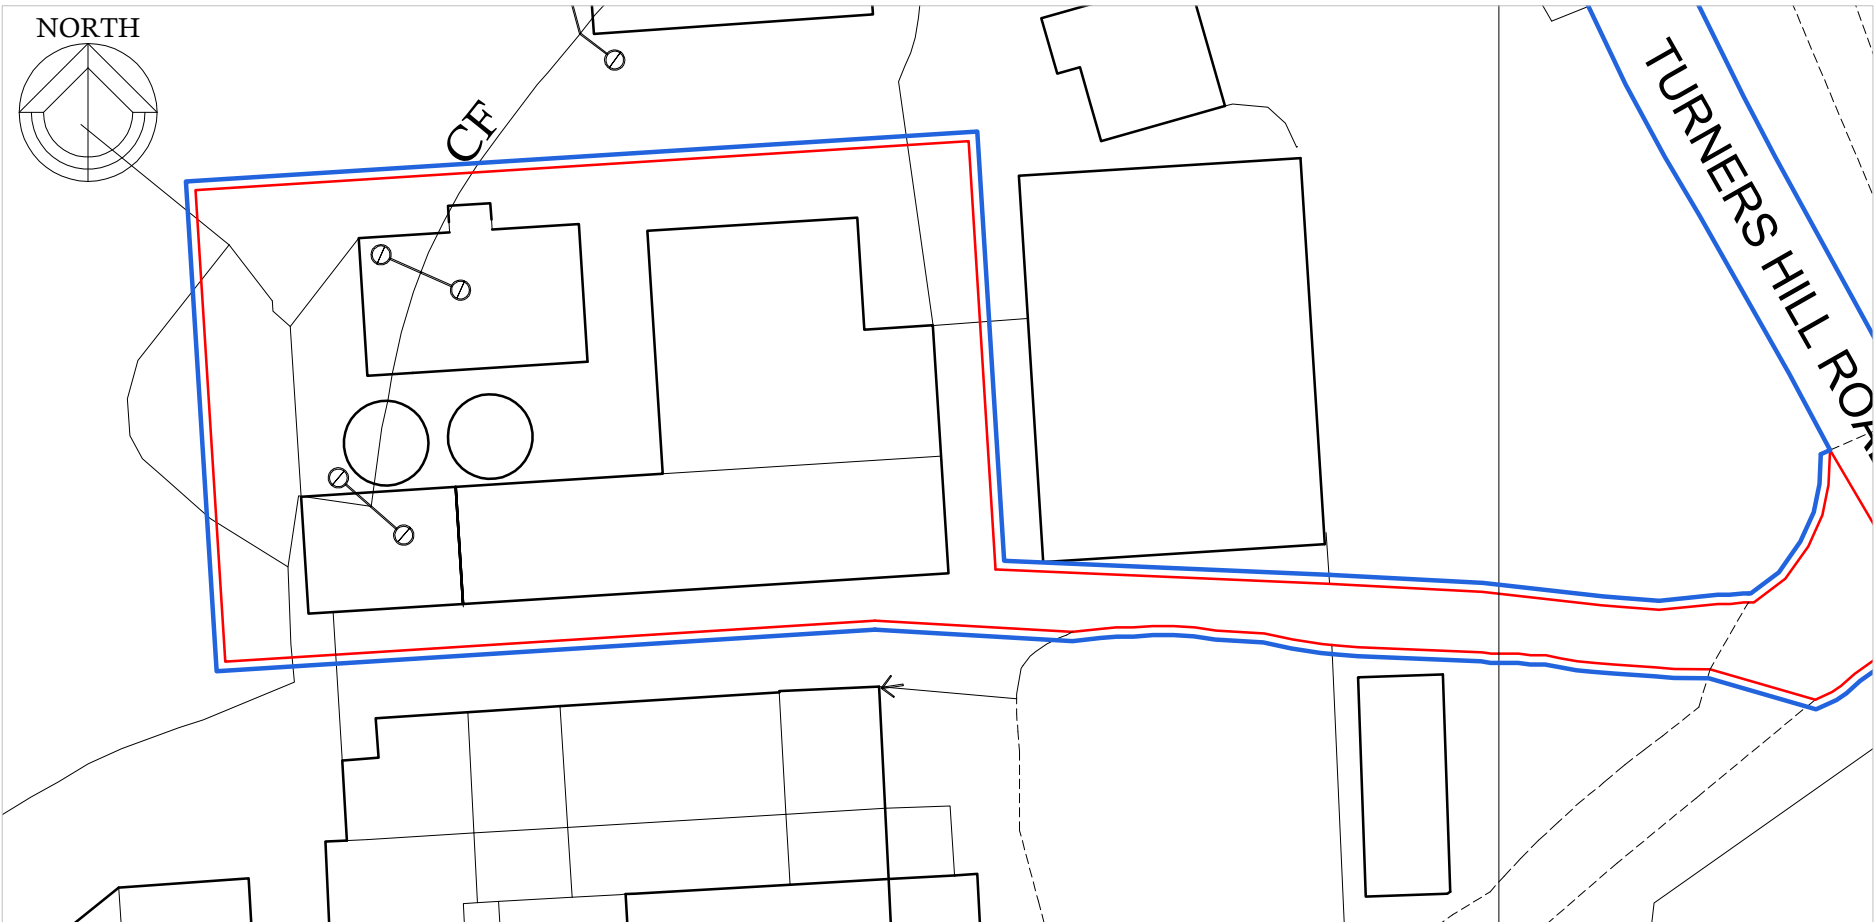



PROPOSED BLOCK PLAN

1:500

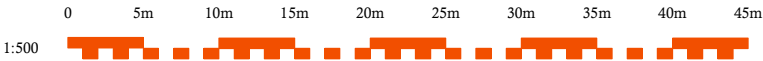


EXISTING BLOCK PLAN

1:500

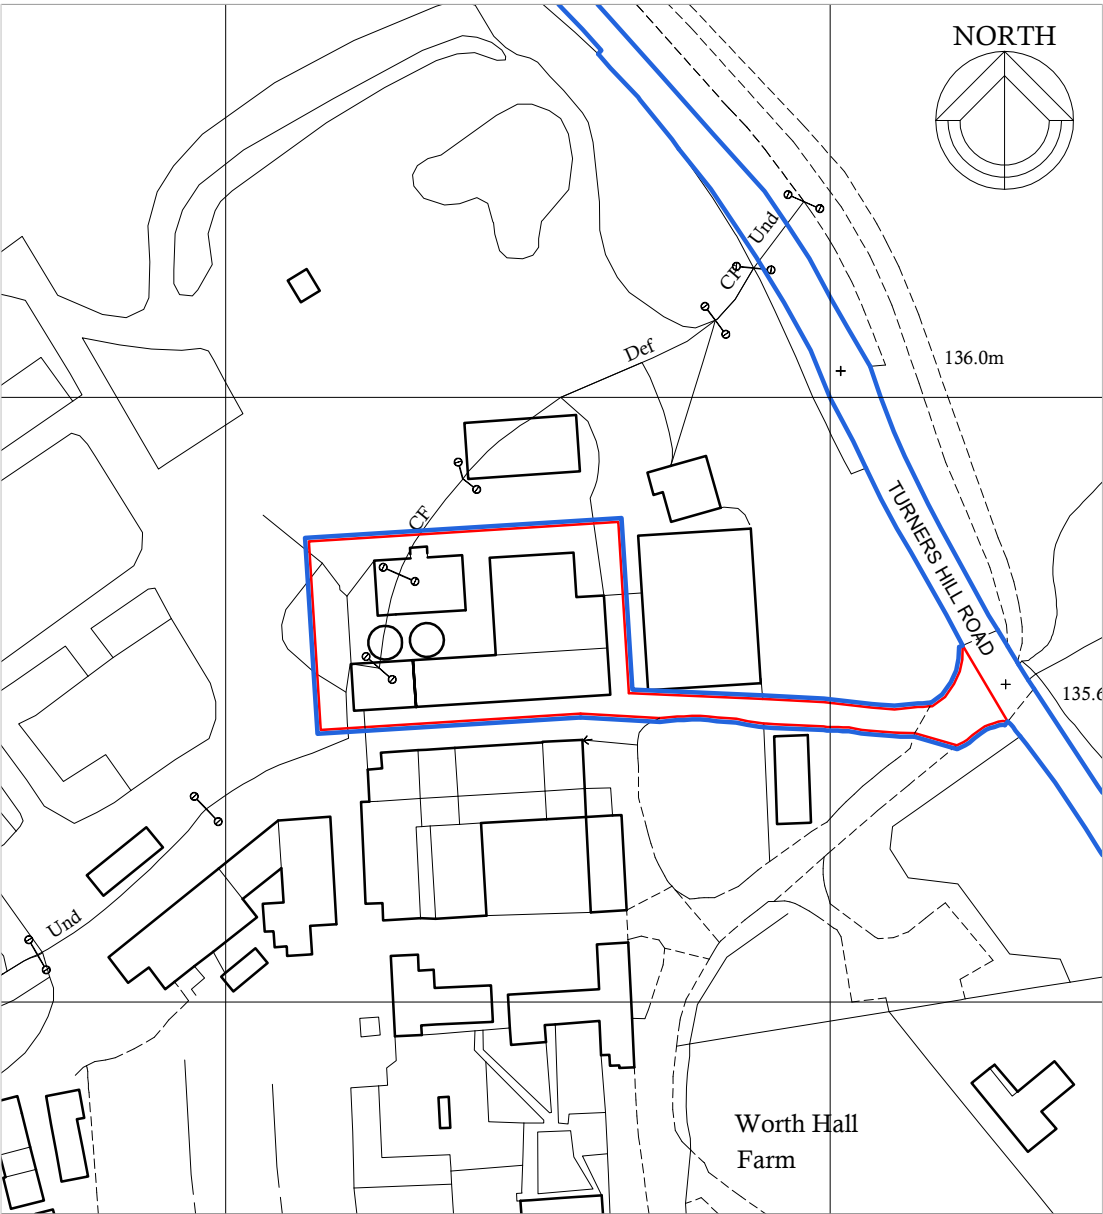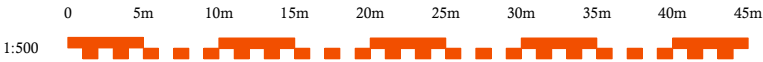

SITE LOCATION PLAN

1:1250

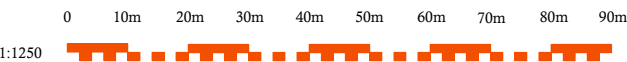

Rev A Boundary line blue added. Dec 2025

Proposal: REPLACEMENT AGRICULTURAL STORAGE BUILDING		
	Drawing Description. SITE LOCATION & BLOCK PLANS	
	Location. Tulleys Farm Turners Hill Road Worth Crawley RH10 4PD	
Tel: 07917858987 Email: stevebulldesign@gmail.com		For: Mr Stuart Beare Date : Nov 2025
Scale : 1:1250 1:500		Drawing No: 2025-54-07 rev. A