


NOT FOR CONSTRUCTION

TO BE READ IN CONJUNCTION WITH
STRUCTURAL ENGINEER'S DRAWINGS,
DETAILS AND SPECIFICATIONS

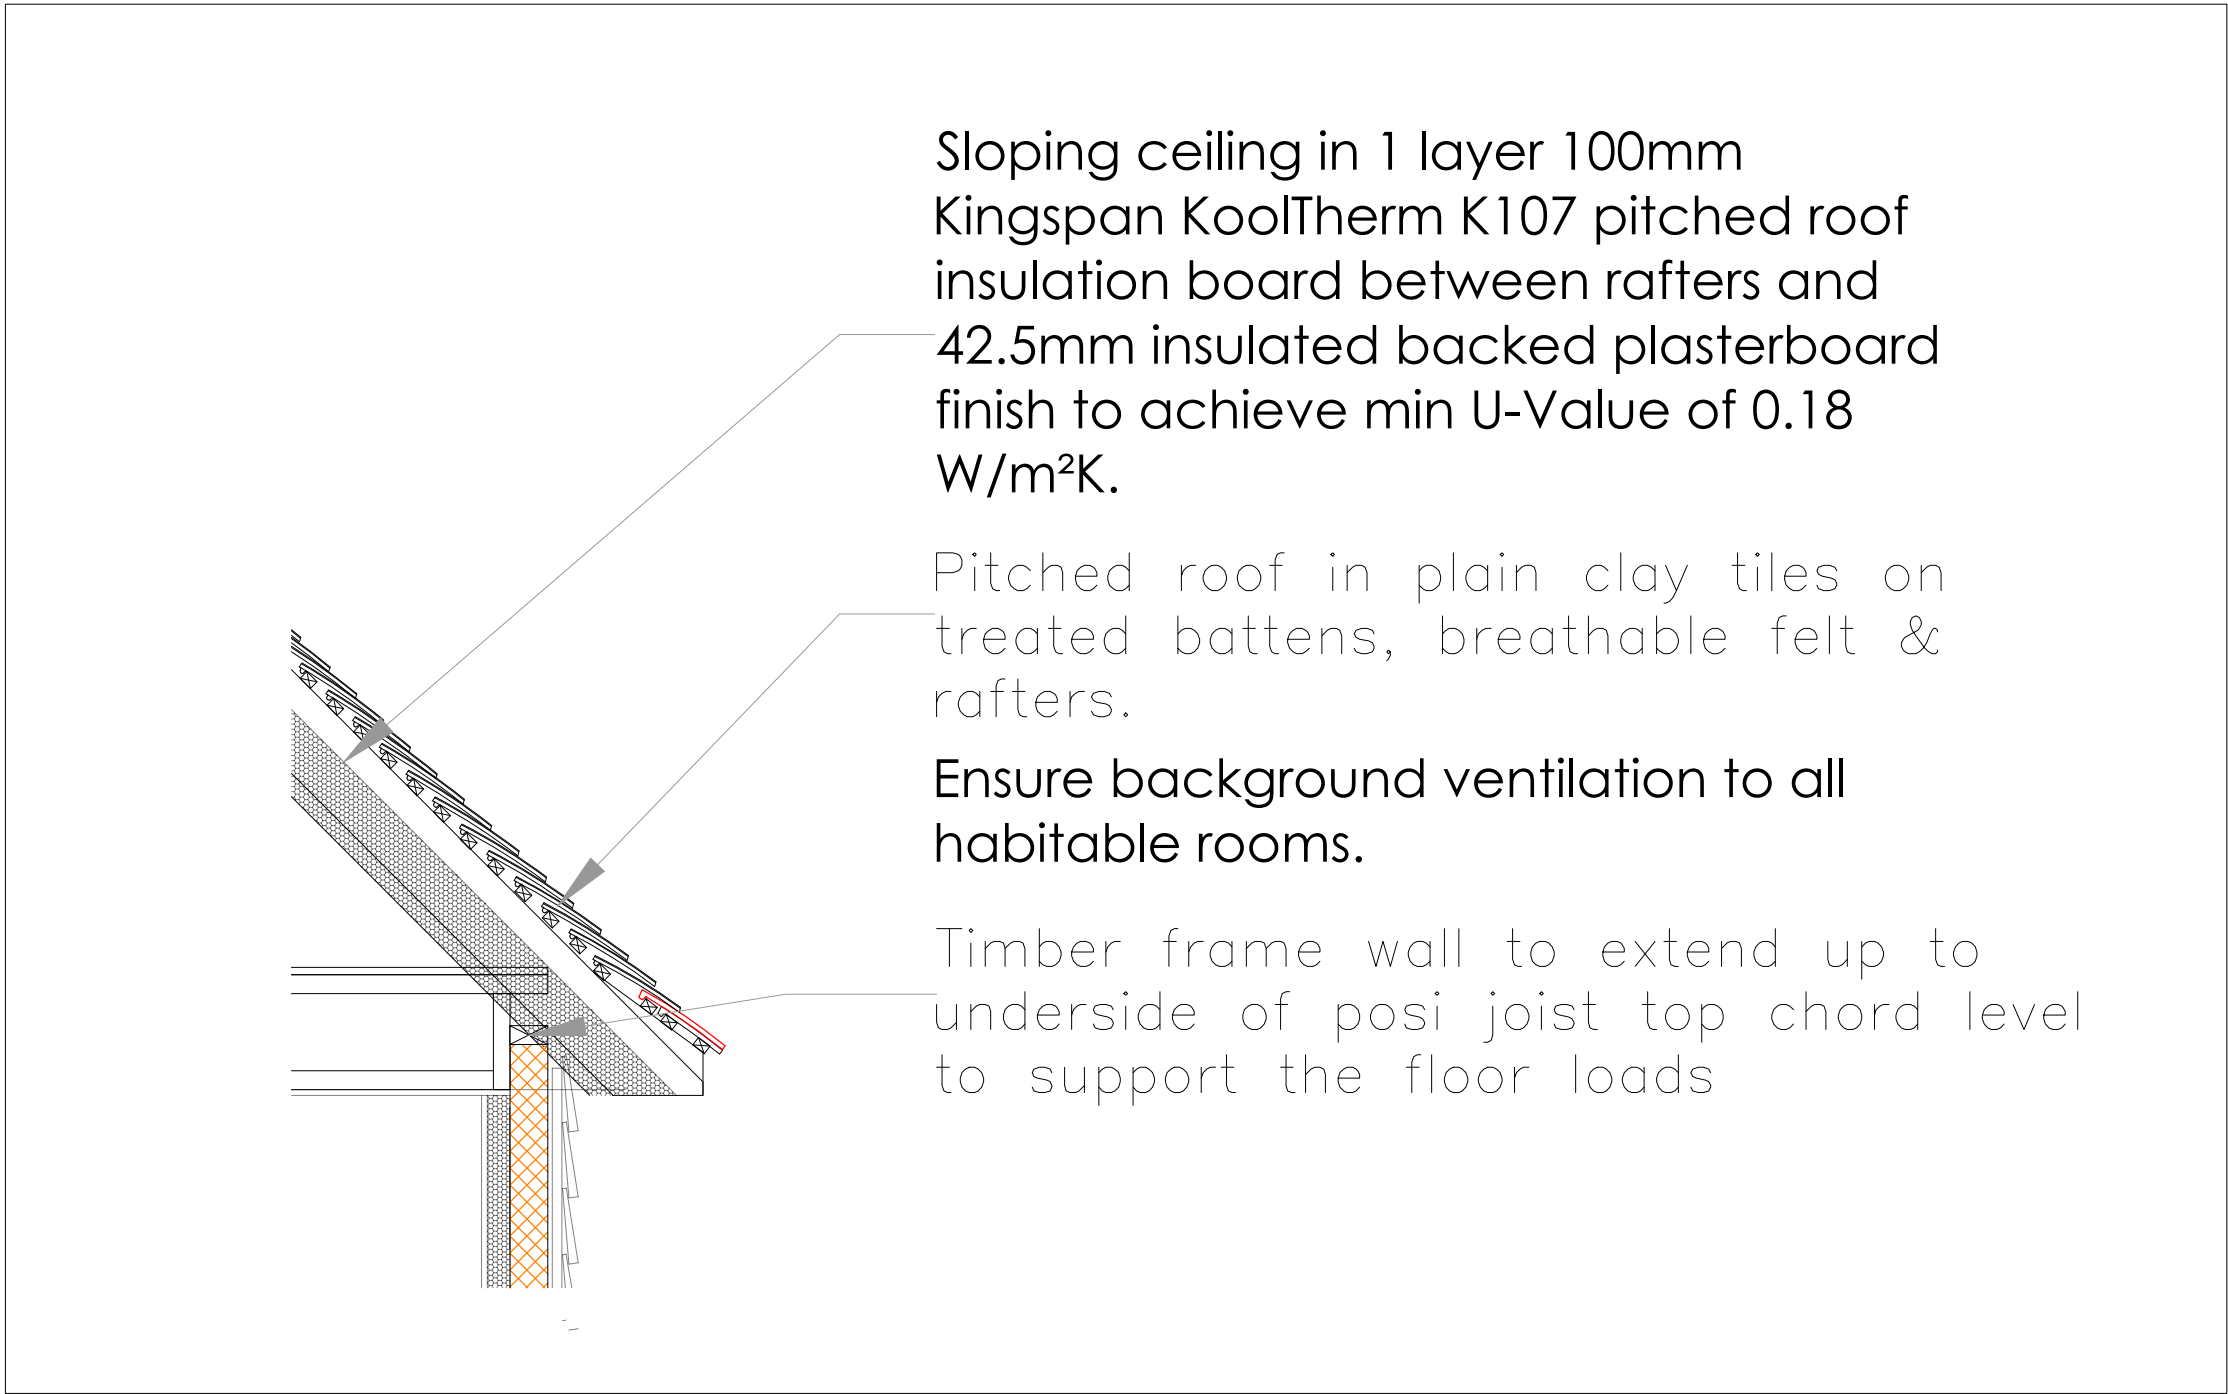

Eaves Detail as Proposed
SCALE @ 1:20 ON AN A3 SHEET

REV.	DATE.	BY.	AMENDMENT.	CHK.	
PLANNING					
 gould baxter 2 Lucastes Mews, Paddockhall Road, Haywards Heath, West Sussex, RH16 1HE (01444) 452604 hb@gouldbaxter.co.uk www.gouldbaxter.co.uk					
NOTES: DO NOT SCALE OFF THIS DRAWING UNLESS FOR PLANNING PURPOSES. CHECK ALL DIMENSIONS ON SITE BEFORE ANY WORK IS COMMENCED. ALL GOODS MATERIALS AND WORKMANSHIP MUST CONFORM WITH CURRENT BUILDING REGULATIONS, BRITISH STANDARDS AND CODES OF PRACTICE. COPYRIGHT OF THIS DRAWING IS RETAINED BY Gould Property Consultants LLP 1/a Gould Baxter AND IT MUST NOT BE REPRODUCED WITHOUT WRITTEN CONSENT.					
CLIENT: Mr & Mrs HATCHER					
PROJECT: Old Rectory Twineham Lane Twineham RH17 5NR					
DRAWING: EAVES DETAIL As Proposed					
DATE: 25.05.2025		SCALE AT A3: 1:20		DRAWN BY. AE CHECKED BY. GB	
JOB NO. GH298		DRAWING NO. PL.31		REV. .	