


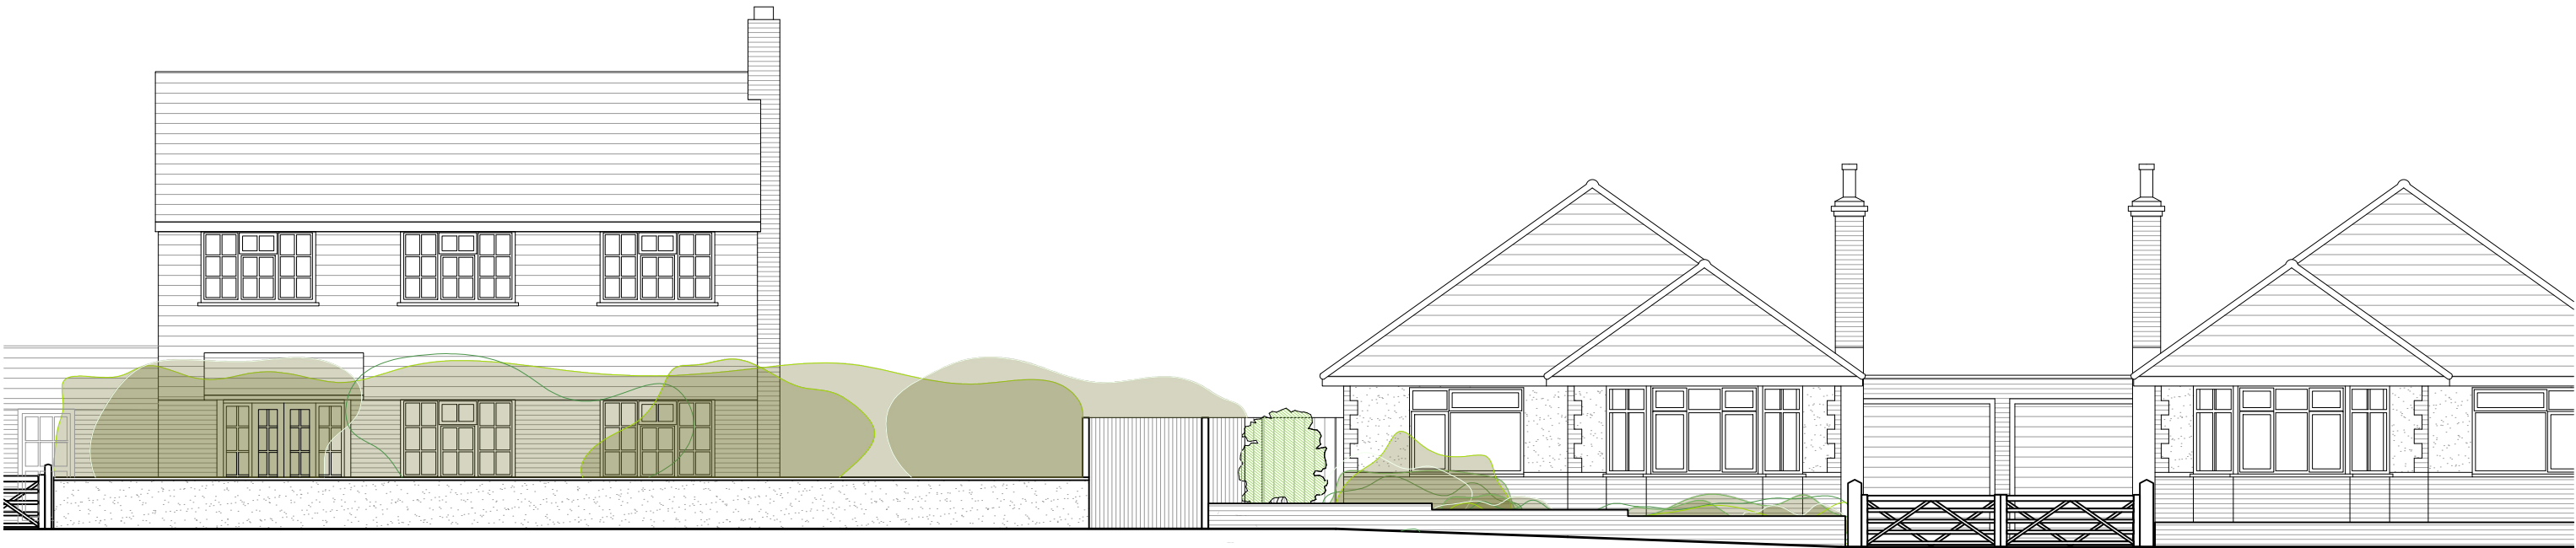

7 ORCHARD LANE

PUBLIC PATH

5 ORCHARD LANE

3 ORCHARD LANE

EL

Existing Street Elevation

Scale 1:100



Do not scale from this drawing.
Only figured dimensions are to be used. All dimensions to be checked on site.
Please note: Refer to 'type' of drawing below; planning drawings should only be treated as such. This drawing is copyright.
01273 446 890 WWW.LRA-RETINUE.CO.UK
24 Windlesham Road, Brighton, East Sussex BN1 3AG, UK
LRA-Retinue registered in England and Wales 12353276

RIBA STAGE 1

APPLICATION FOR DETAILED
PLANNING PERMISSION



DATE

02.25

SCALE

1:100/200 @ A3

CLIENT:

MR & MRS BROUGHALL

DRAWN

BH

CHECKED

LRA

PROJECT:

5 ORCHARD LANE
HASSECKS
EAST SUSSEX
BN6 8QE

DRAWING:

EXISTING

STREET ELEVATION

REVISION

NUMBER

Z288-EX-005