



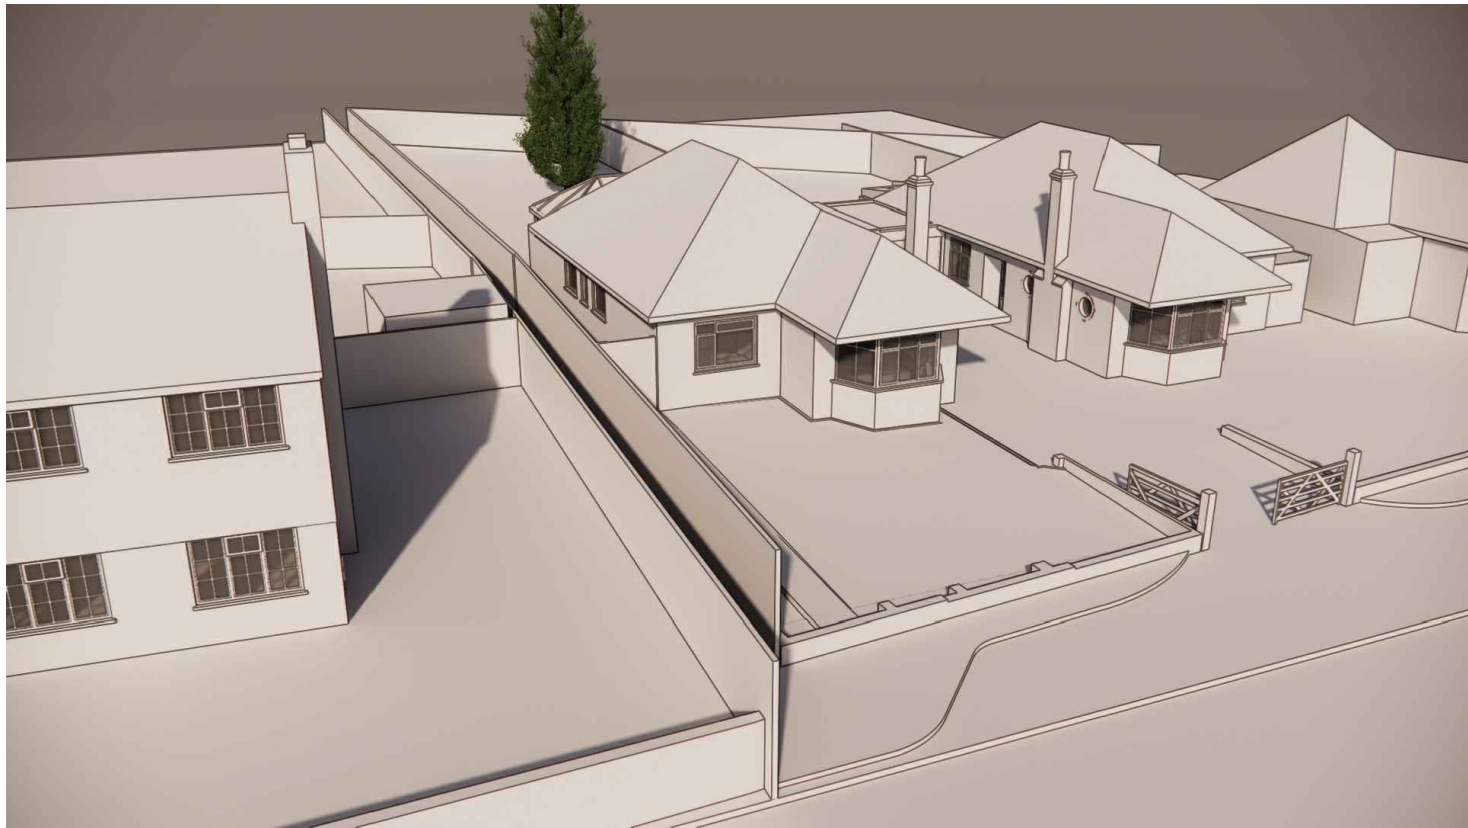


AI Artist's Impression 1
Existing elevated view from North-East



AI Artist's Impression 2
Existing elevated view from South-East

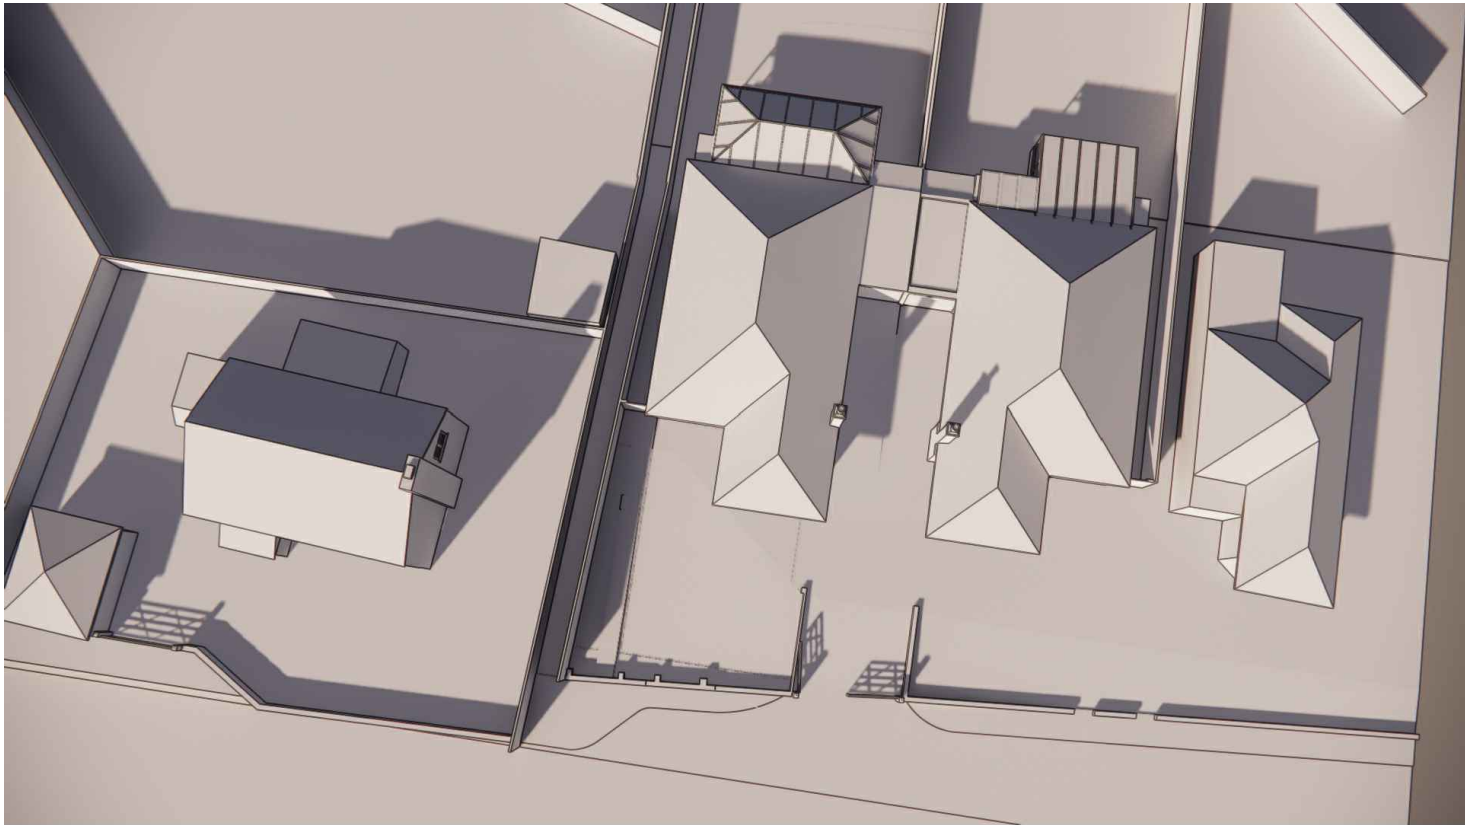

AI Artist's Impression 3
Aerial view of existing

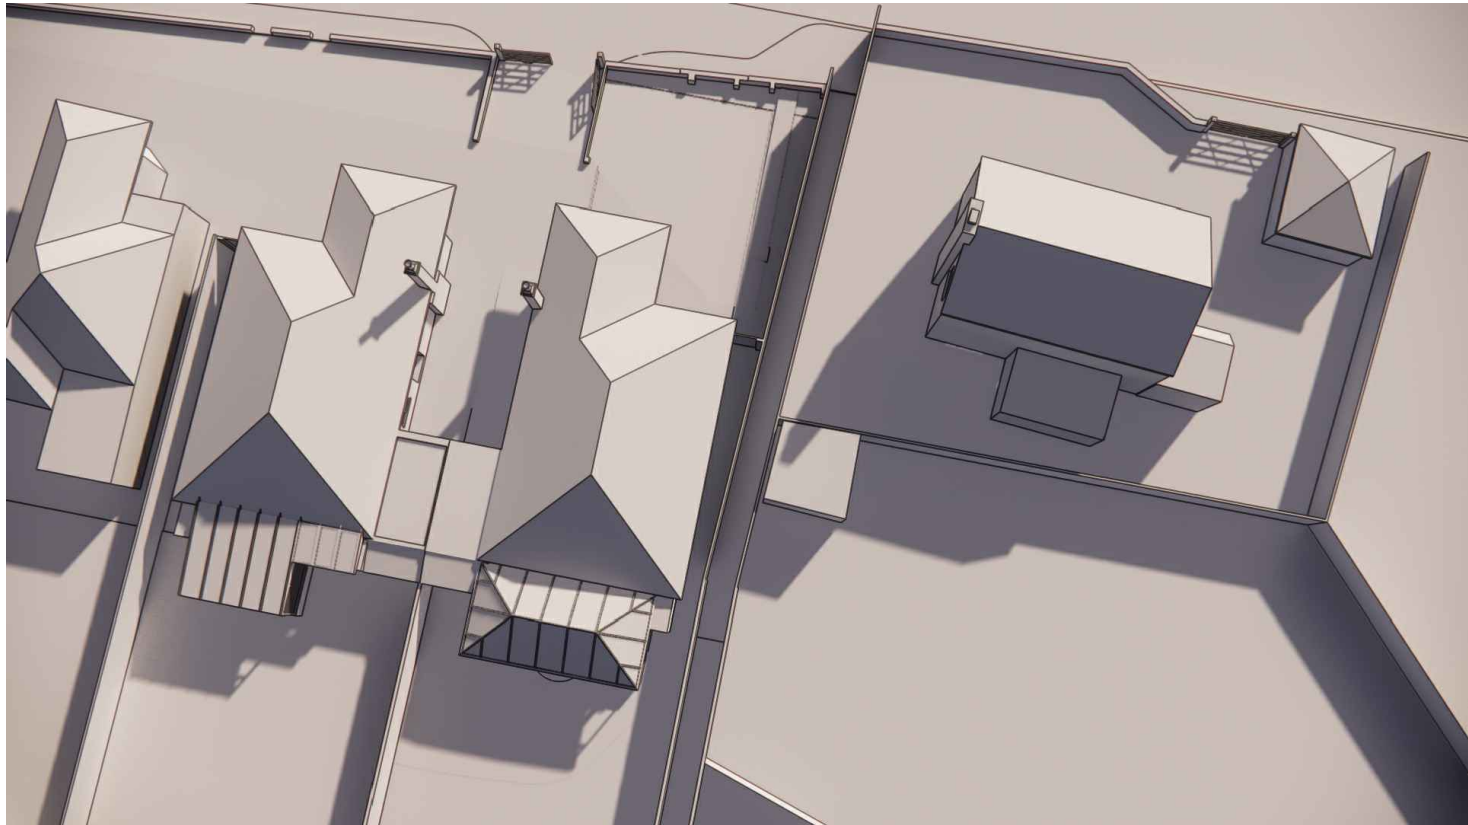

AI Artist's Impression 4
Aerial view of existing



Do not scale from this drawing.
Only figured dimensions are to be used. All dimensions to be checked on site.
Please note: Refer to 'type' of drawing below; planning drawings should only be treated as such. This drawing is copyright.
01273 446 890 WWW.LRA-RETINUE.CO.UK
24 Windlesham Road, Brighton, East Sussex BN1 3AG, UK
LRA-Retinue registered in England and Wales 12353276

RIBA STAGE 1

**APPLICATION FOR DETAILED
PLANNING PERMISSION**

1:100 Scale in Metres
0 1 2 3 4 5

DATE
02.25

SCALE
NTS @ A3

CLIENT:
MR & MRS BROUGHALL

DRAWN
BH

CHECKED
LRA

PROJECT:
**5 ORCHARD LANE
HASOCKS
EAST SUSSEX
BN6 8QE**

DRAWING:
EXISTING
3D MODEL

REVISION

NUMBER
Z288-EX-006