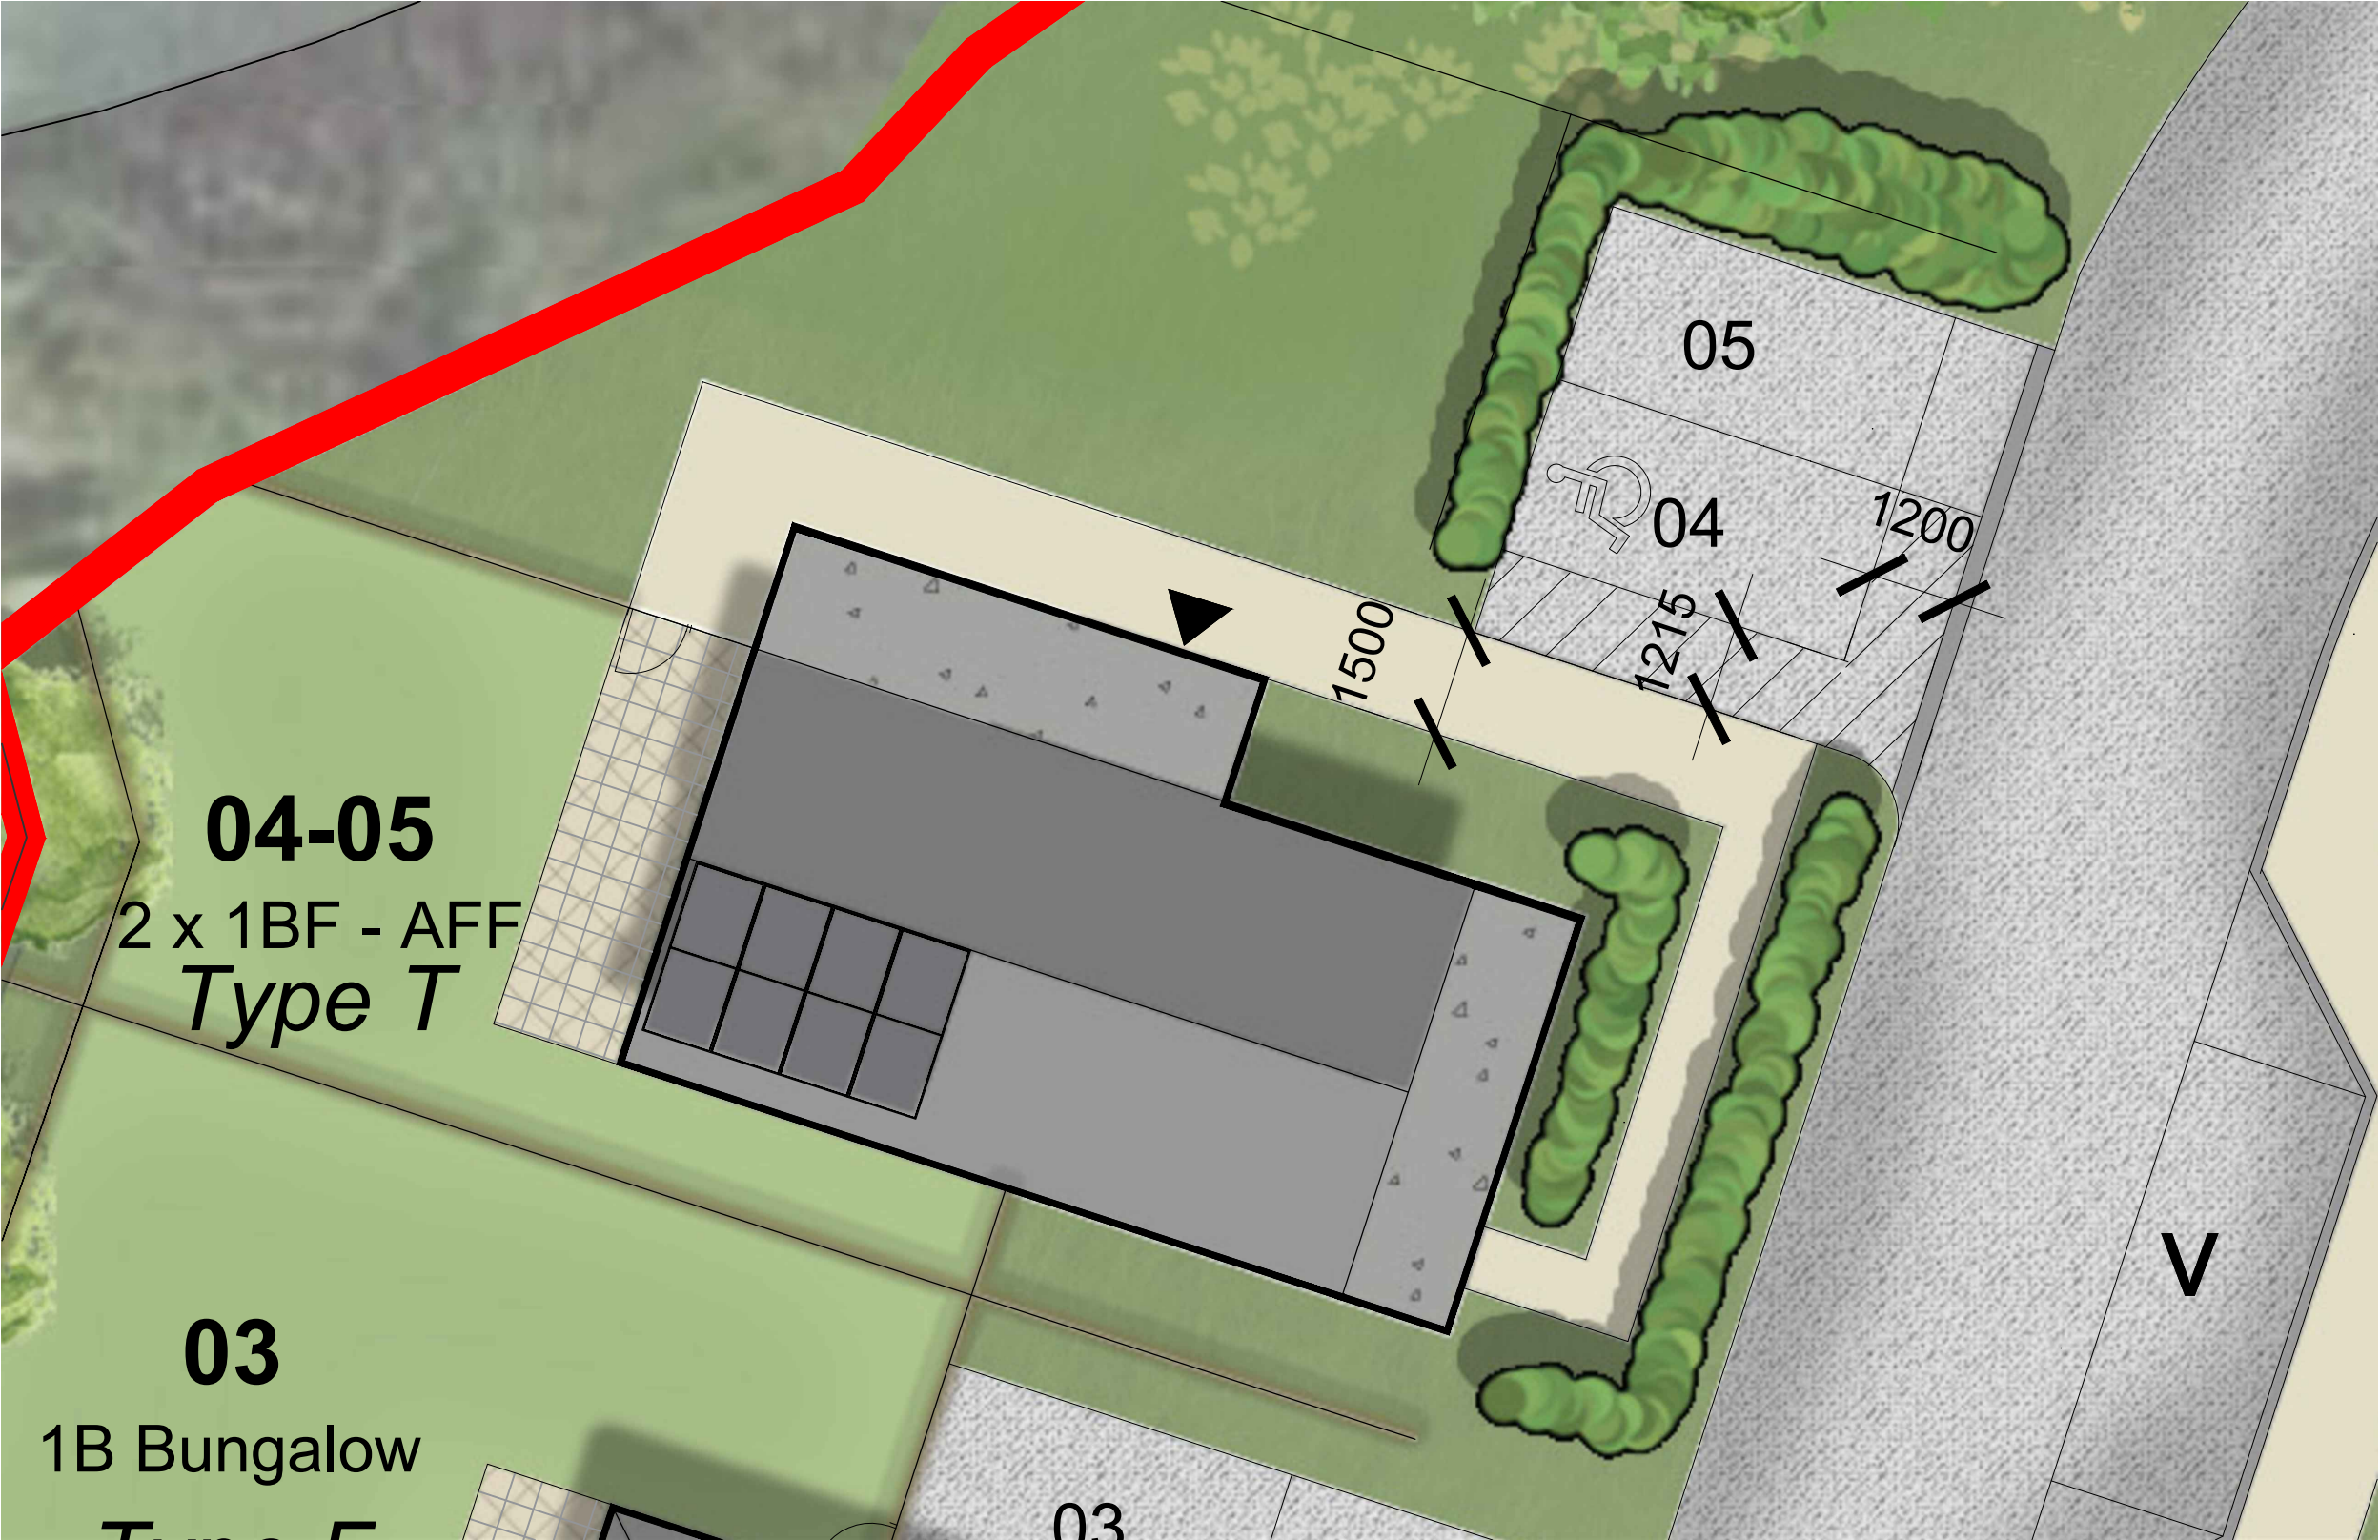


Client's Name
Sigma Homes
Job Title
Land South of Hanlye Lane, Cuckfield

Drawing Title
Plot 4 Layout Plan
Scale
1:100 @ A3
metres
1 2 3 4

Drawn	Checked	Date
JY	AK	24/07/24
Job No	Drawing No	Rev
7343	PL-58	-
Status		
CONSTRUCTION		

Rev	Date	Revision Details	Dr	Ch
				
London: 76 Great Suffolk Street London, SE1 0BL T 0207 928 2773 E london@ecearchitecture.com				
Sussex: 64 - 68 Brighton Road, Worthing West Sussex, BN11 2EN T 01903 248777 E sussex@ecearchitecture.com				
Bristol: Westworks, Beacon Tower Colston Street, Bristol, BS1 4XE T 0117 214 1101 E bristol@ecwestworks.com				
ECE Architecture www.ecearchitecture.com				