


SECTION OF INTERNAL
SHOP DOORS

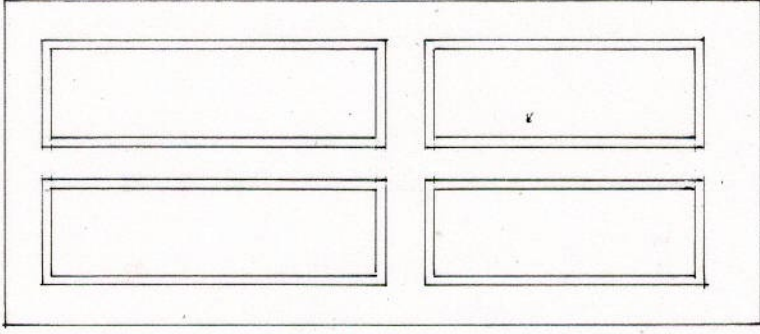

ELEVATION OF INTERNAL
SHOP DOORS

**Belmont Designs Practice
Limited**

37 Ashenground Road
Haywards Heath
West Sussex
RH16 4PS
email:james@belmont-designs.co.uk

Architectural Practice

Client
Ms R Bryant

Site
Heathfield House
11 High Street
Cuckfield
RH17 5JU

Date Jan 2026
Scale 1:20 & 1:5 @ A3
Drawn JTM
Drawing No

B.037.25.11 A

copyright and all
dimensions to be
checked prior to
commencement

Project
Proposed part change of
use to residential, removal of
single storey extension and
minor internal alterations

Internal Door Details

scale bar 1:20



scale bar 1:5

