



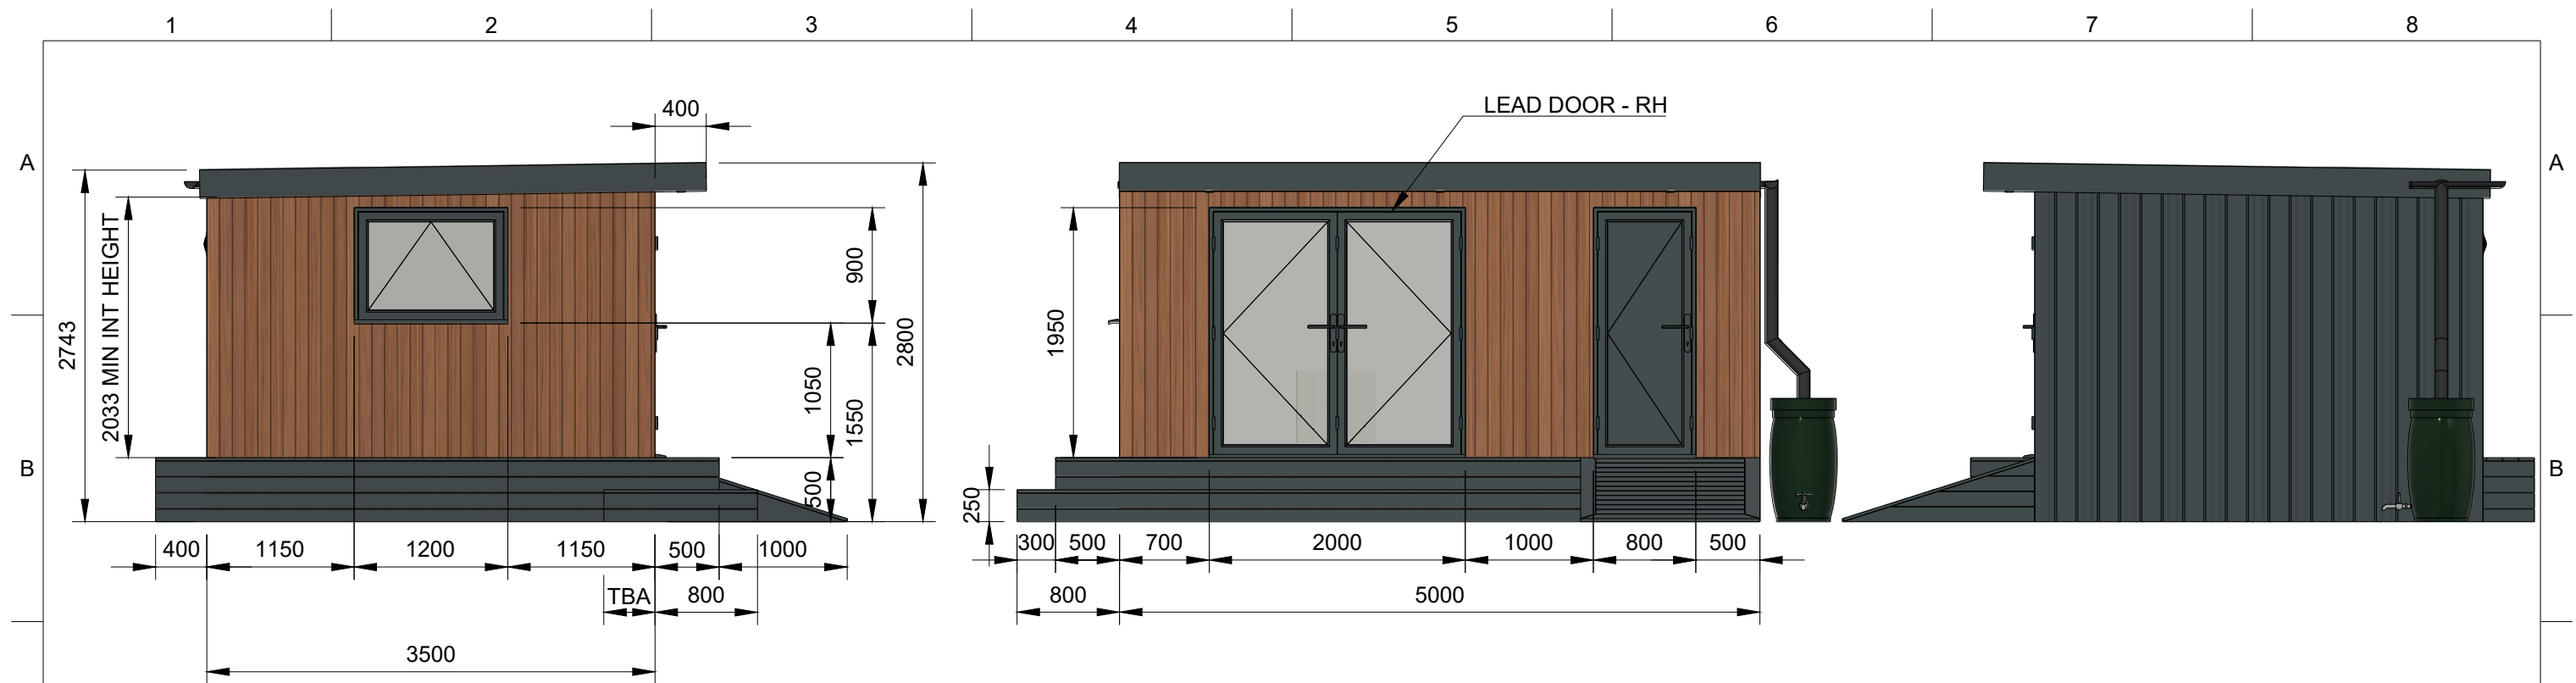



SCALE BAR 1:50 (m)

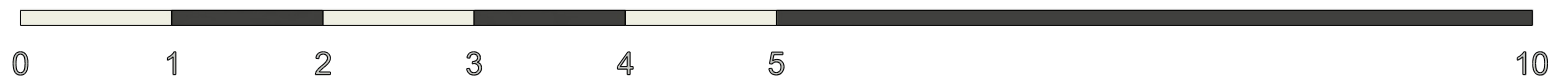

NOTES:

- SEE SEPARATE WRITTEN SPECIFICATION CHECKLIST FOR MAIN DETAILS

|                |            |                 |
|----------------|------------|-----------------|
| D              | 06/03/2026 | MOVE WATER BUTT |
| C              | 13/02/2026 | DECK            |
| B              | 04/02/2026 | DECK & RAMP     |
| A              | 11/01/2026 | FIRST ISSUE     |
| REVISION       | DATE       | DESCRIPTION     |
| REVISION TABLE |            |                 |
  
|                                                                                     |   |   |                       |                                    |                                    |                               |                  |                     |
|-------------------------------------------------------------------------------------|---|---|-----------------------|------------------------------------|------------------------------------|-------------------------------|------------------|---------------------|
|  | Woodlands Home & Garden Group<br>Unit 1, Thornbury Industrial Estate,<br>BD3 7AF<br>T: 0113 258 4326<br>woodlandsgroup.com | <br>ALL DIMENSIONS IN mm. | Size<br><br><b>A3</b> | Scale<br><b>1:50 (From parent)</b> | Created by<br><b>Simon Mallett</b> | Title<br><b>Elevations</b>    |                  |                     |
|                                                                                     |   |   |                       | Date drawn<br><b>22/07/2025</b>    | Approved by                        | DWG No.<br><b>3815-GA-001</b> | Rev.<br><b>D</b> | Sheet<br><b>1/3</b> |