




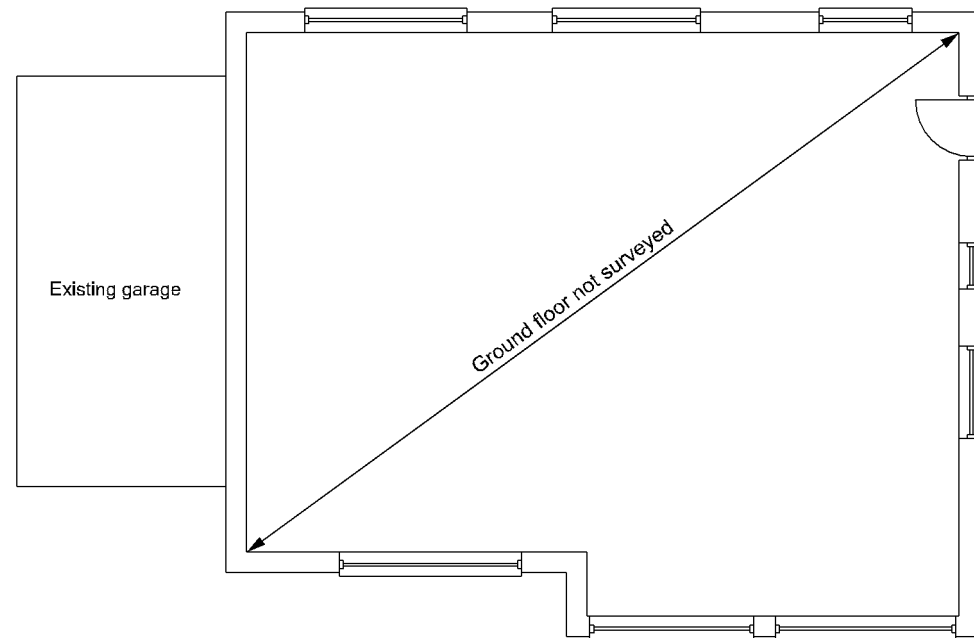


Existing Ground Floor
Scale 1:100

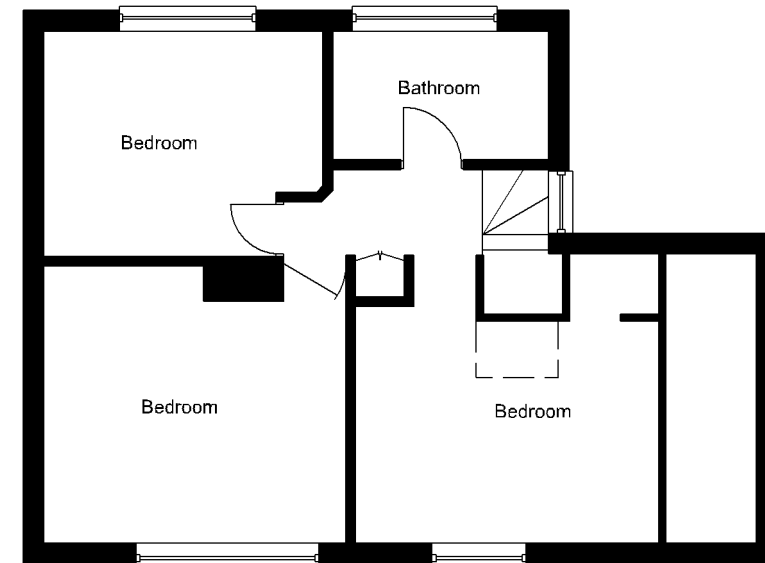

Existing 1st Floor
Scale 1:100

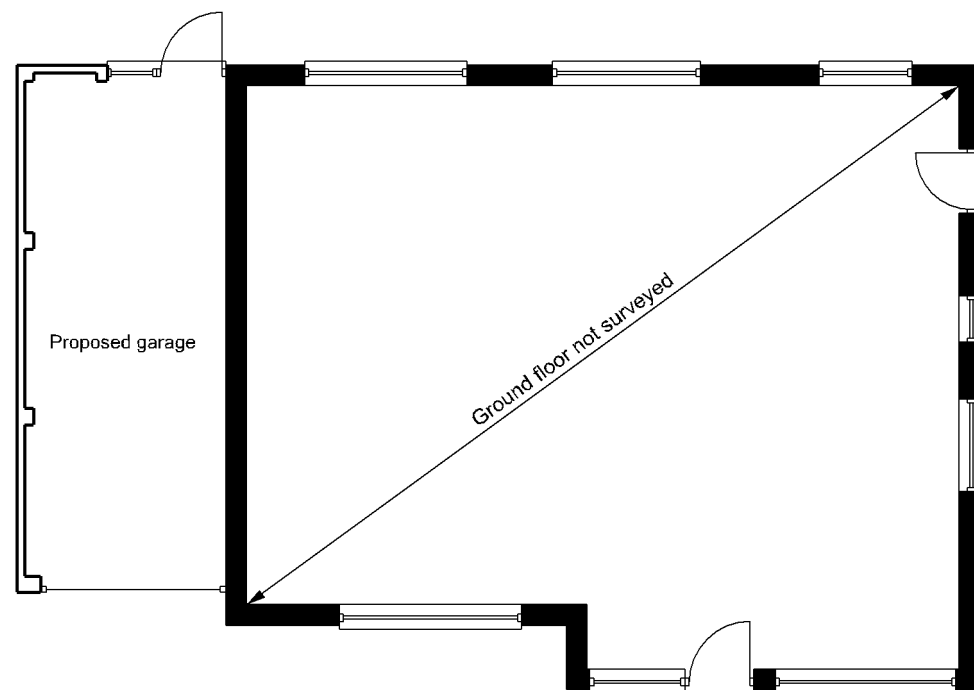

Proposed Ground Floor
Scale 1:100

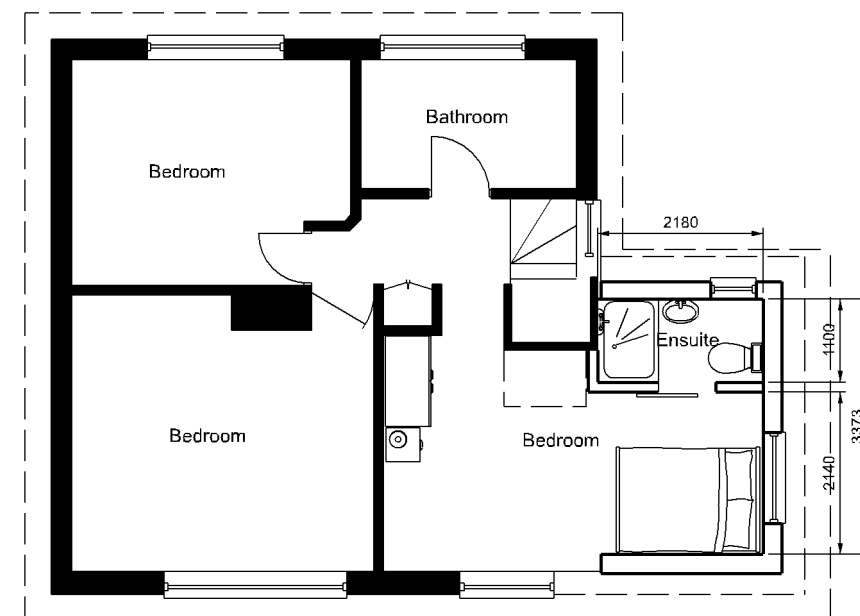

Proposed 1st Floor
Scale 1:100

	Client	Mr & Mrs Stavrakis	Title	Proposed 1st Floor Dormer to Side Elevation & New Garage to Replace Existing	Drawn By	Size	Date	
	Title	42 Fairlawn Drive, East Grinstead, West Sussex, RH19 1NT					A3	05/09/25
							Drawing Number	Rev