


LOCATION PLAN

Ordnance Survey®

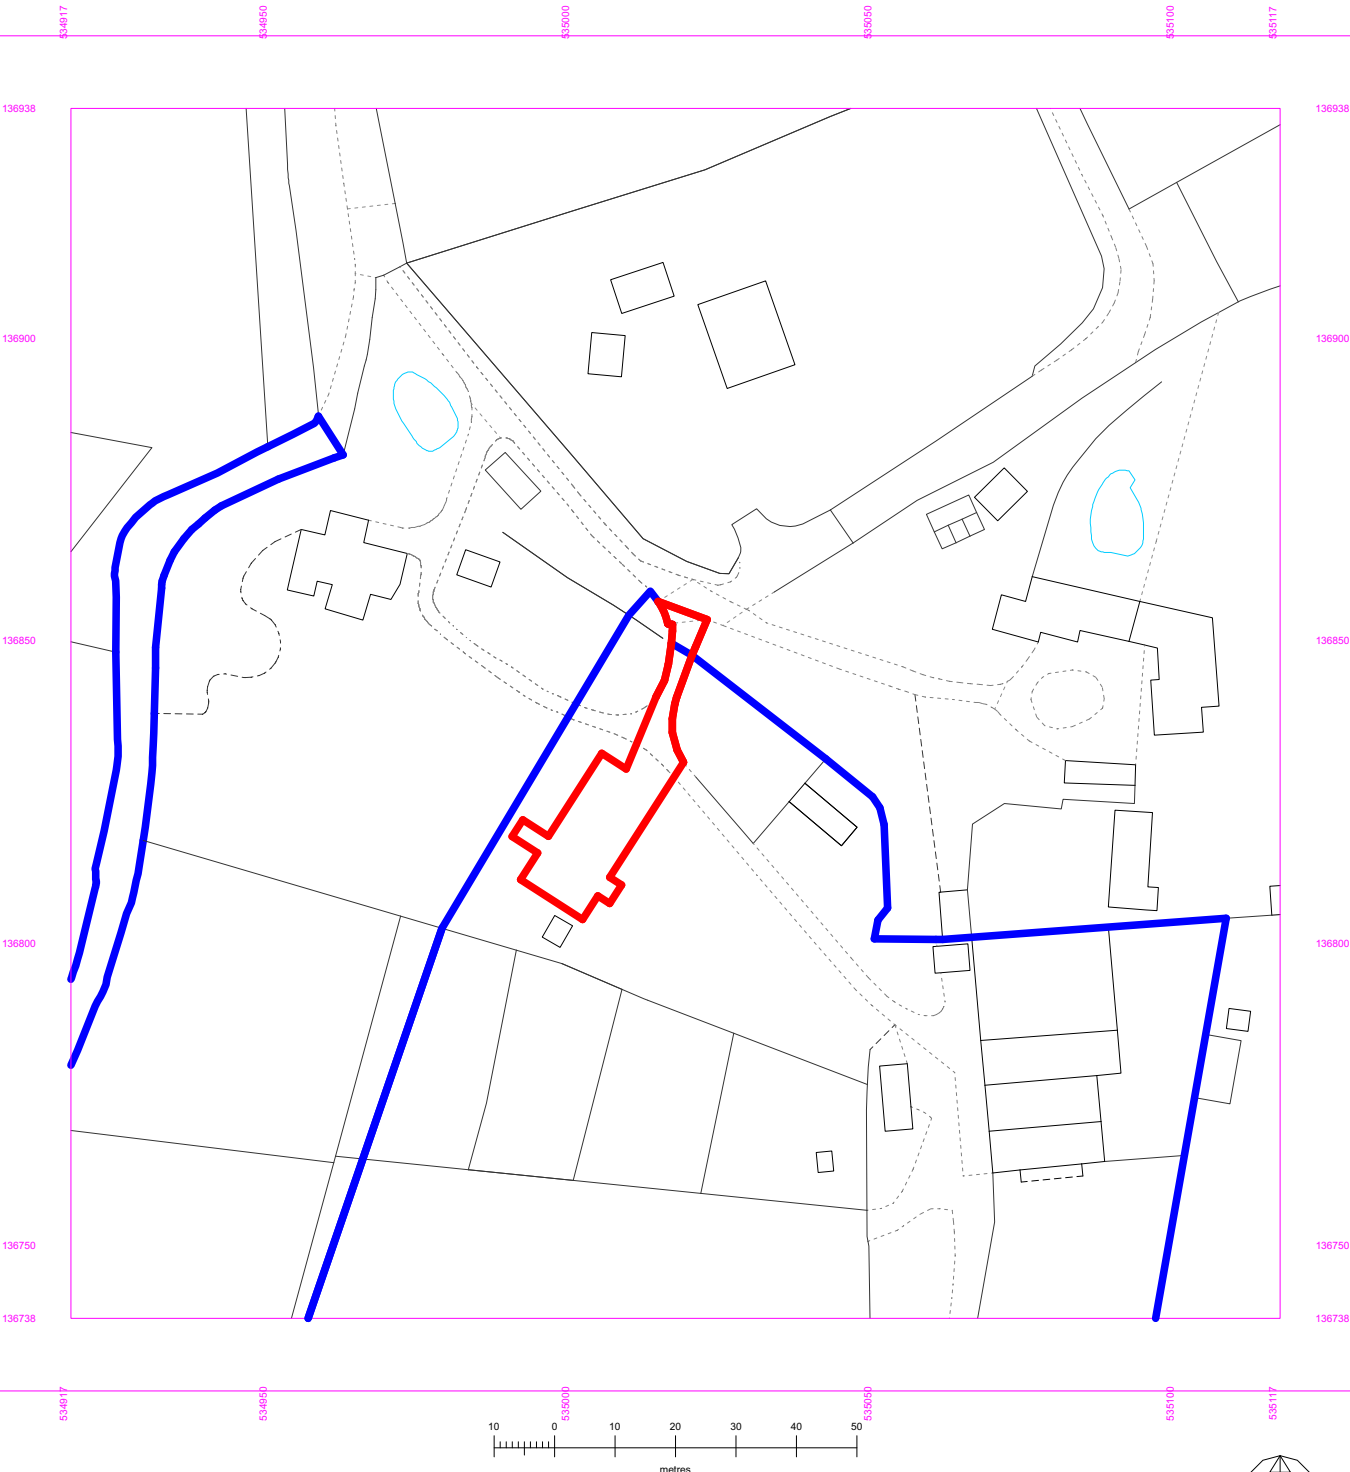

Ordnance Survey licence 100048957
Reproduction in whole or in part is prohibited
without the prior permission of Ordnance Survey

1:1250 scale print at A4