


25 STONEY ROAD, HAYWARDS HEATH

EXISTING GROUND FLOOR PLAN

1:50

2558/01

0m 1m 2m
1:50 (A3)

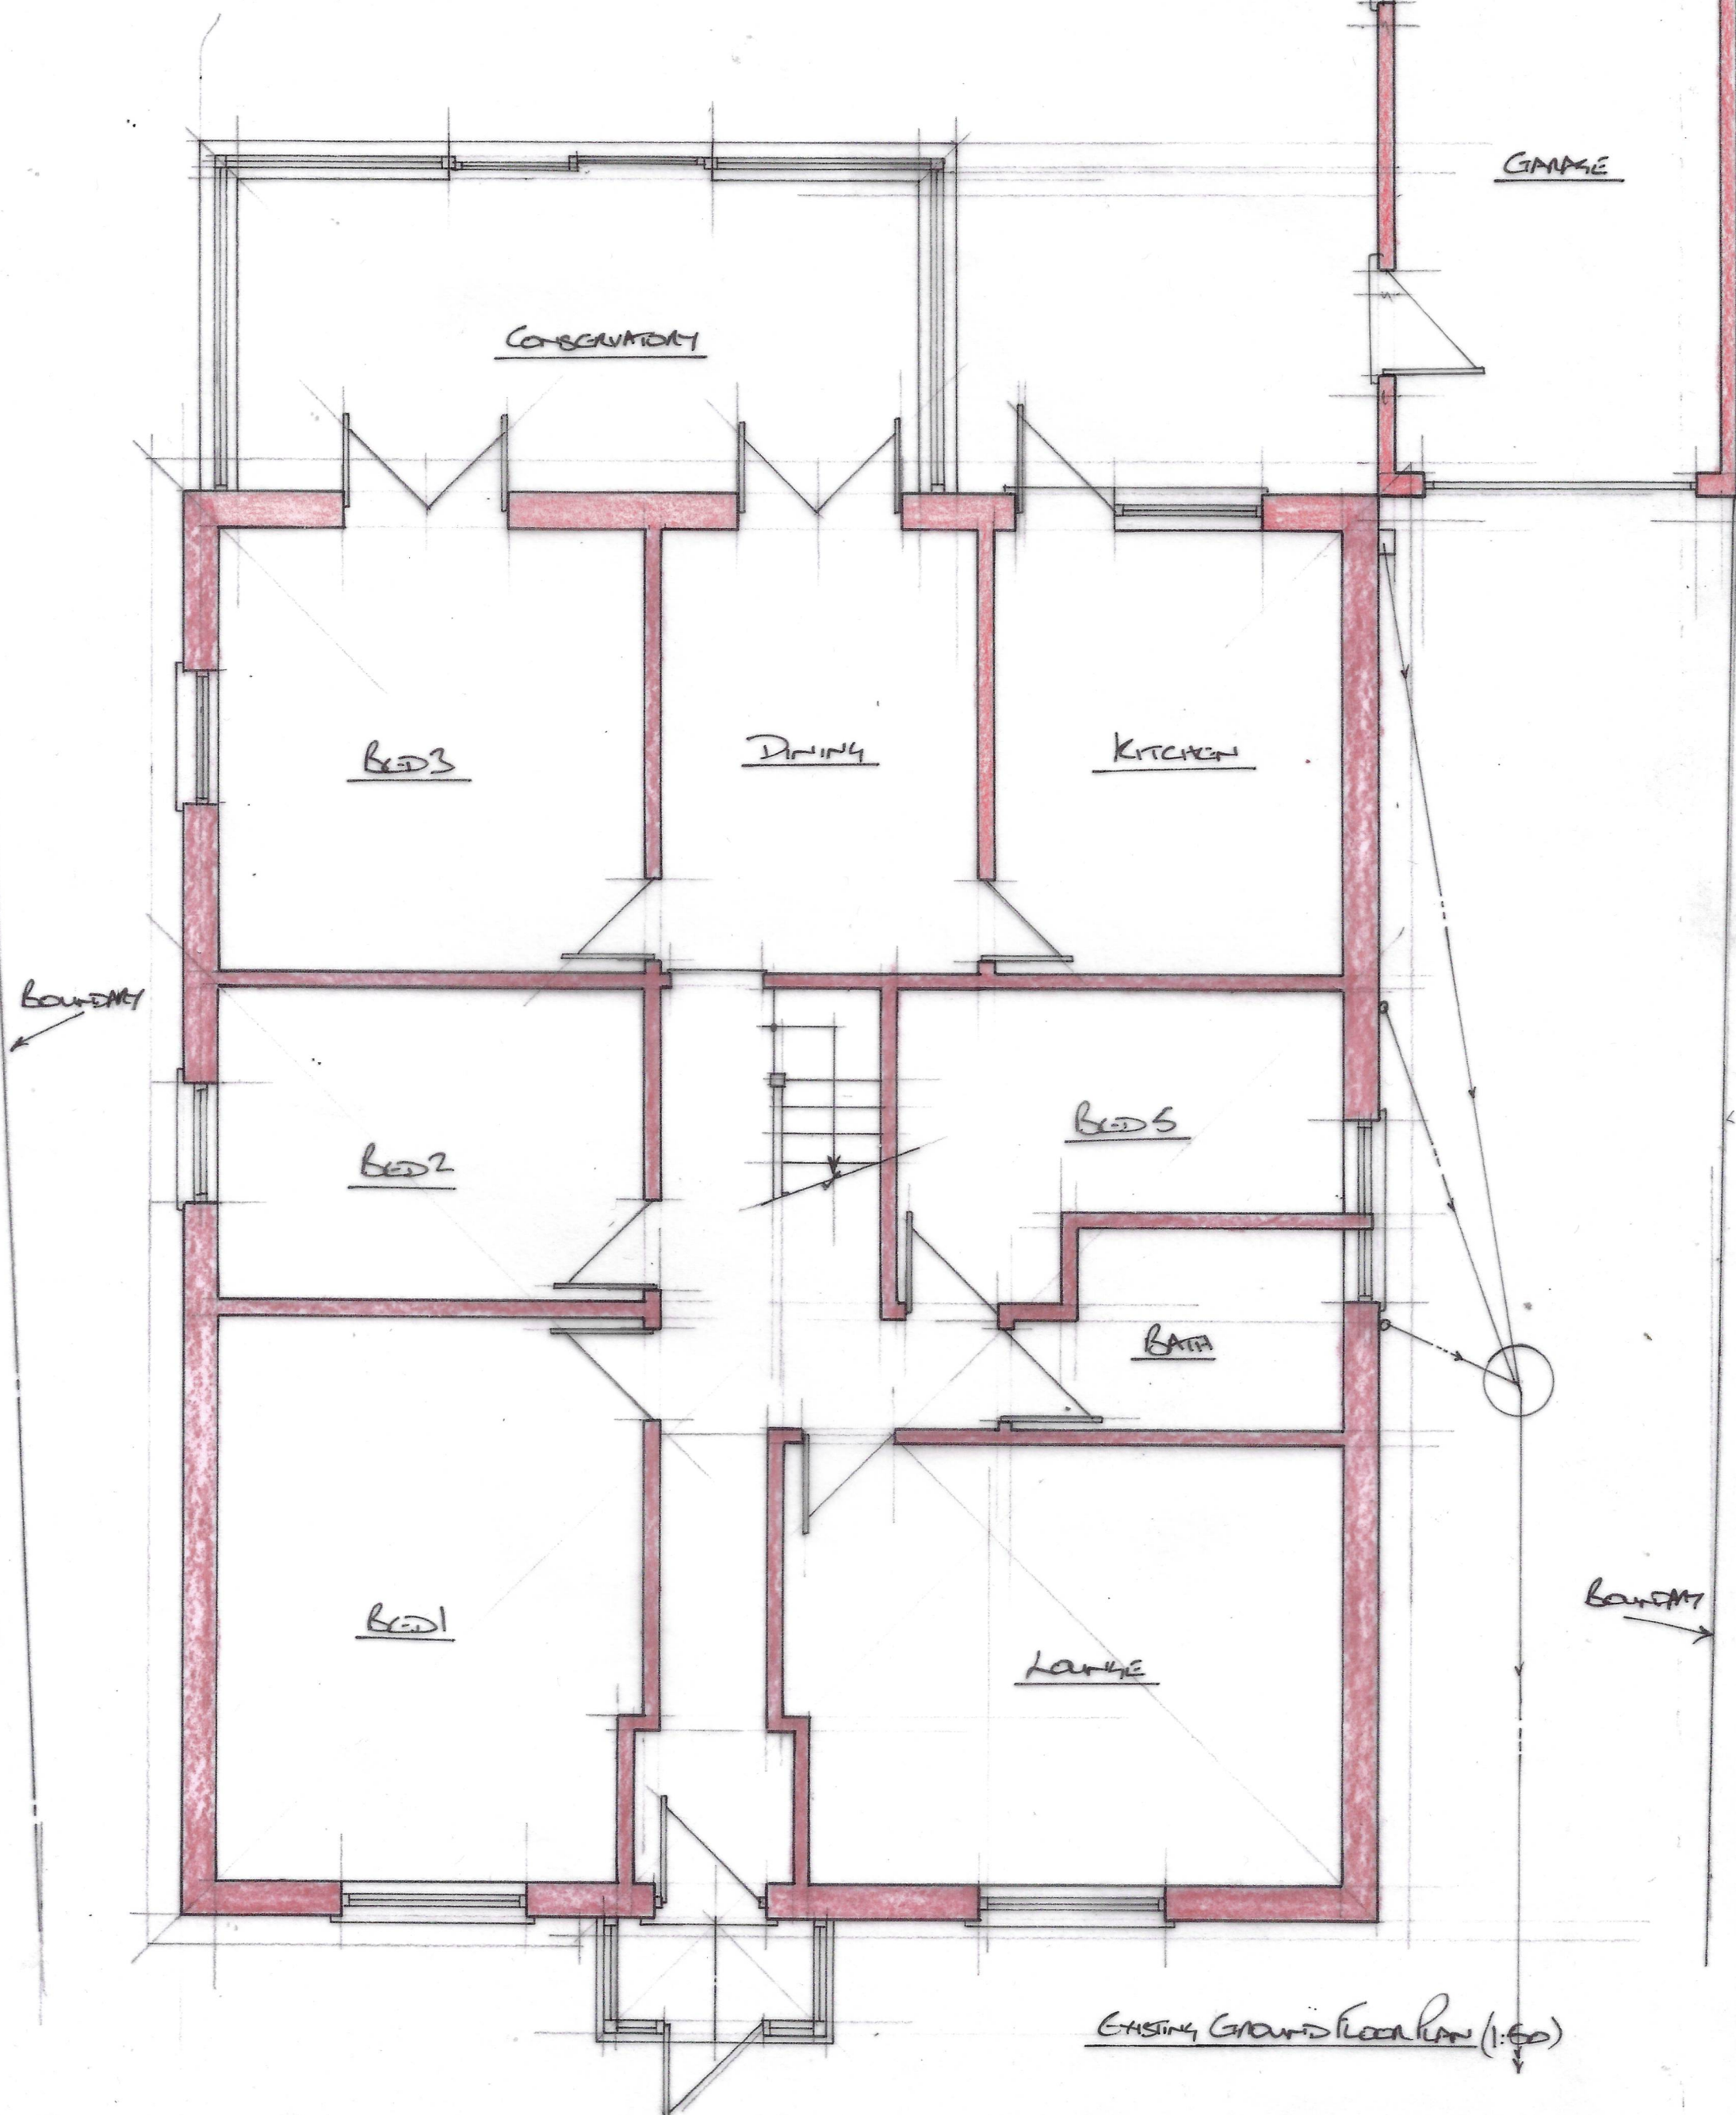

EXISTING GROUND FLOOR PLAN (1:50)