


25 SYDNEY ROAD, HAYWARDS HEATH

EXISTING 1ST FLOOR PLAN

1:50

25SL/02

0m 1m 2m
1:50 (AS)

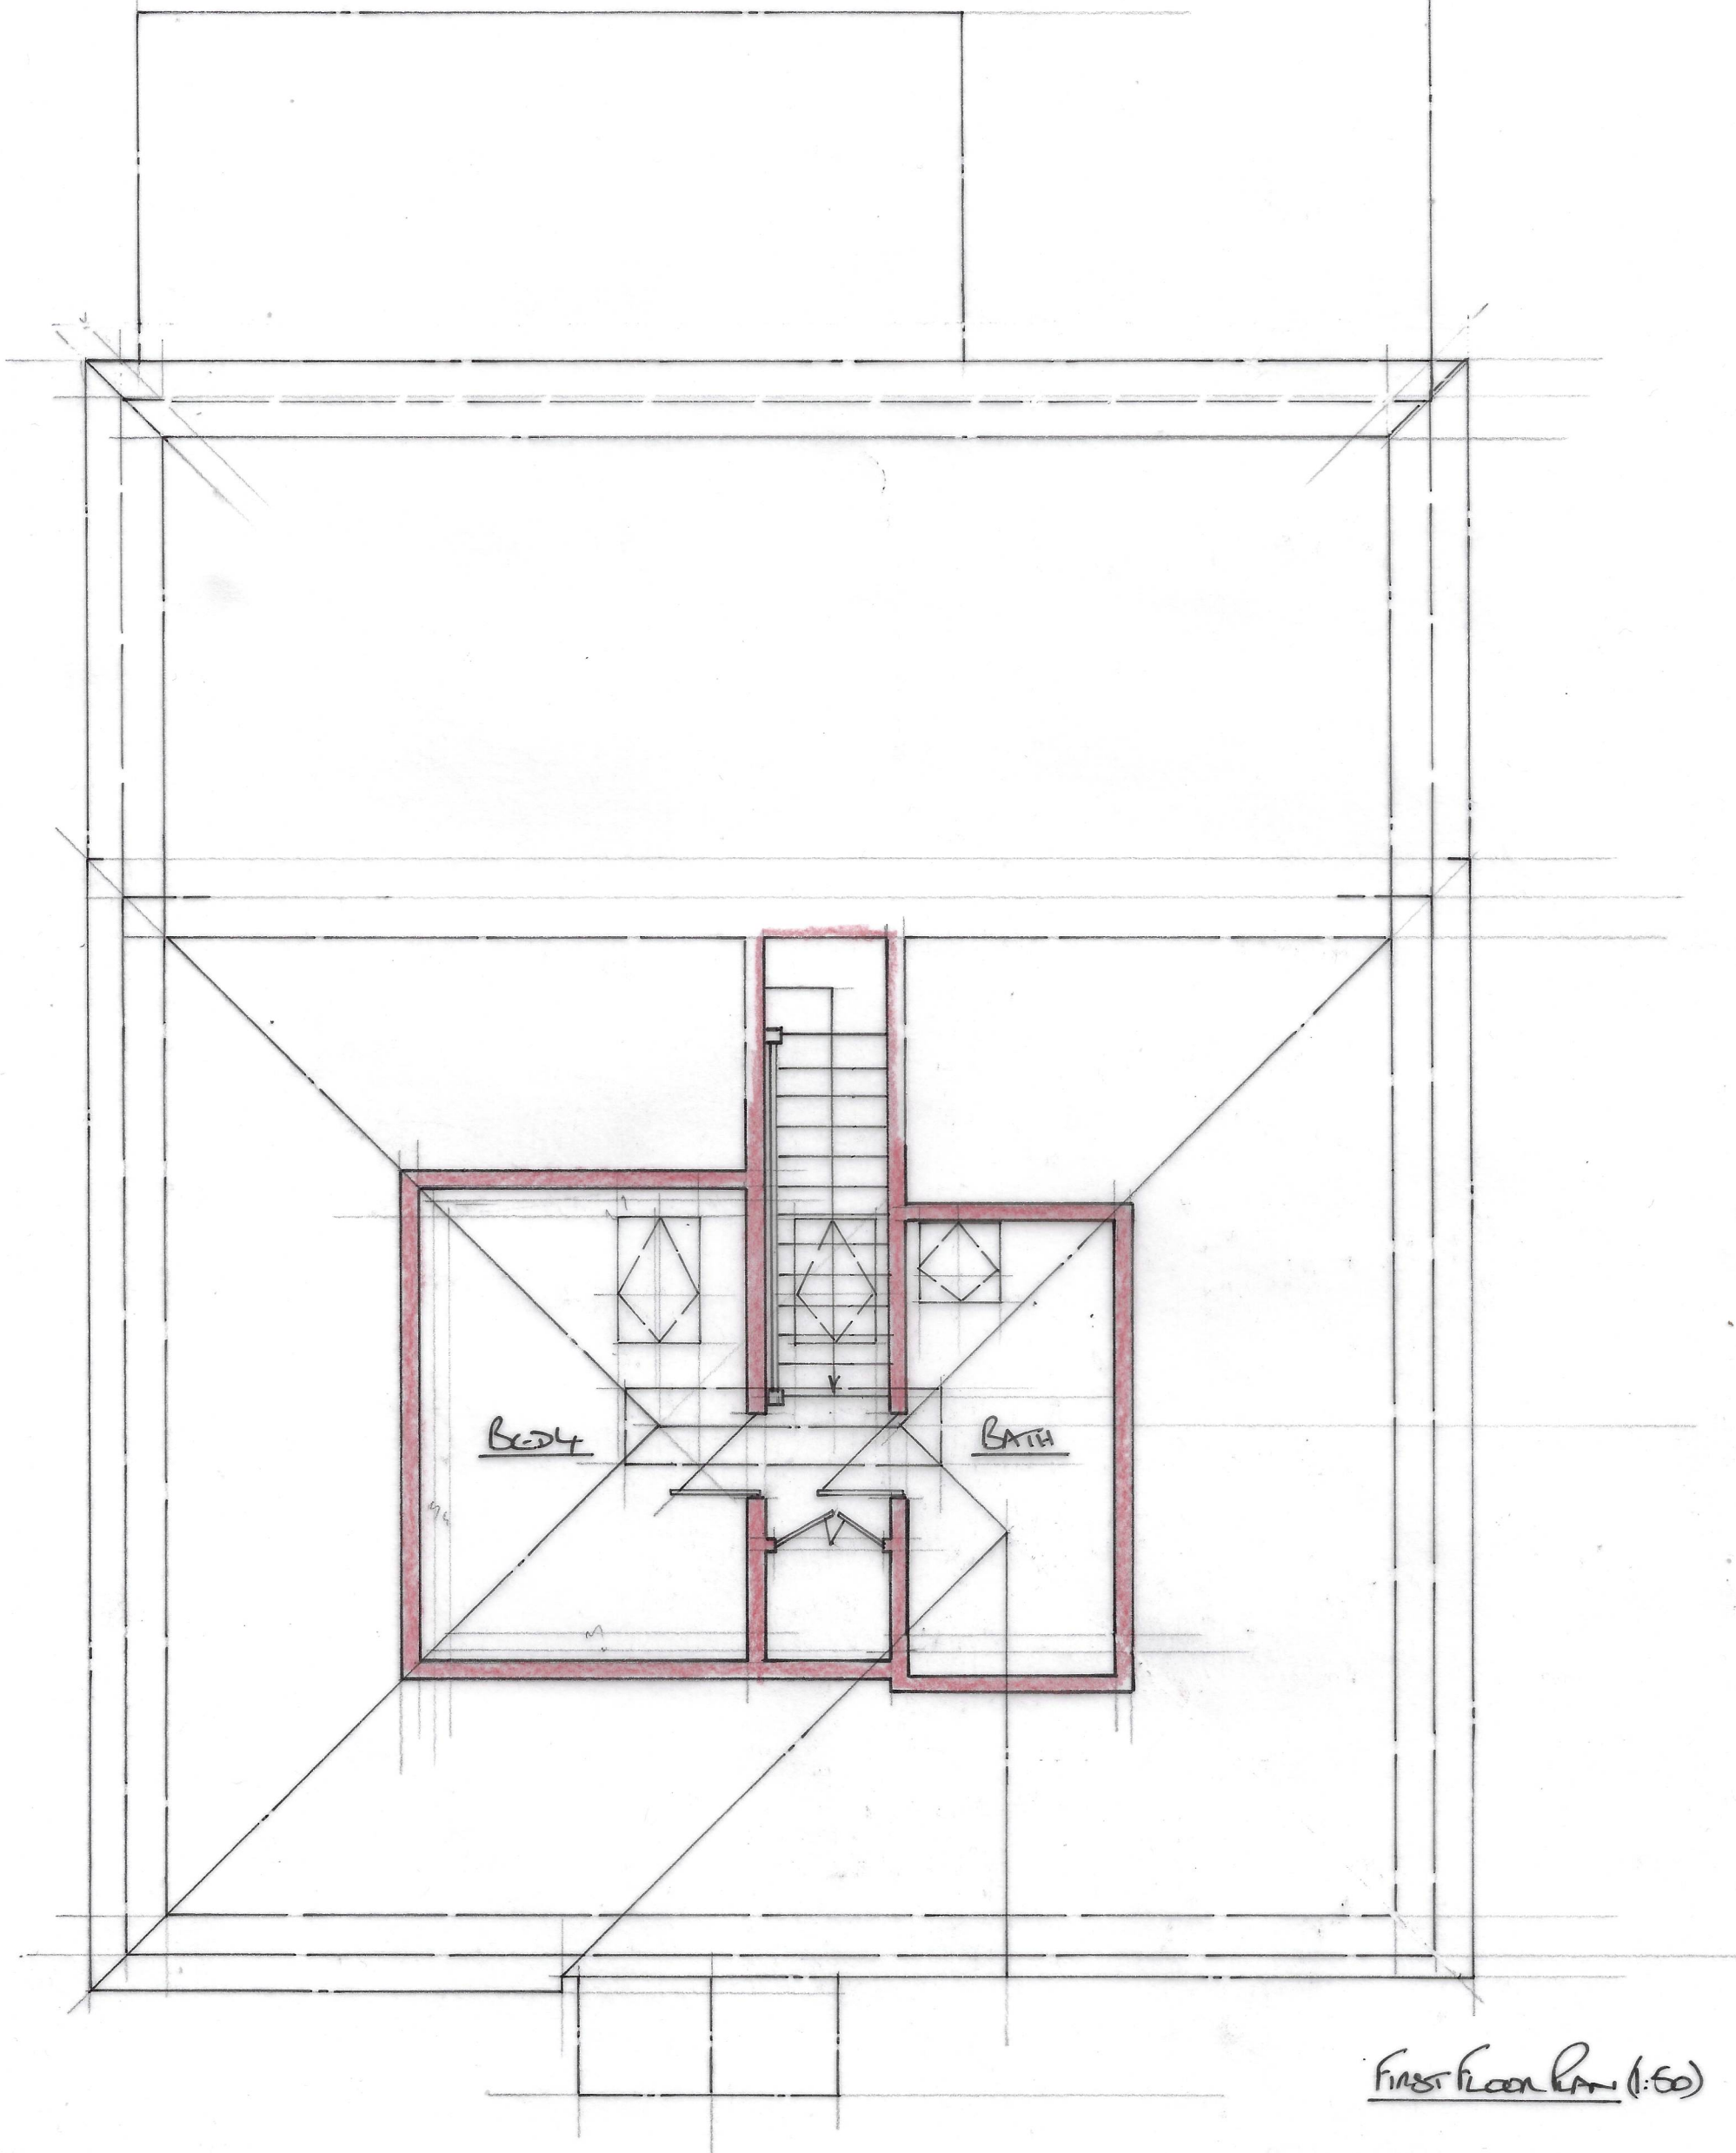

First Floor Plan (1:50)