




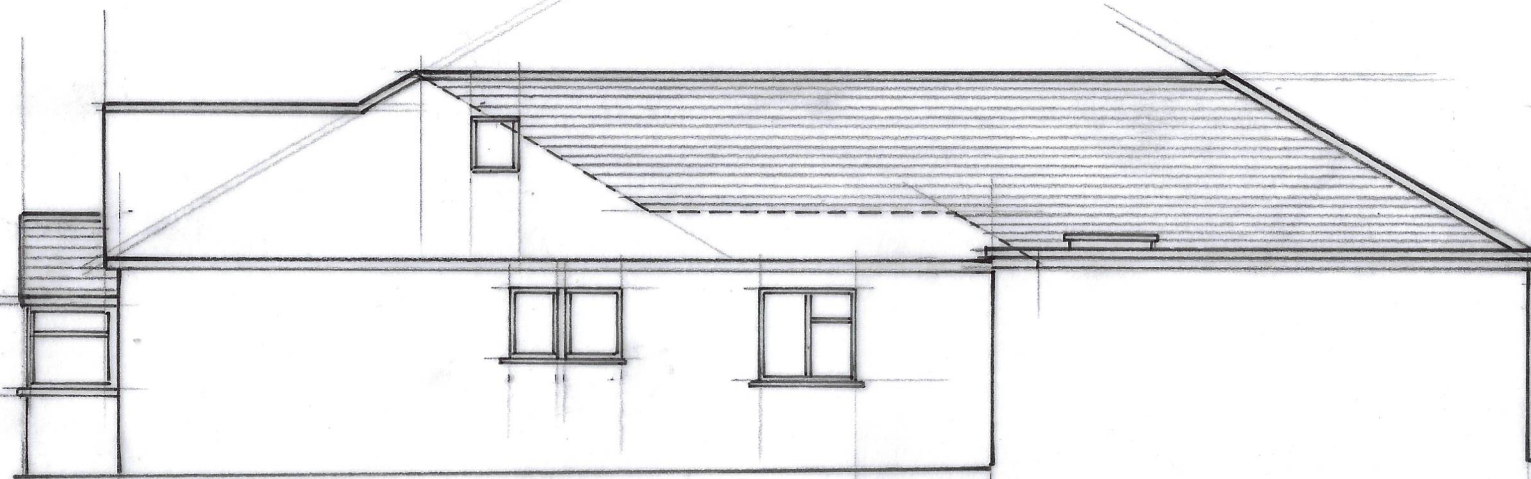


PROPOSED SIDE EAST ELEVATION

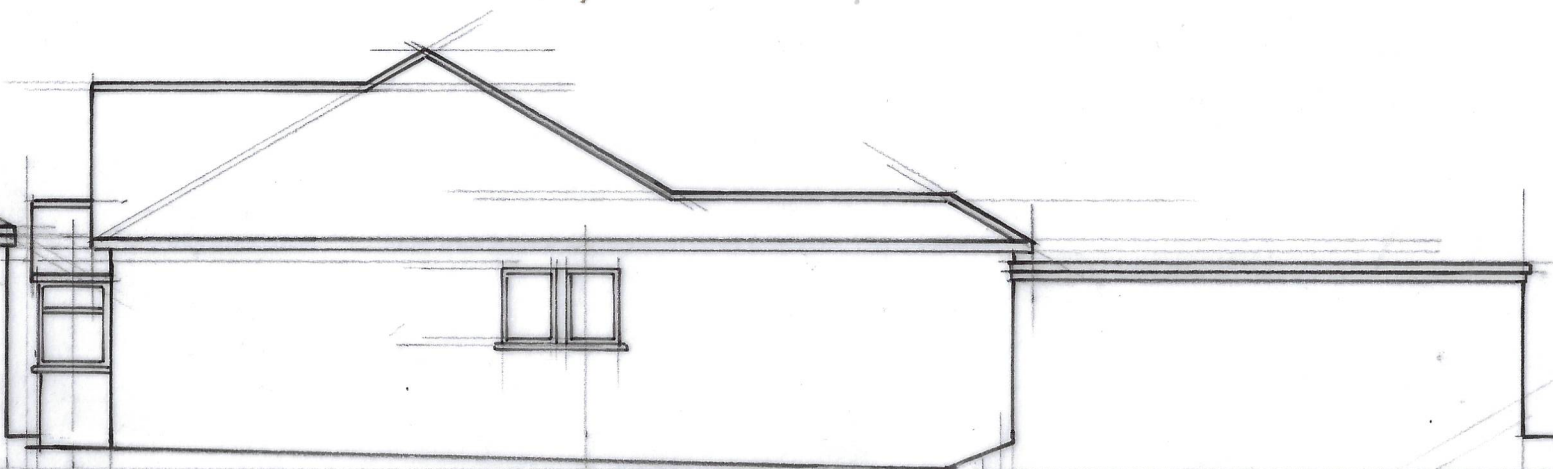


EXISTING SIDE EAST ELEVATION

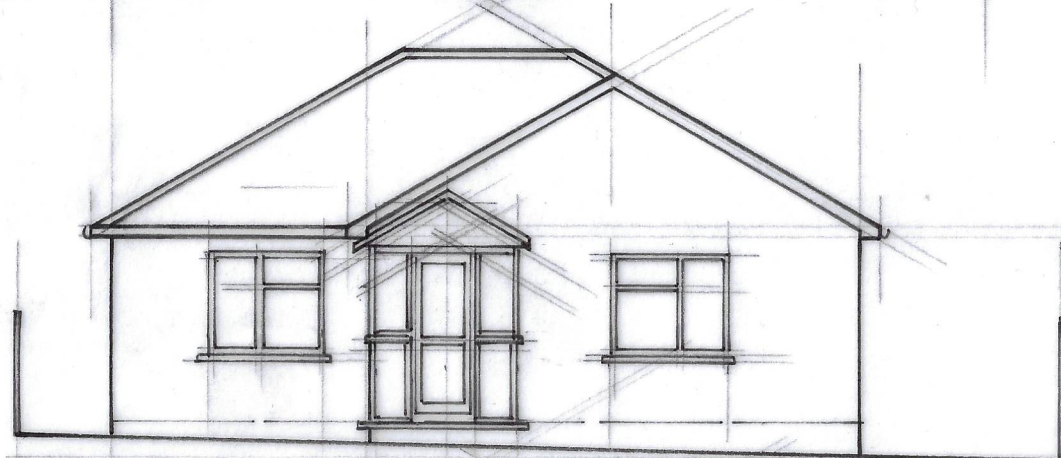


EXISTING FRONT SOUTH ELEVATION

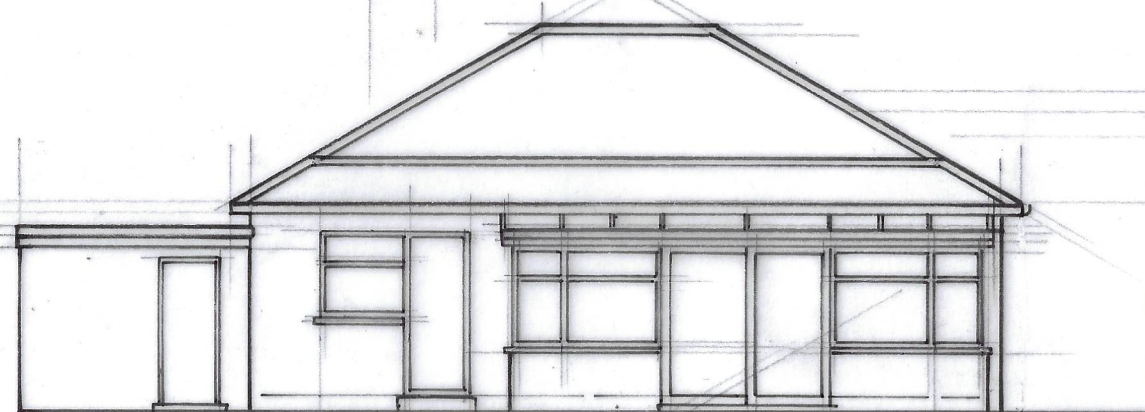


EXISTING REAR NORTH ELEVATION

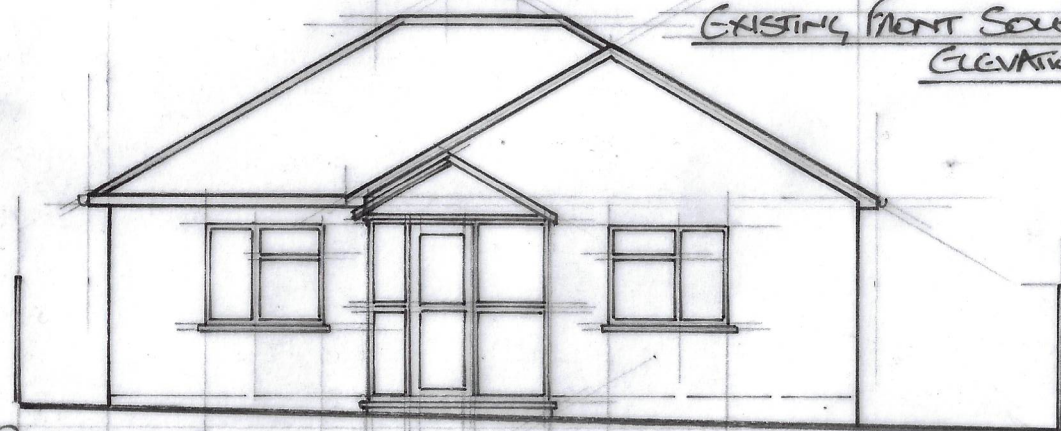


PROPOSED FRONT SOUTH ELEVATION

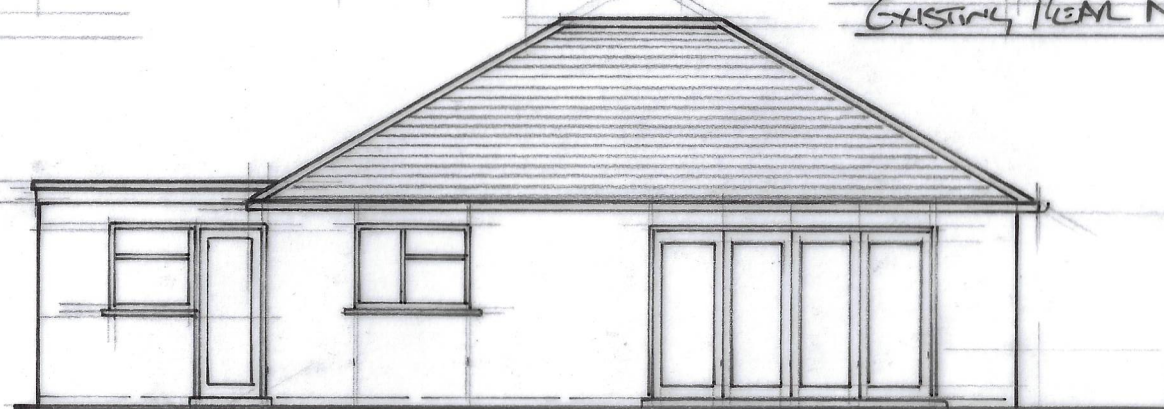

PROPOSED REAR NORTH ELEVATION

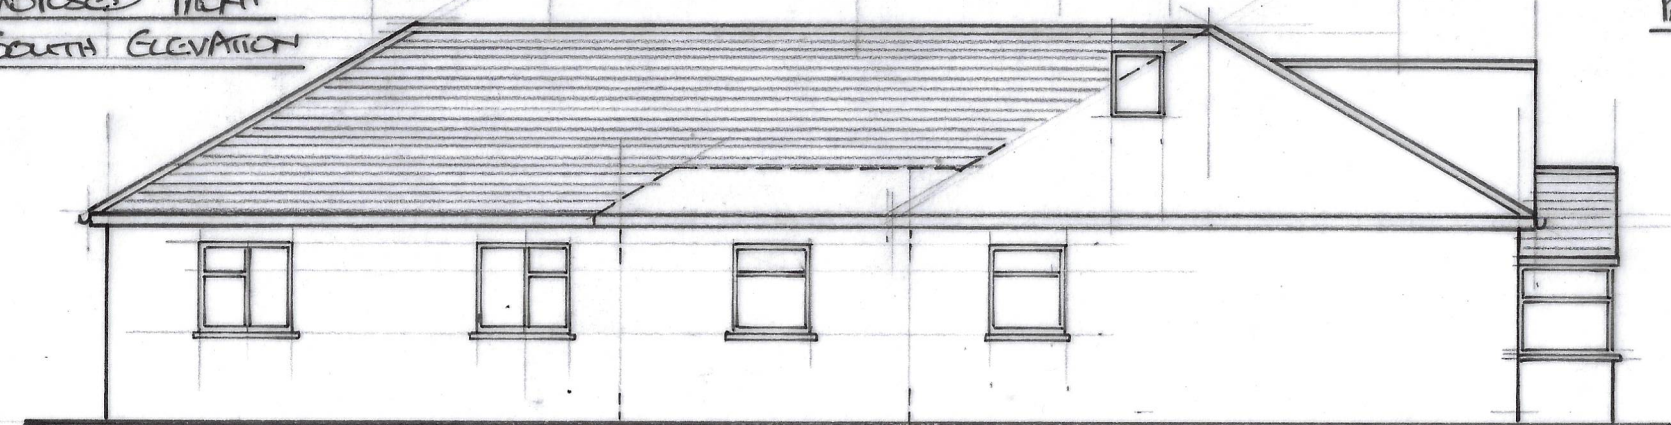

PROPOSED SIDE WEST ELEVATION

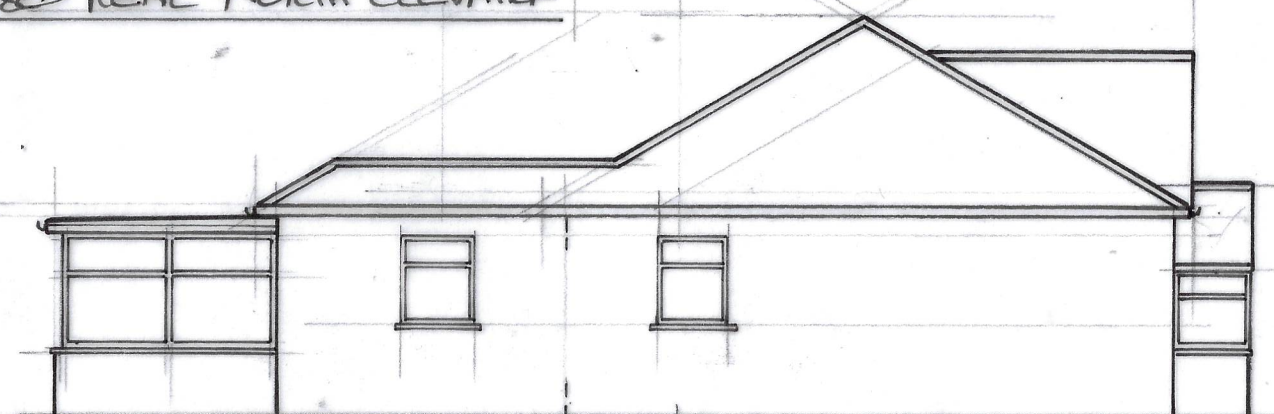

EXISTING SIDE WEST ELEVATION

25 SYDNEY ROAD, HAYWARDS HEATH

EXISTING & PROPOSED ELEVATIONS

1:100 25SR/05

0 1m 2m 3m 4m 5m 1:100(A3)