



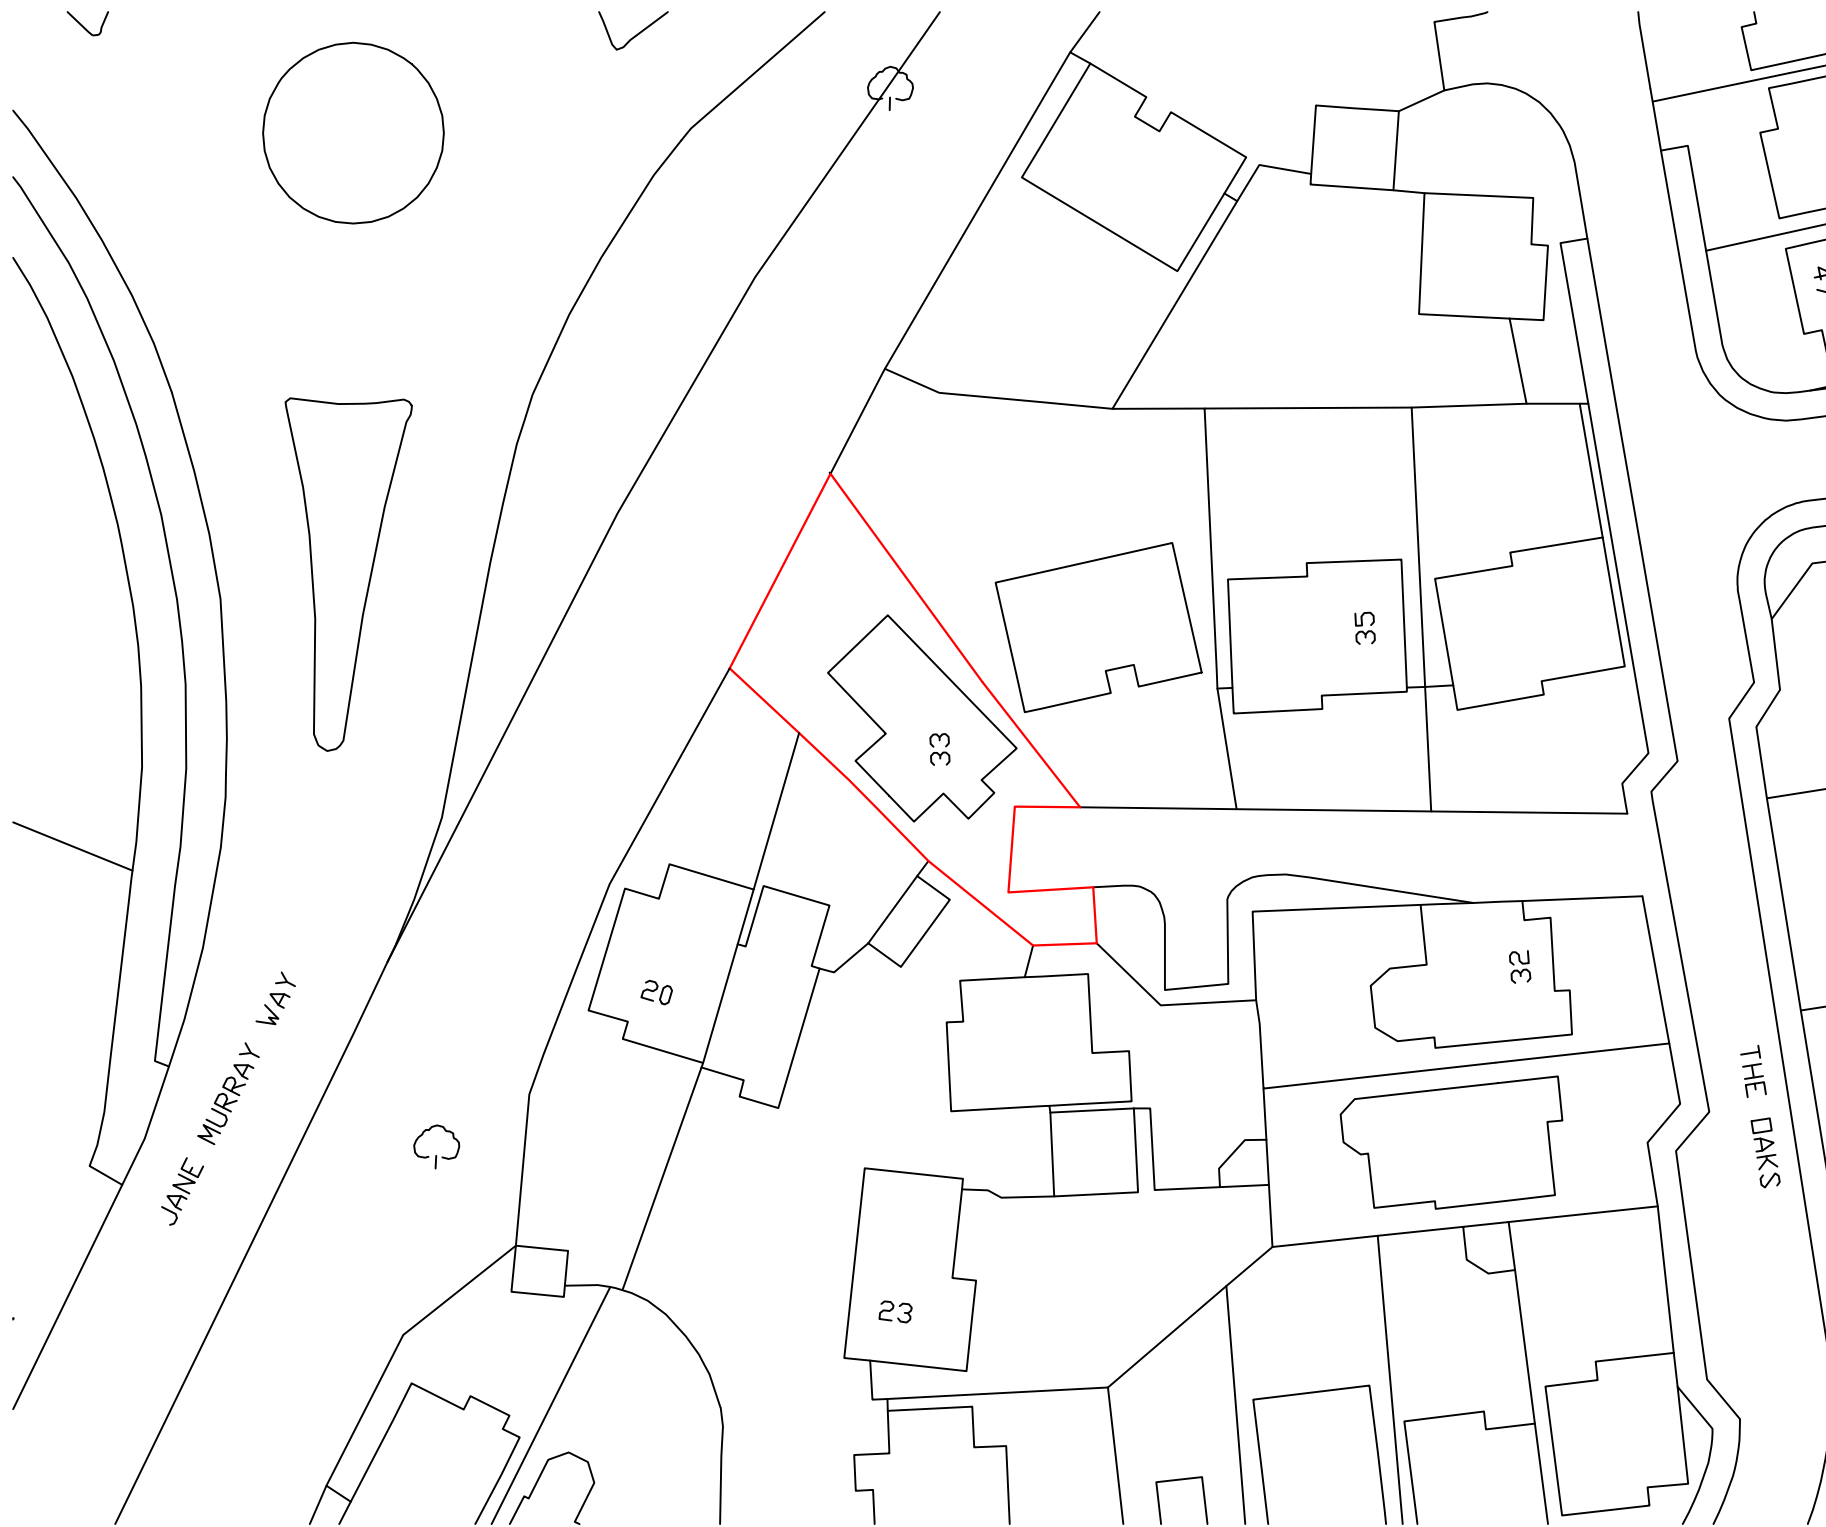


Serial Number: 336967
©Crown copyright and database right 2026
DS AC0000848283

Block Plan 1:500
Existing

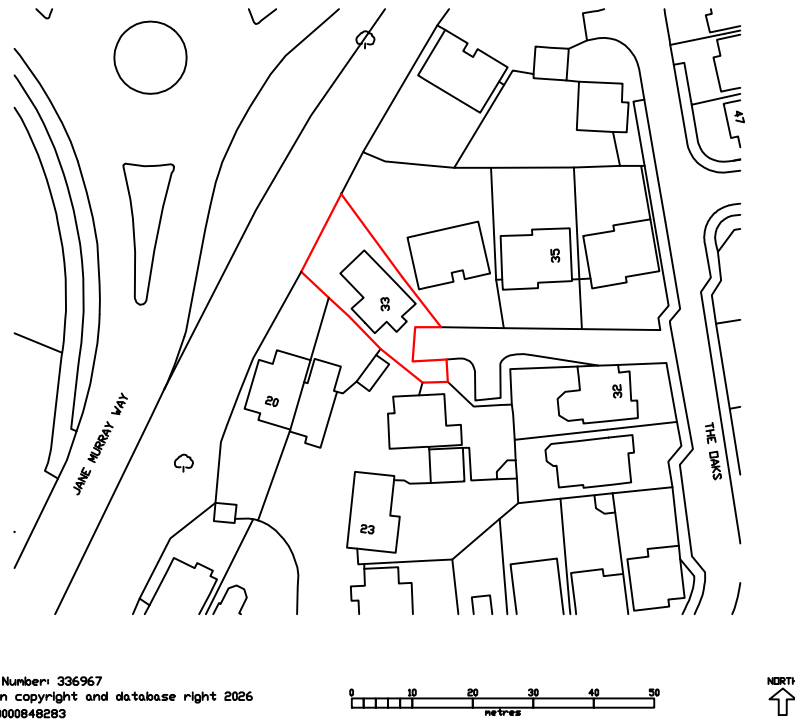


Location Plan 1:1250
Existing

JKMapLentre.com

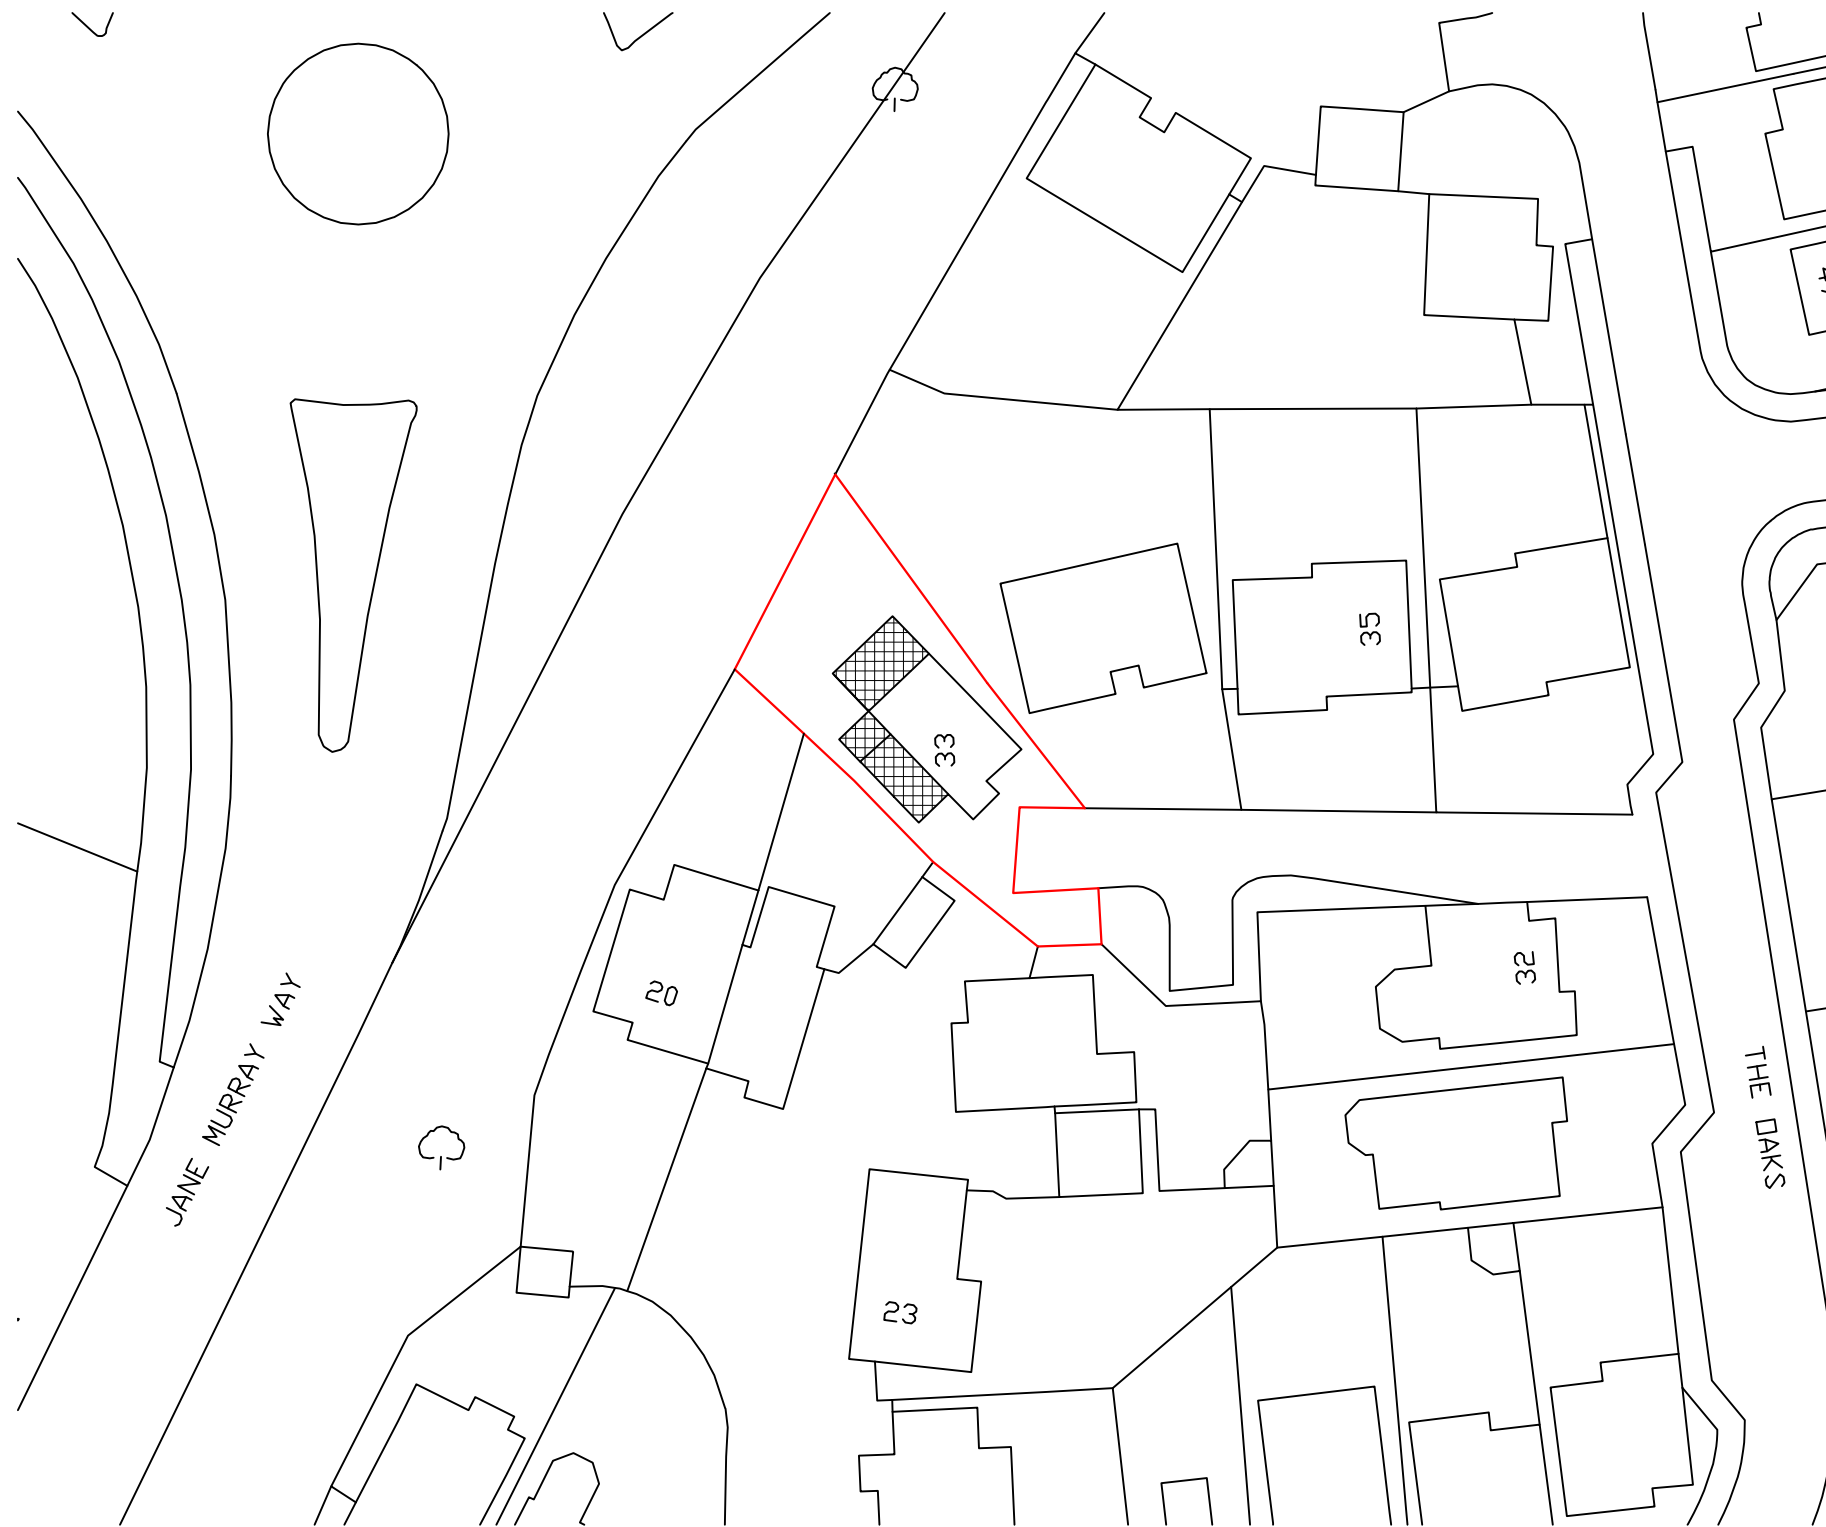

Serial Number: 336967
Crown copyright and database right 2026
JS AC0000848283

Block Plan 1:500
Proposed

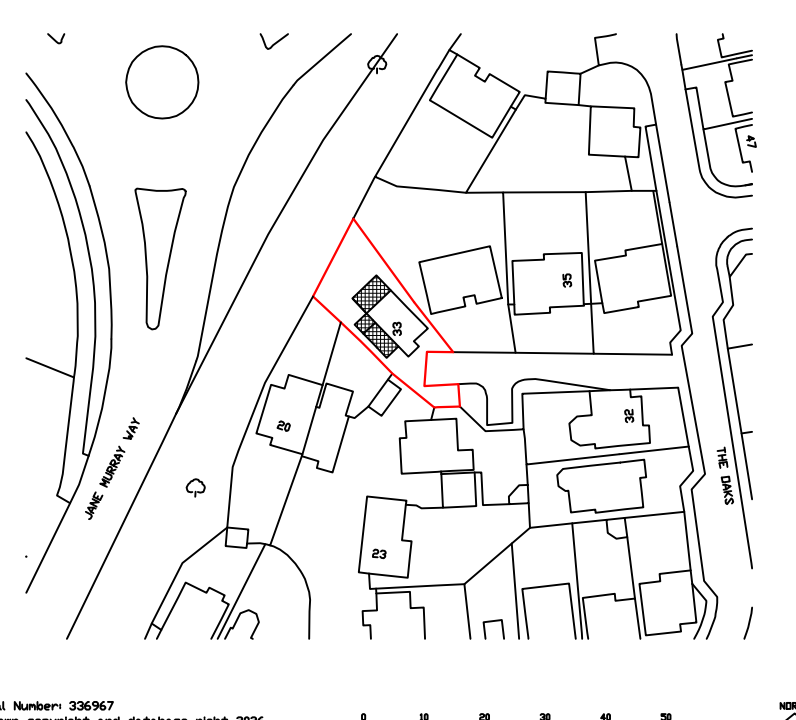

Location Plan 1:1250
Proposed

SKETCH
DRAWING

NOTES:

- © Copyright of this drawing remains the property of Buchan Rum Architects Ltd and should not be reproduced in full or parts or re-used without written permission from Buchan Rum Architects Ltd.
- These drawings must be read in conjunction with the structural engineers drawings & details, and with all other consultants, sub-contractor and specialist's drawings & details.
- All dimensions are in millimetres, unless stated otherwise.
- All goods materials workmanship to conform with current building regulations BS8 and CDM.
- All dimensions must be checked on site, and any discrepancies verified with the architect.
- Do not scale from the drawing.
- Any discrepancies between the drawings, details and specification must be reported to the architect immediately before work is put in hand.
- All works to be carried out in full accordance with current Building Regulations, British Standards and all Health & Safety Regulations.
- If in doubt please ask.

rev.	date	comment
Client		

amendments

Site address

33 The Oaks, Burgess Hill

Job Title

Residential Extension, garage
conversion and internal
remodelling

Existing and Proposed block
plan and location plan

buchan rum

9 SAVILL ROAD
LINDFIELD
WEST SUSSEX RH162NY

E : info@buchanrumarchitects.co.uk

Scale	Size
1:1250 1:500	A1

Drawing number	Rev.
28_119_PL_00_105	00