
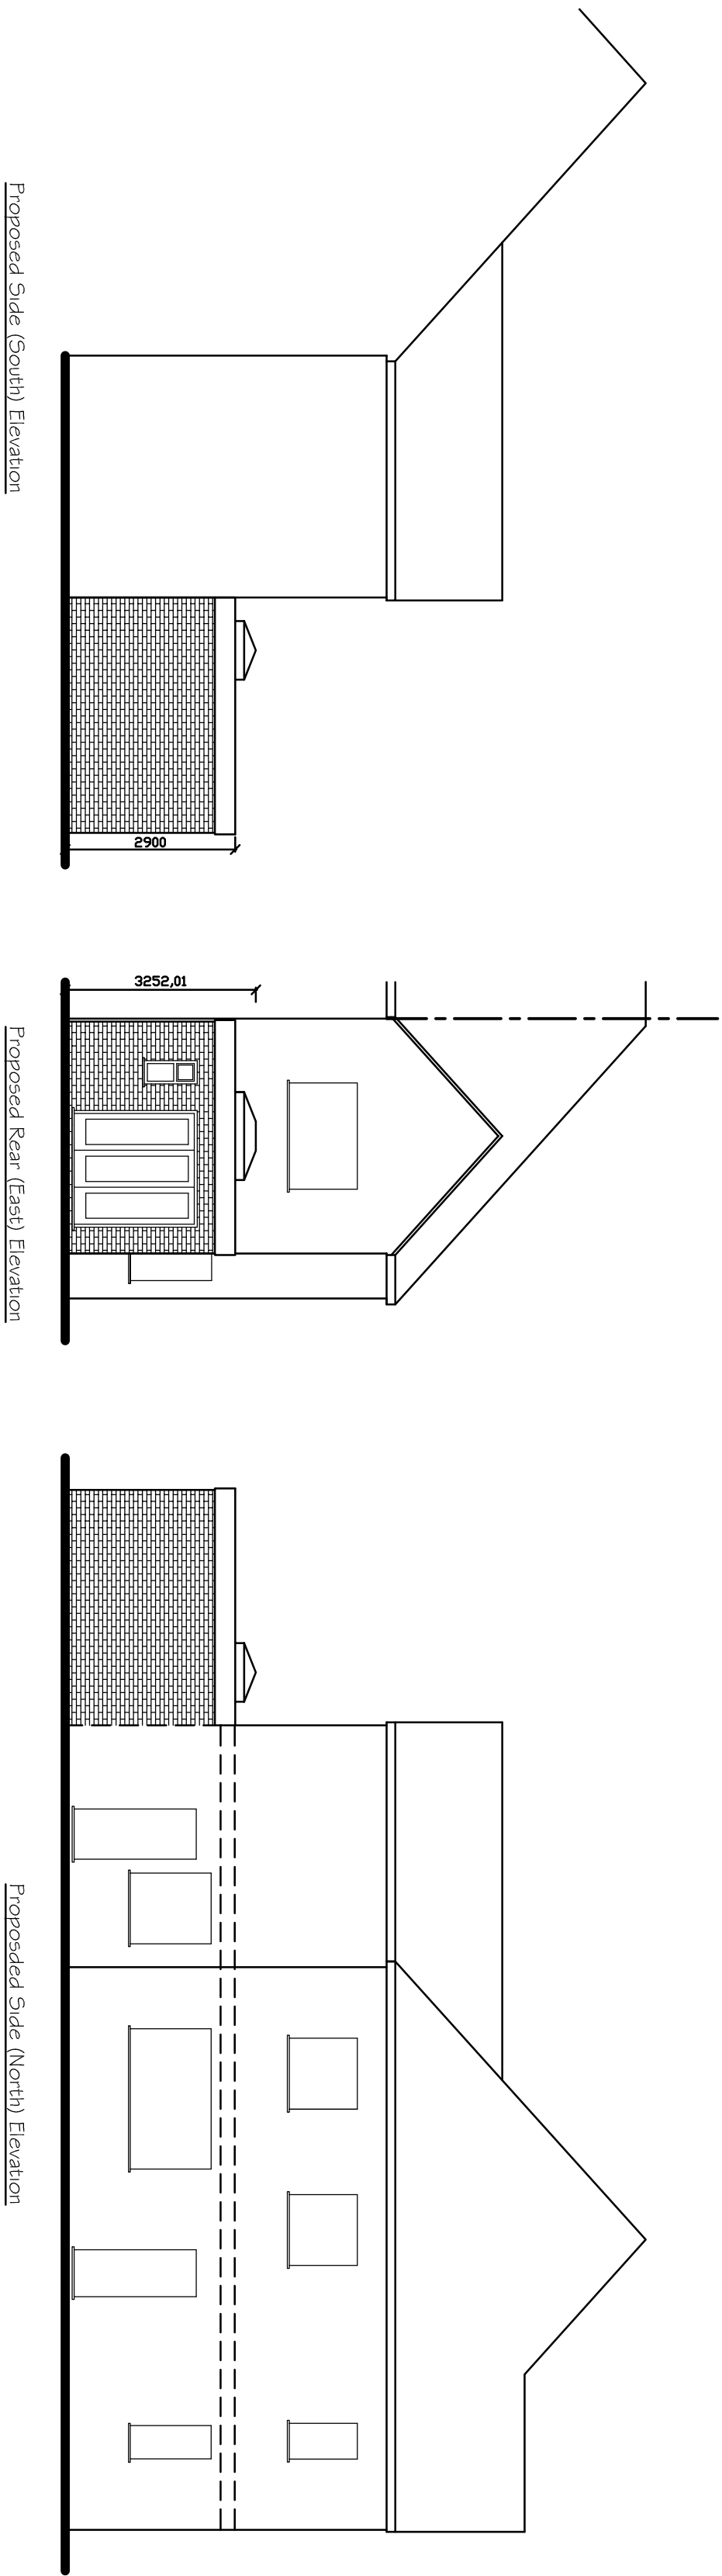
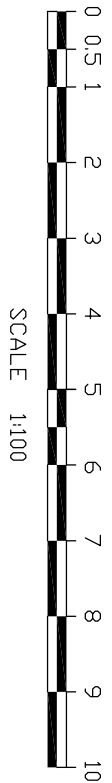


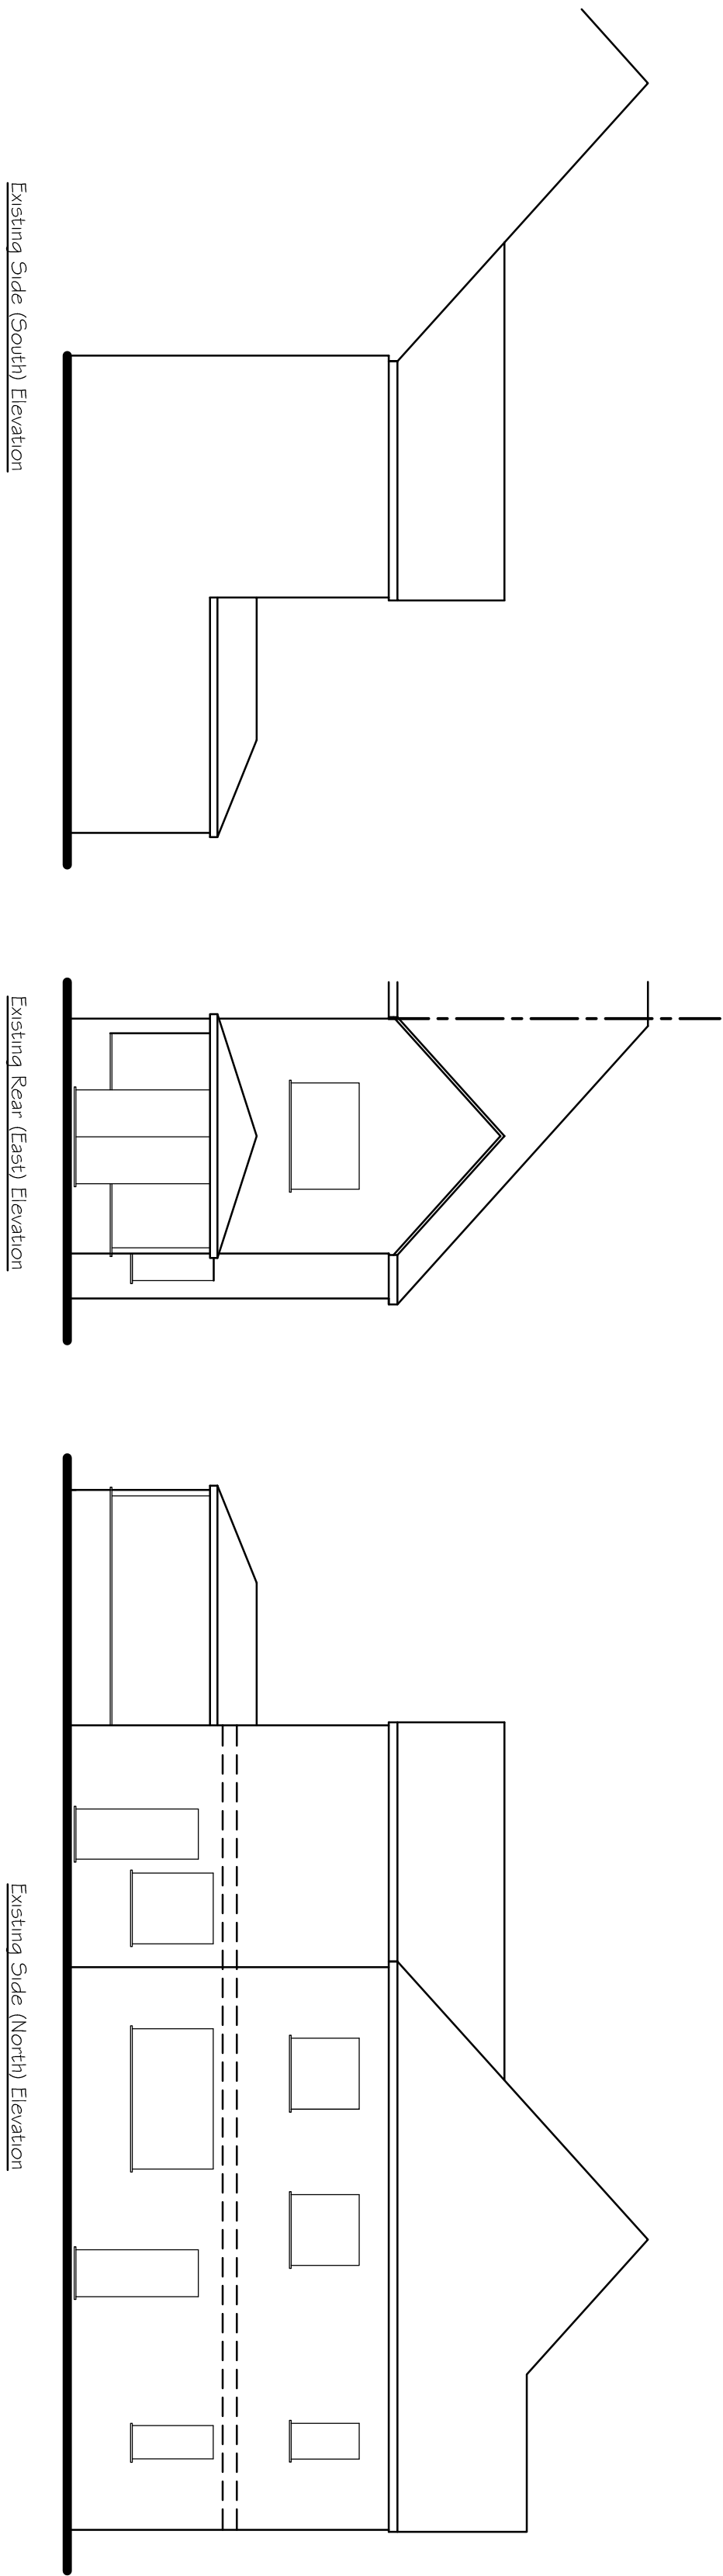

Tony Rogers Building Consultants Address: 40 Dawn Crescent, Upper Beeding West Sussex, BN44 3WH Telephone: 01903 815225 Fax: 01903 815225	
Rev:	Revision Description:
Date:	
Client: Mr P Halsey	
Address: 40 Cuckfield Road Hurstpierpoint West Sussex BN6 9SA	
Project: Proposed removal of existing conservatory & erect single storey rear extension	
Scale: 1:100	
Paper Size A1	
Date: September 2026	
Drawing No: 26/1639/02	
Drawn By: AWR	Revision: