



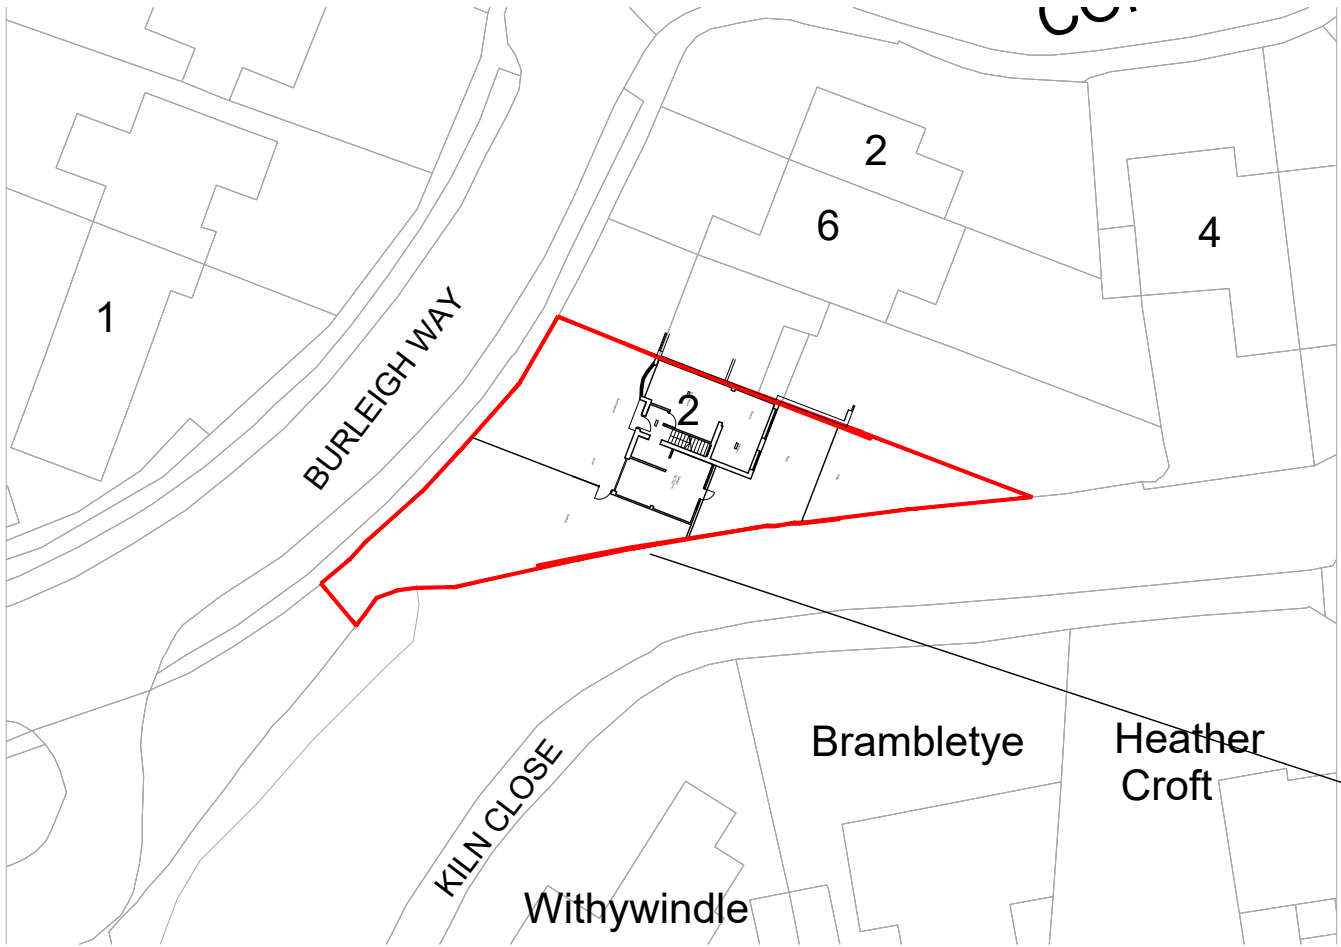

Existing Site Block Plan
1:500@A3

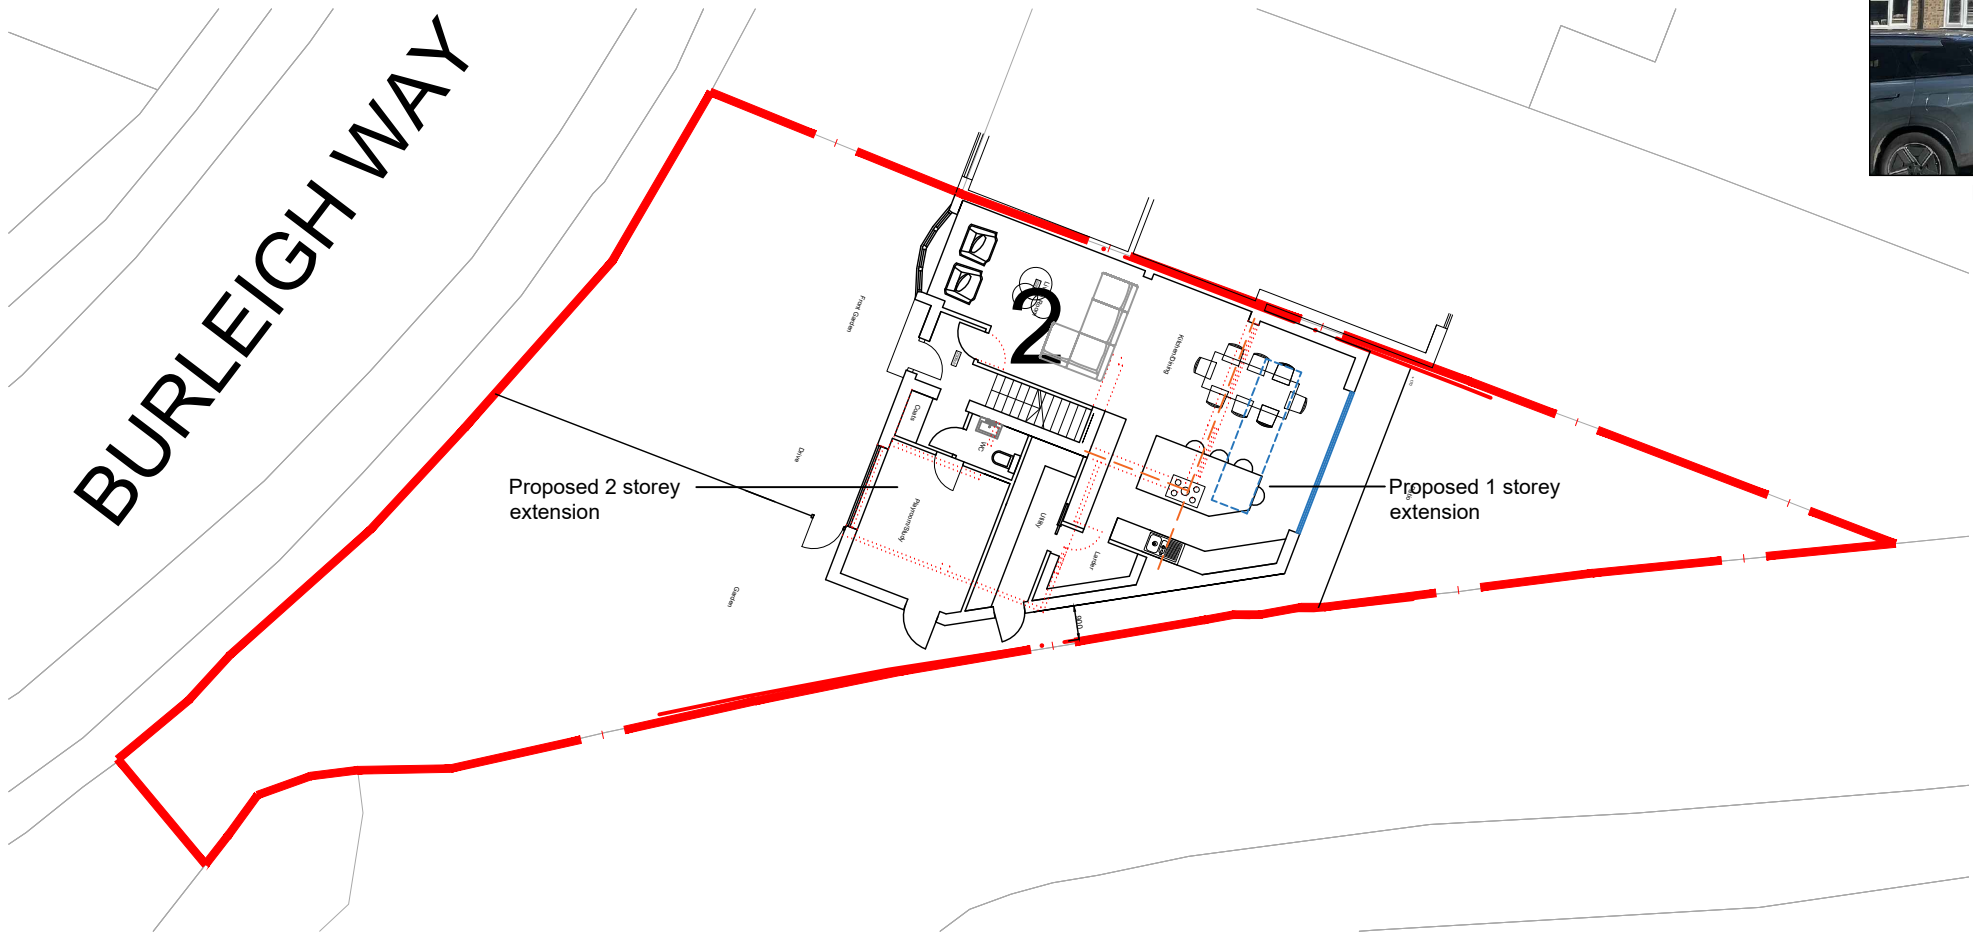


Proposed Site Block Plan
1:200@A3



NOTE:
This block plan uses data from the OS Site Location Plan
The plan for 2 Burleigh Way has been overlaid
Areas outside of the house footprint have not been measured

Copyright: Place Architecture and Design Ltd.

- NOTES:
1. Dimensions are in millimetres unless stated otherwise
 2. Levels are in meters AOD unless stated otherwise
 3. Dimensions govern. Do not scale off the drawing
 4. All dimensions to be verified on site before proceeding
 5. All discrepancies on this drawing to be notified in writing to the Architect.

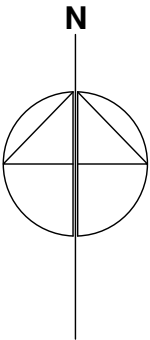

Hedges adjacent

REVISIONS:
01:28.09.26 Updated
00:17.09.26 First Issued

PLANNING

PROJECT

2 Burleigh Way
Crawley Down
Surrey
RH10 4LX

Mr & Mrs Lewis

DRAWING

EXISTING AND PROPOSED
SITE BLOCK PLANS

SCALE	PAPER SIZE	DATE	DRAWN BY
1:500 1:200	A3	SEP'26	SH
DRAWING N°		REVISION	
26.10.050		01	

place*
architecture+design

Place Architecture and Design Limited
The Laurels, 81 Fairhaven Road, Redhill RH1 2LB
t: 07900 383835
w: www.place-architectureanddesign.co.uk