



Post and rail fencing

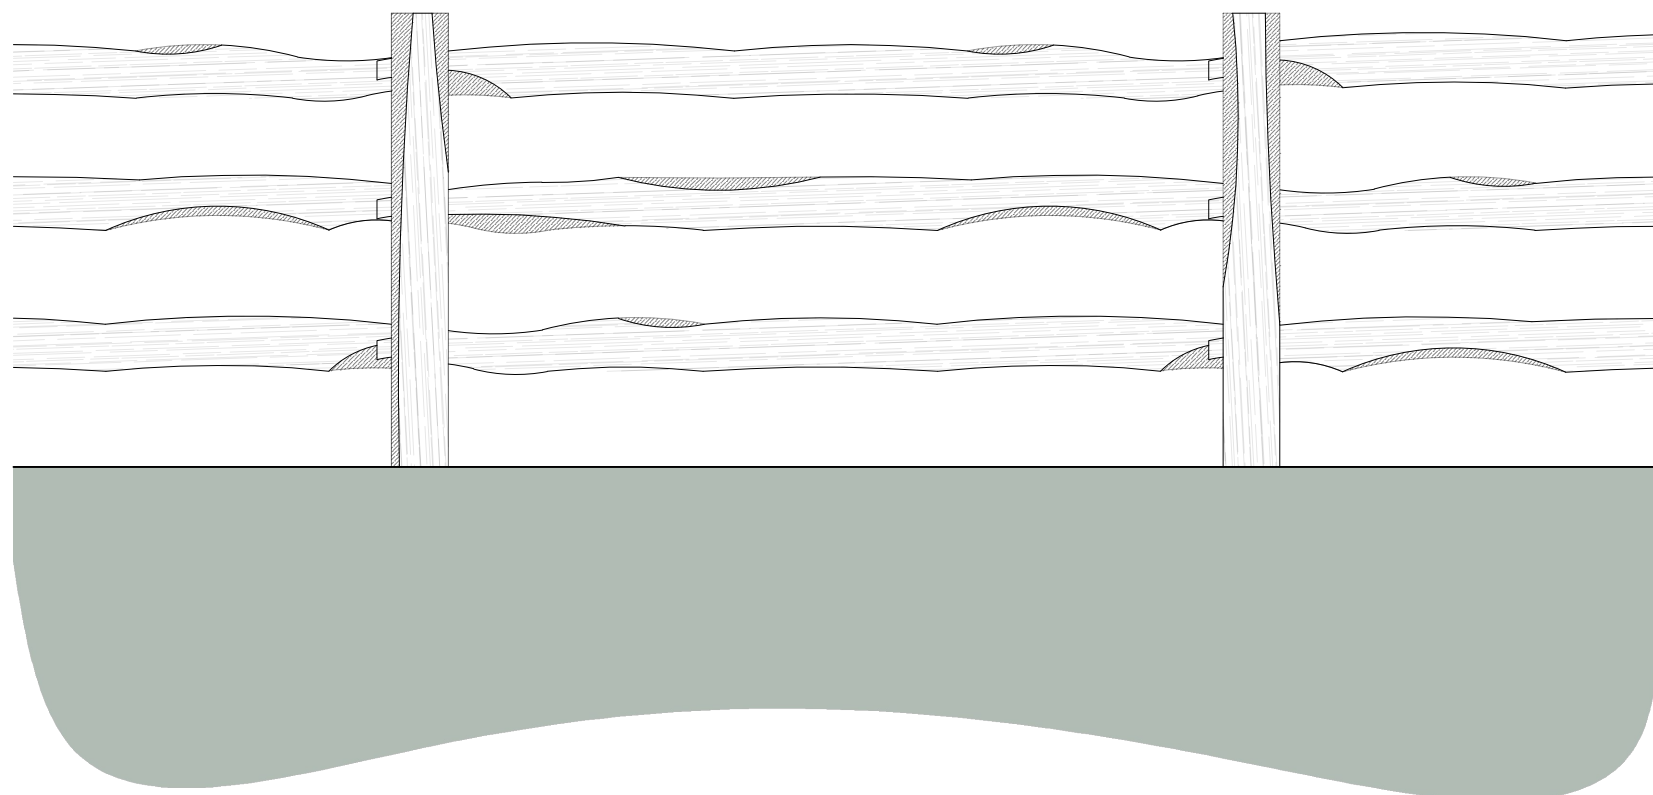

Elevation 1:20

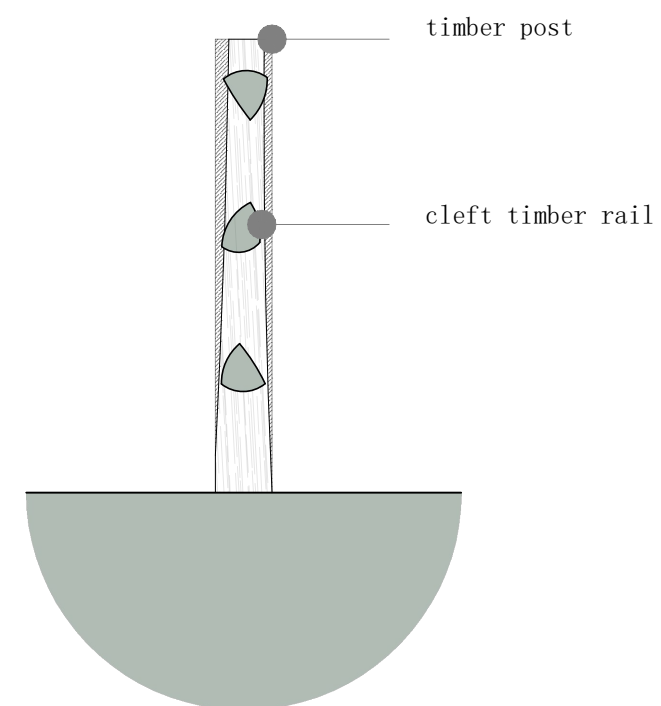

Section 1:20

Stage

Proposed

Client

Sarah Pullen

Site address

Land to rear of Pooklands
Pookbourne Lane
Sayers Common
Hassocks, BN6 9HD

Drawing title

Proposed: Fencing detail

Scale:	Paper size:	Drawn:	Checked:
In drawing	A2	B Garrish	Director
Project No:	Drawing No:	Revision:	Date:
111	P. 03		24/08/2026

