
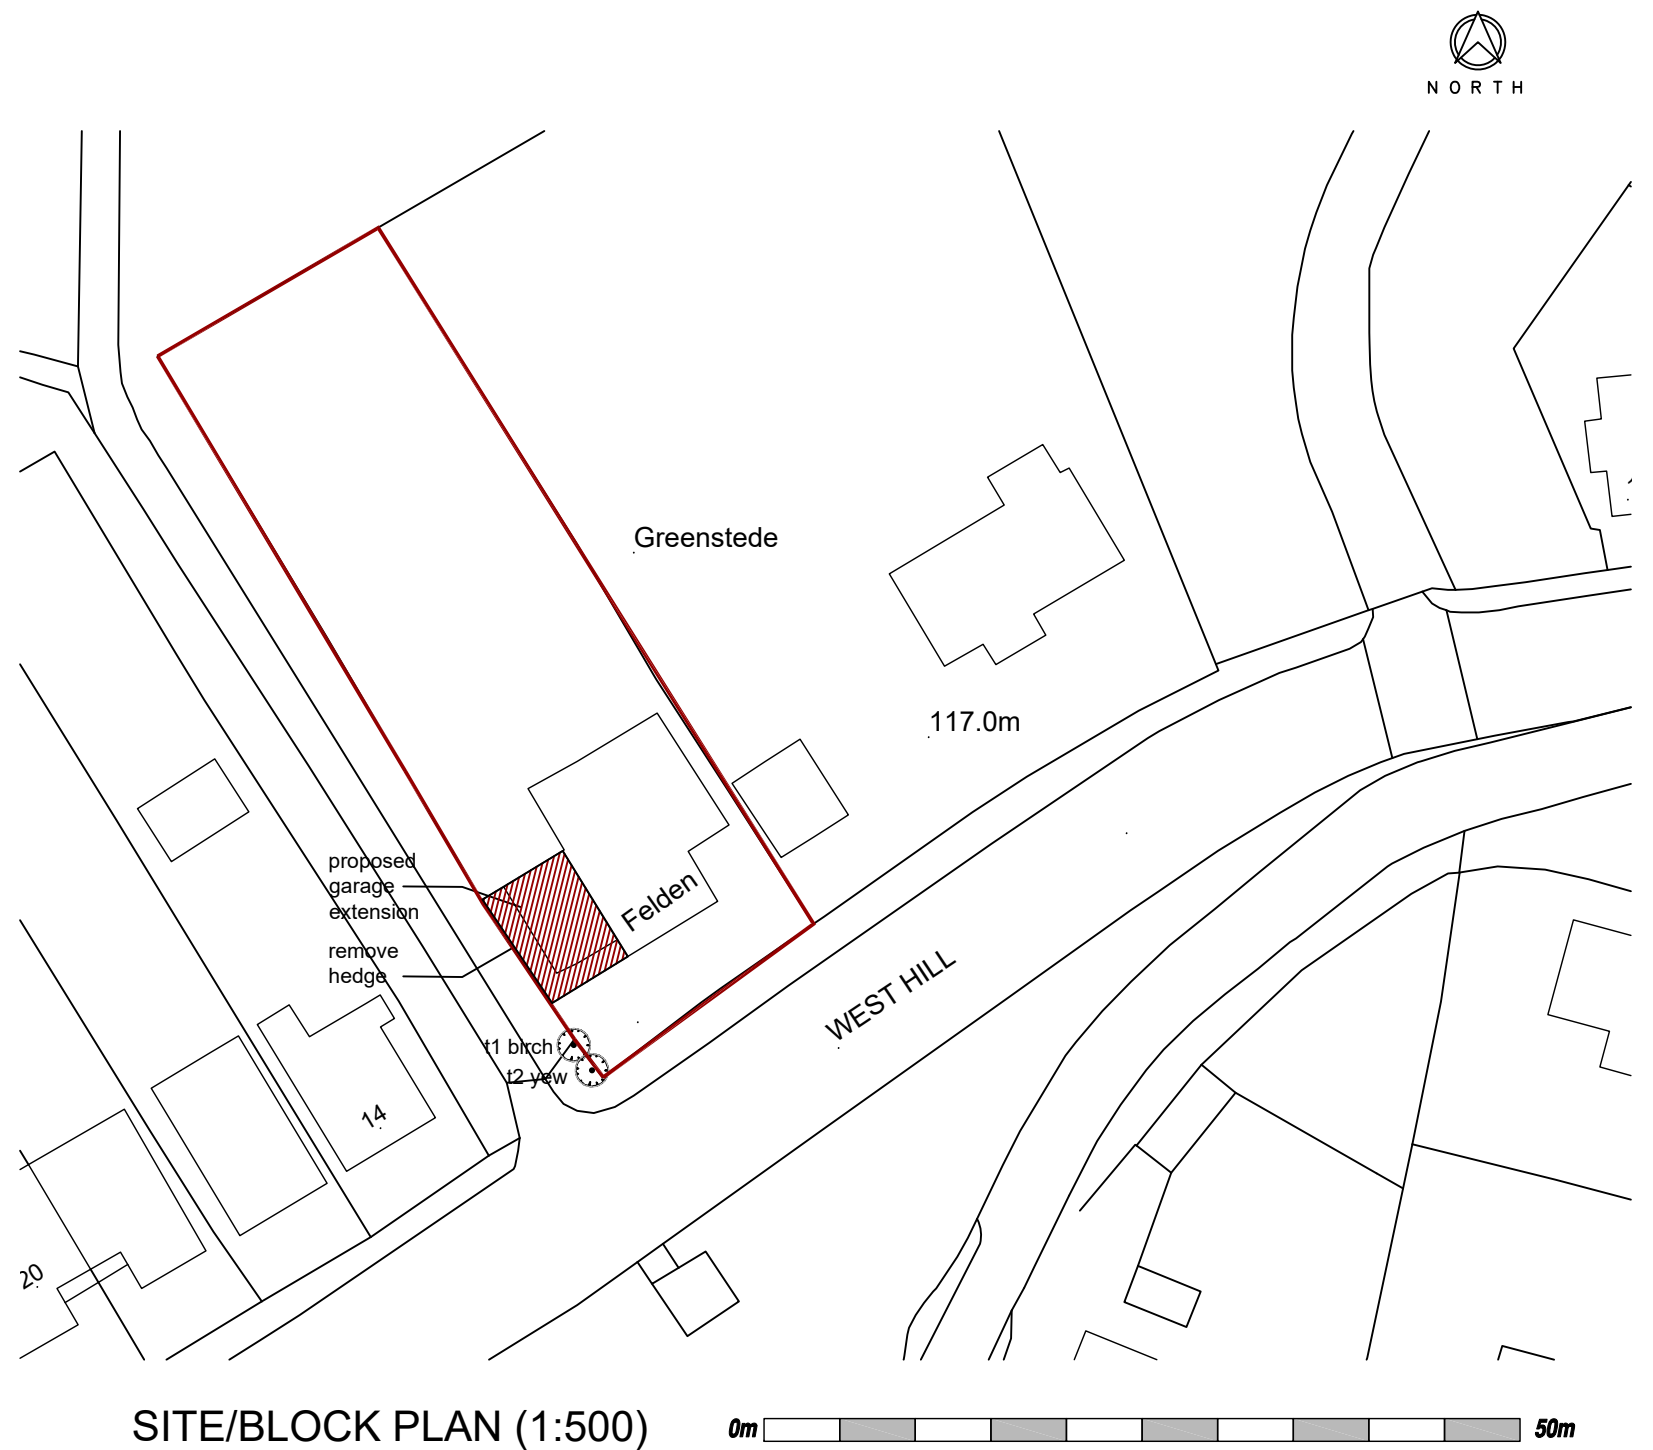


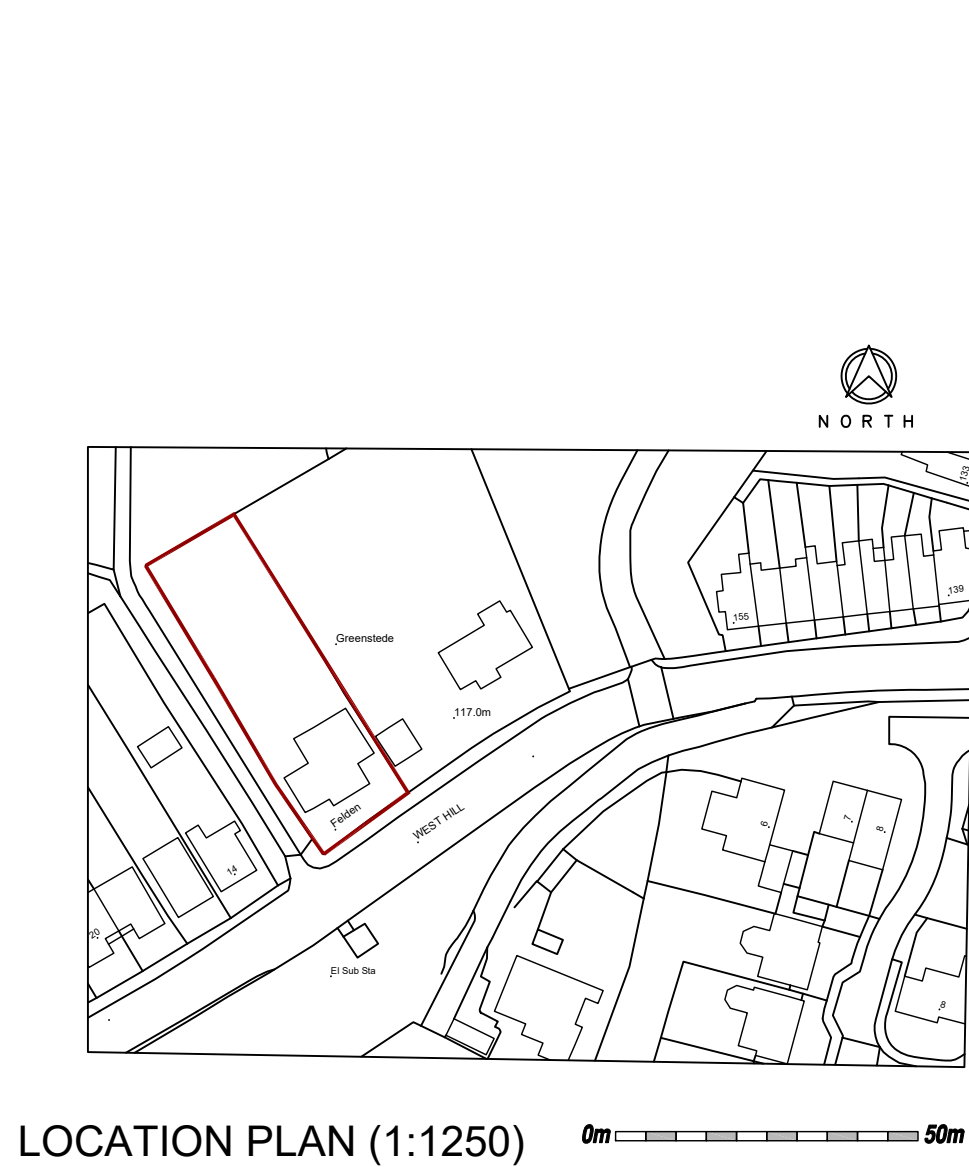

?Crown Copyright and database rights 2026 OS Licence no. AC0000849896

Copyright reserved. This drawing may only be used for the client and location specified in the title block. It may not be copied or disclosed to any other third party without prior written consent from WPD. Prior to any works commencing on site, WPD is to be contacted regarding the current status, revision or regulatory approval of this drawing. 1. The works shown have been drawn for submission to the local planning authority and are not to be used for construction. 2. No works shall commence until planning approval has been given by the local authority.		wpd CONSULTANTS ARCHITECTURAL SERVICES 15 RIDGESIDE, THREE BRIDGES, CRAWLEY, WEST SUSSEX, RH10 1PB. Tel No 01293 407297 Mobile 07792239973 email info@wpdconsultants.co.uk		CLIENT MR GIBBS		A	PLANNING APPLICATION (HOUSEHOLDER).	04.09.26
				PROJECT PROPOSED SIDE EXTENSION TO GARAGE AT FELDEN, WEST HILL, EAST GRINSTEAD, WEST SUSSEX, RH19 4EP		REV	DESCRIPTION	DATE
				DRAWING SITE/BLOCK PLAN & LOCATION PLAN				
				SCALE @ A3	DATE	DRG No	REVISION	
				1:500 / 1:1250	SEPT 2026	WPD6126/A/01	A	