



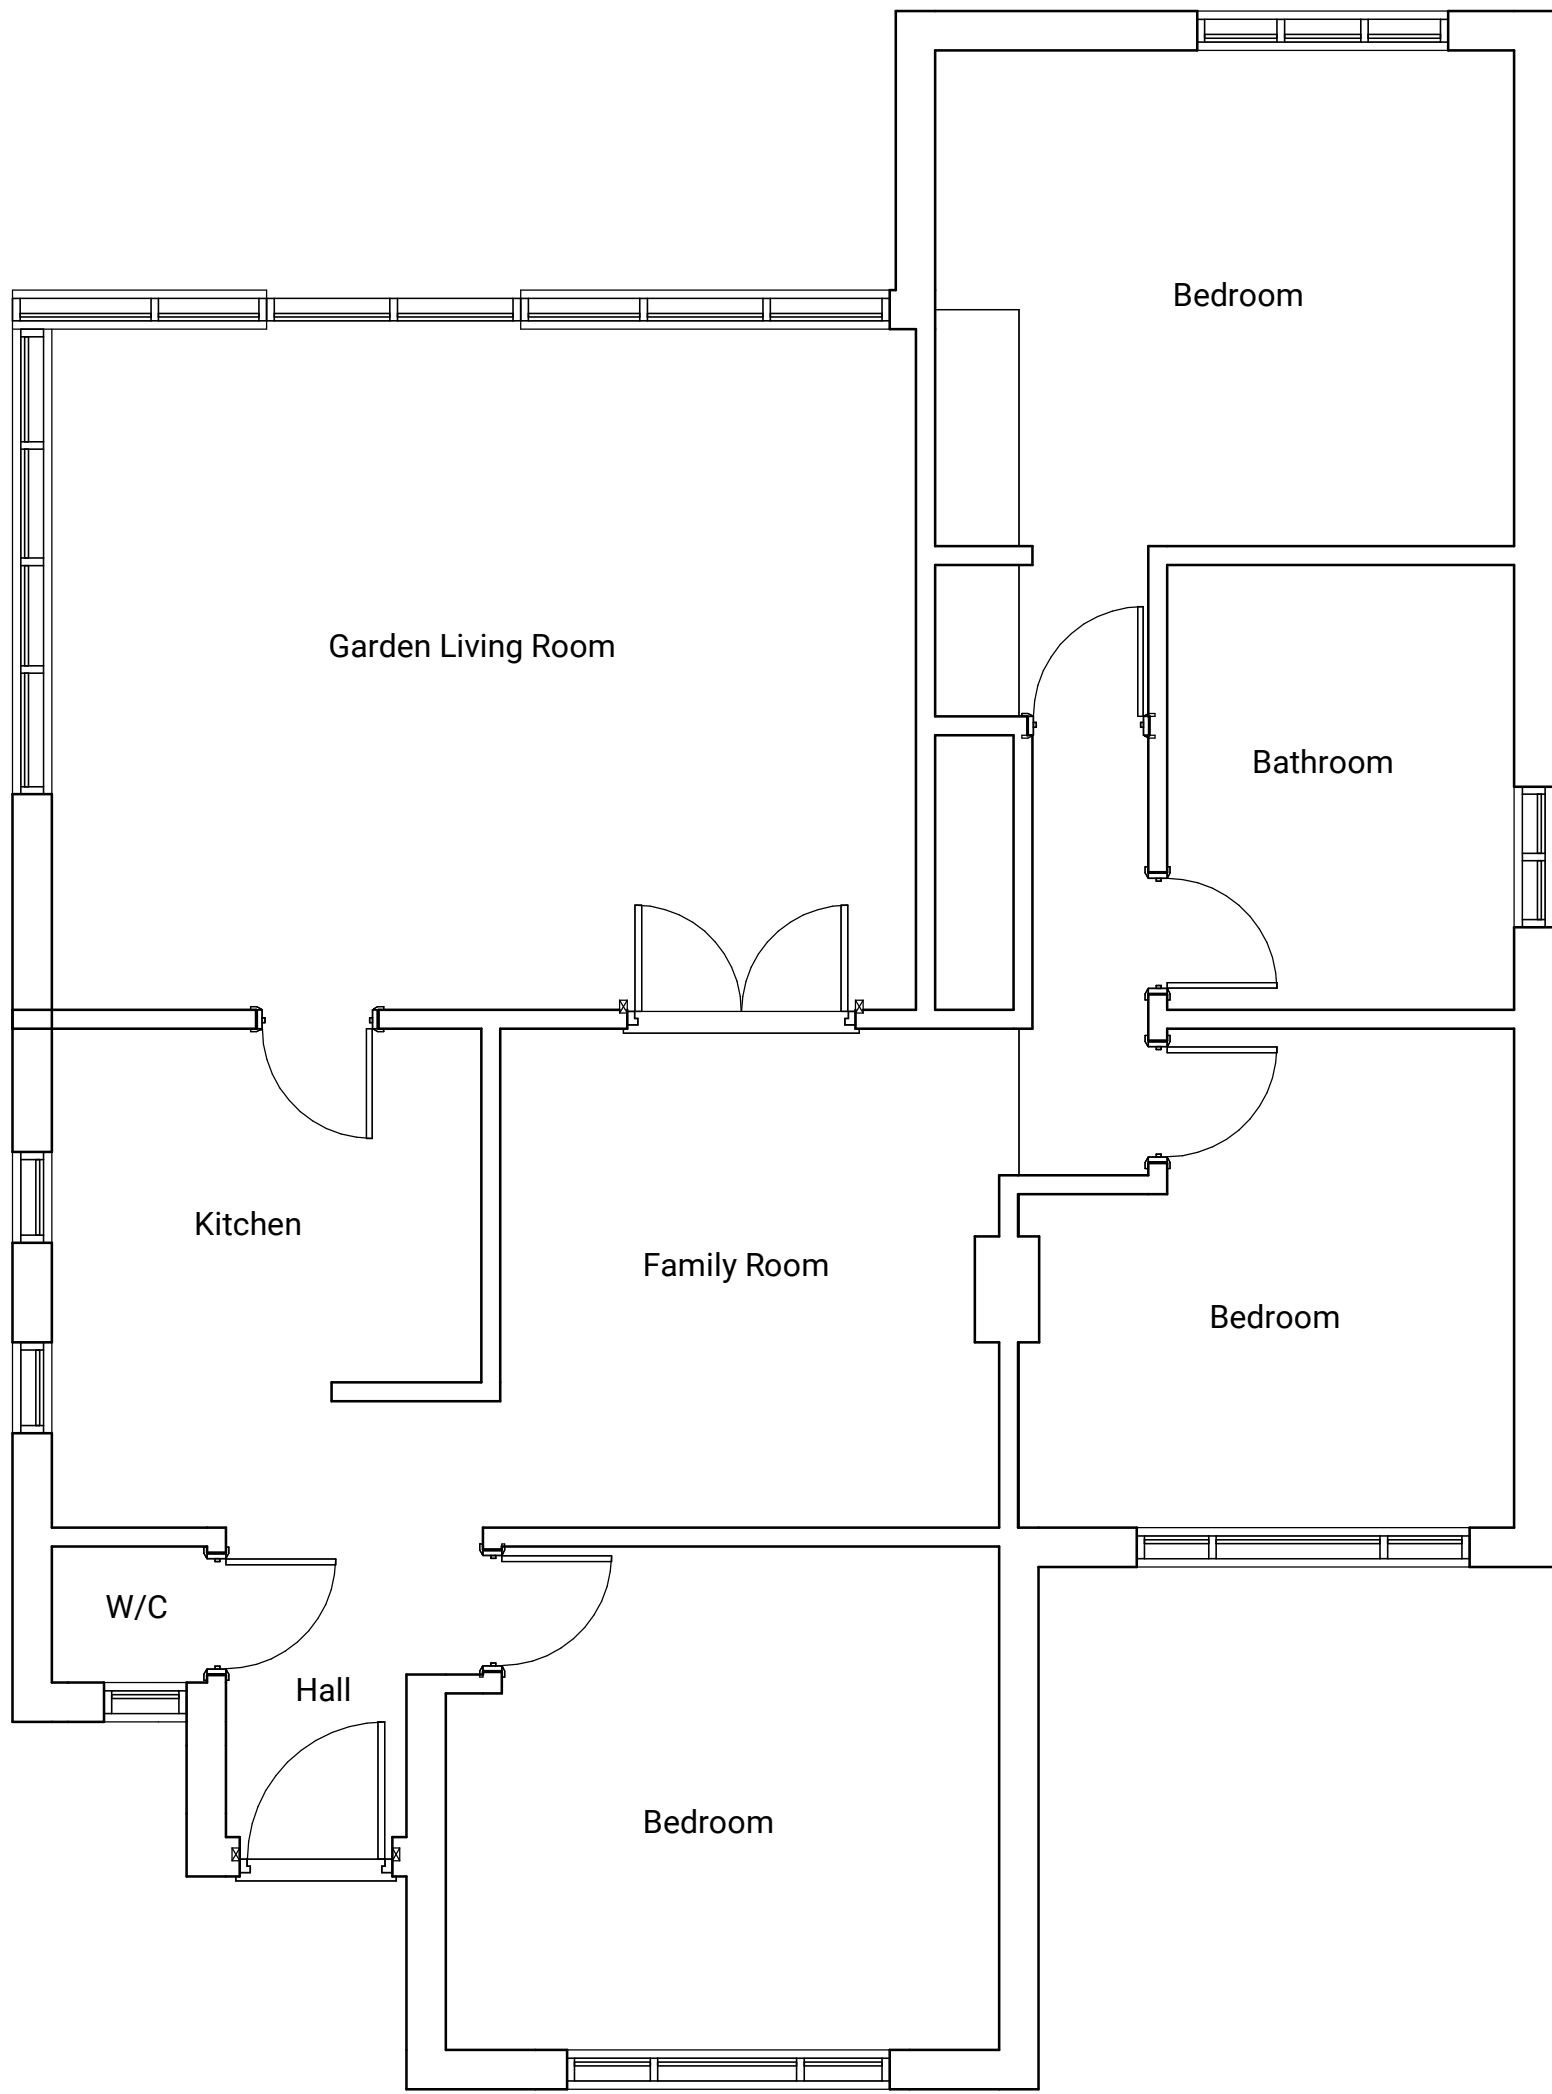

1 Ground Floor
1 : 50

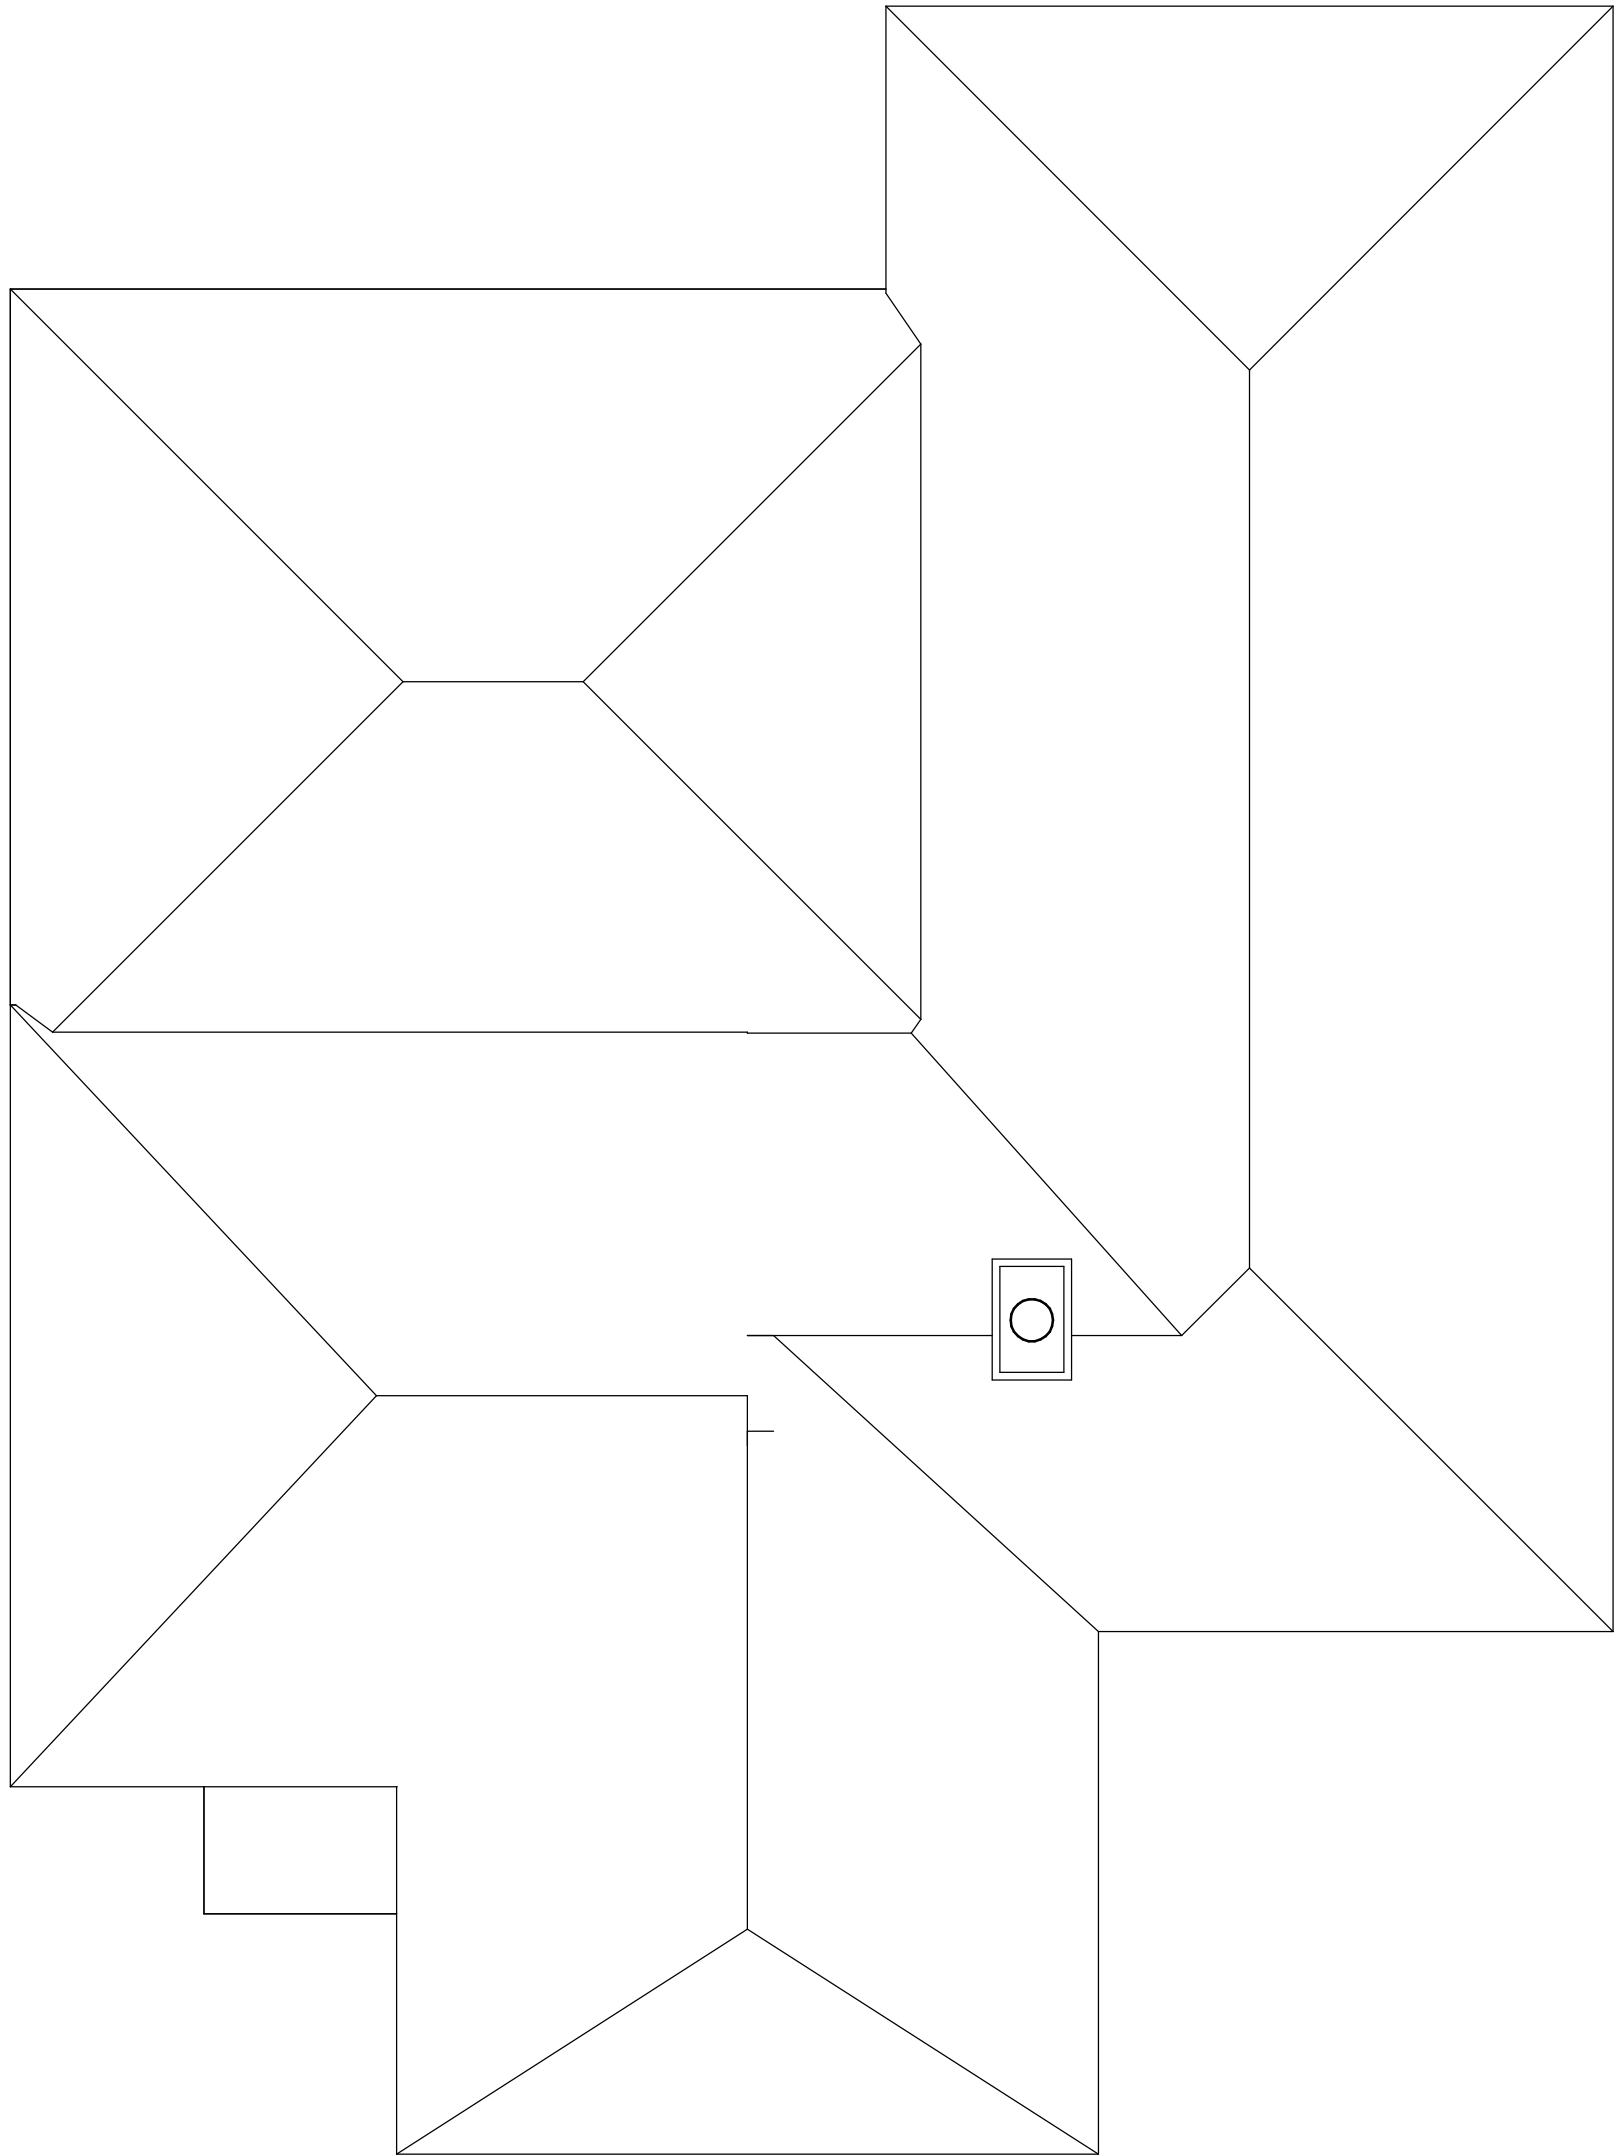

2 Roof
1 : 50

A	17.08.26	Room Annotations Added
REV.	DATE	ISSUE

Robinshaw Conversion
Haywards Heath Road
Balcombe

Existing Plans

STATUS	SIZE	REV
Planning	A1	A

DRAWING NO.
26501-FLA-ZZ-00-DR-A-004

