



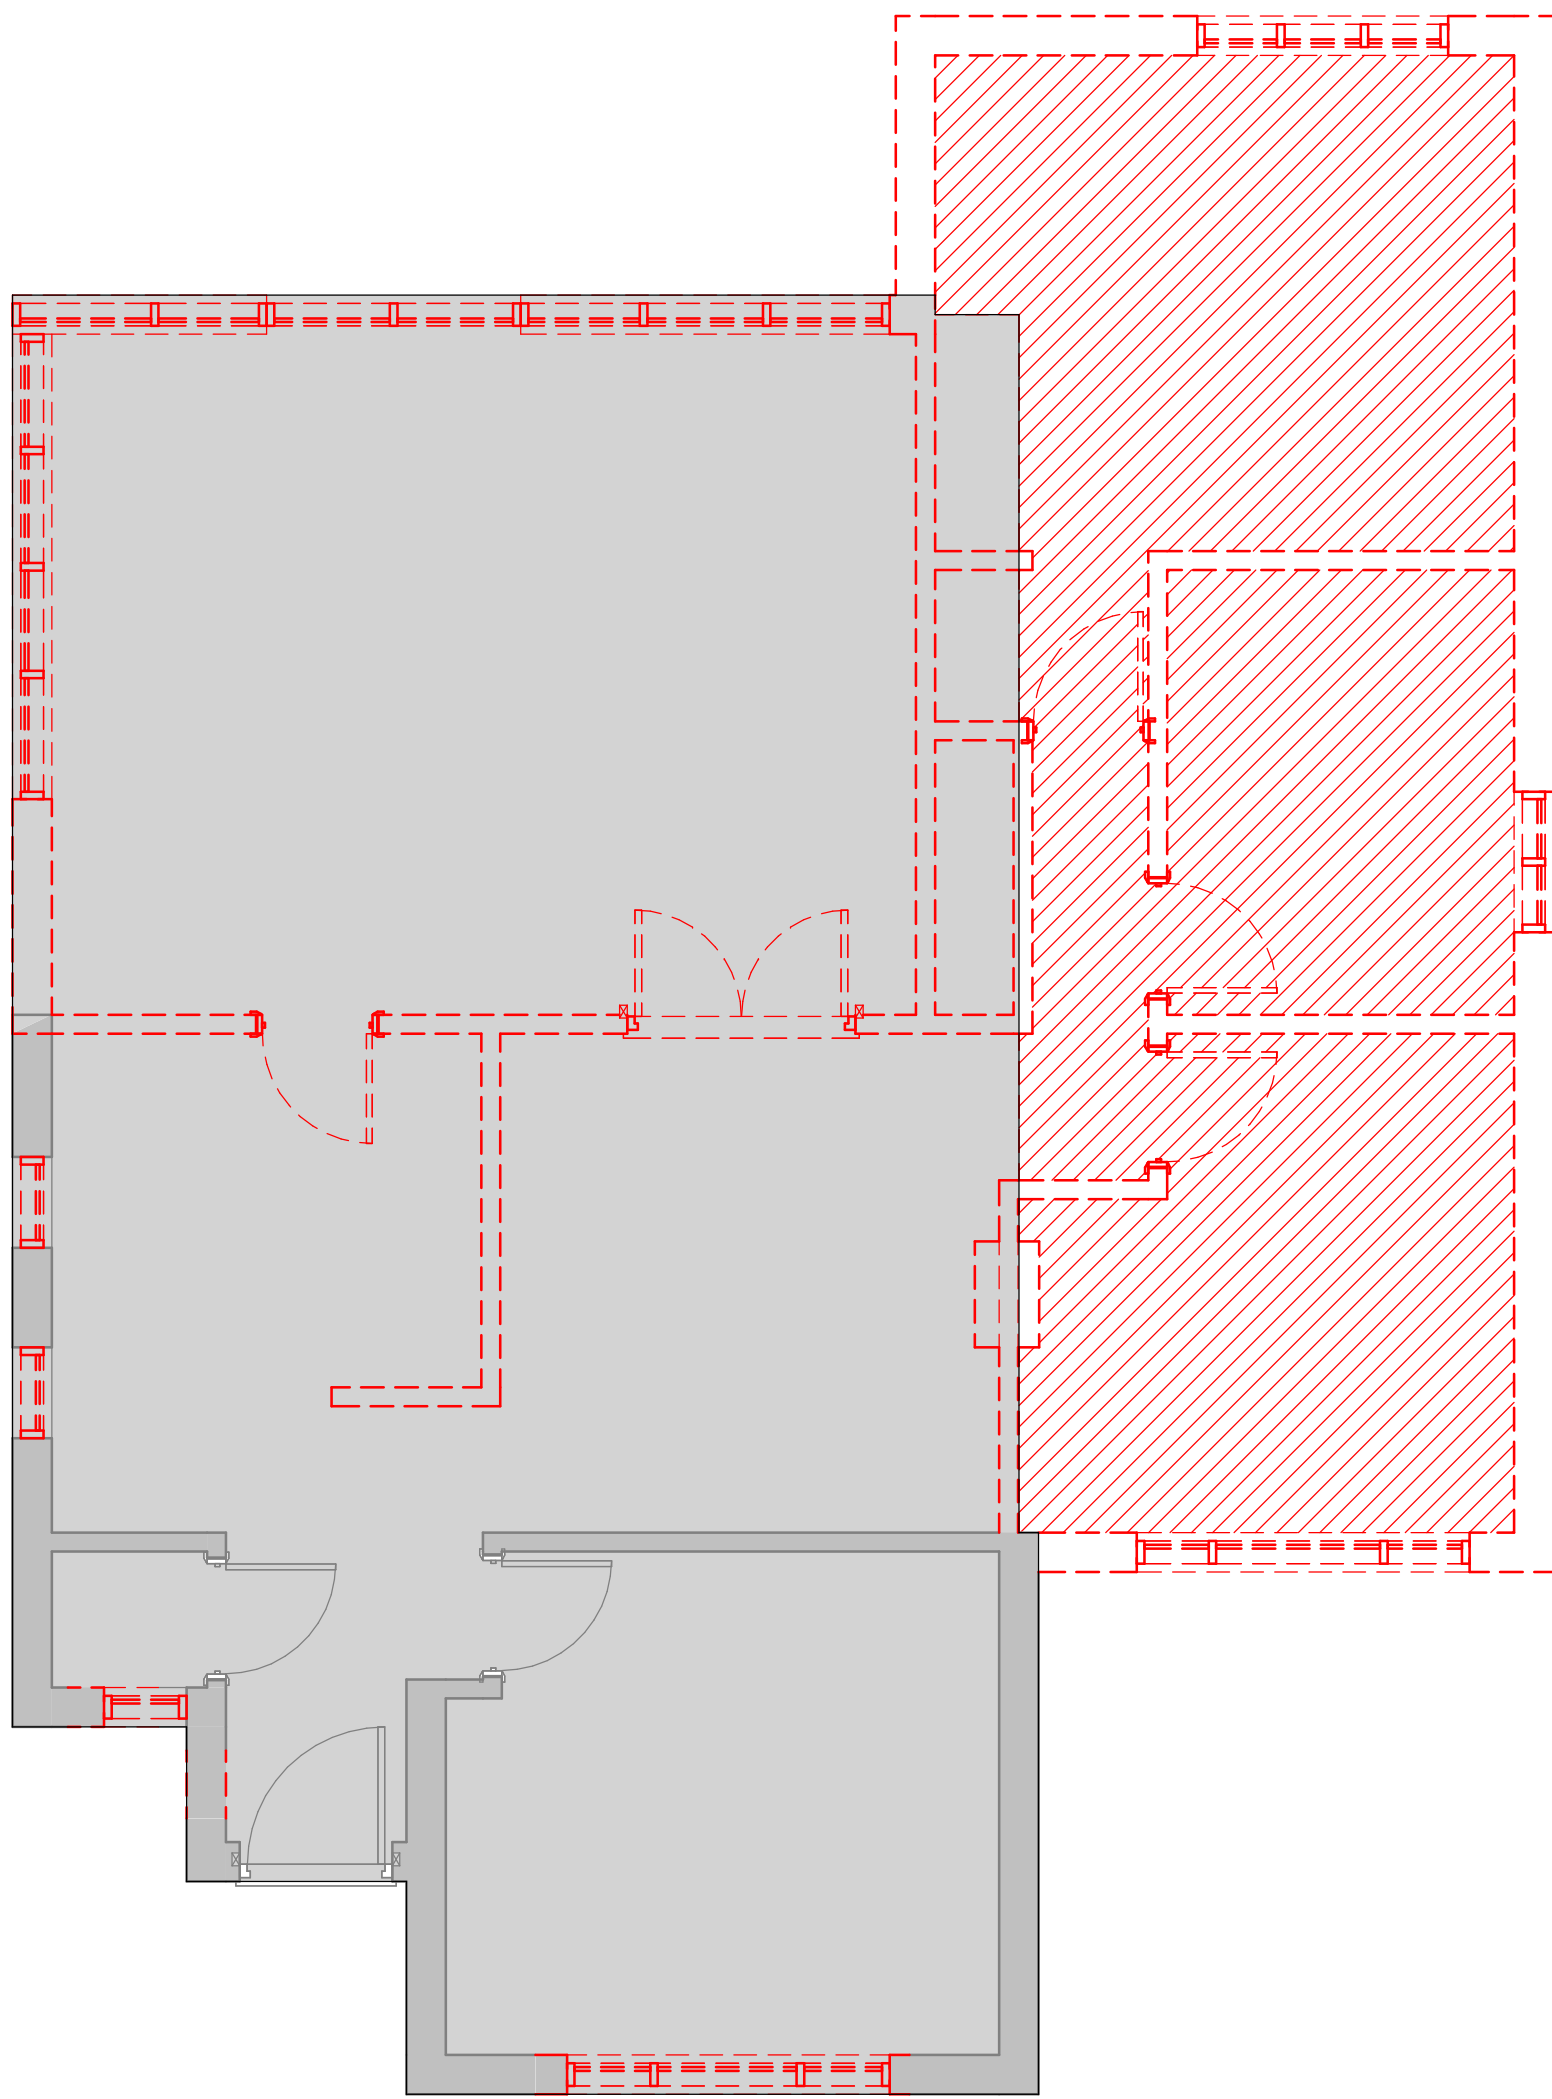

1 Ground Floor
1 : 50

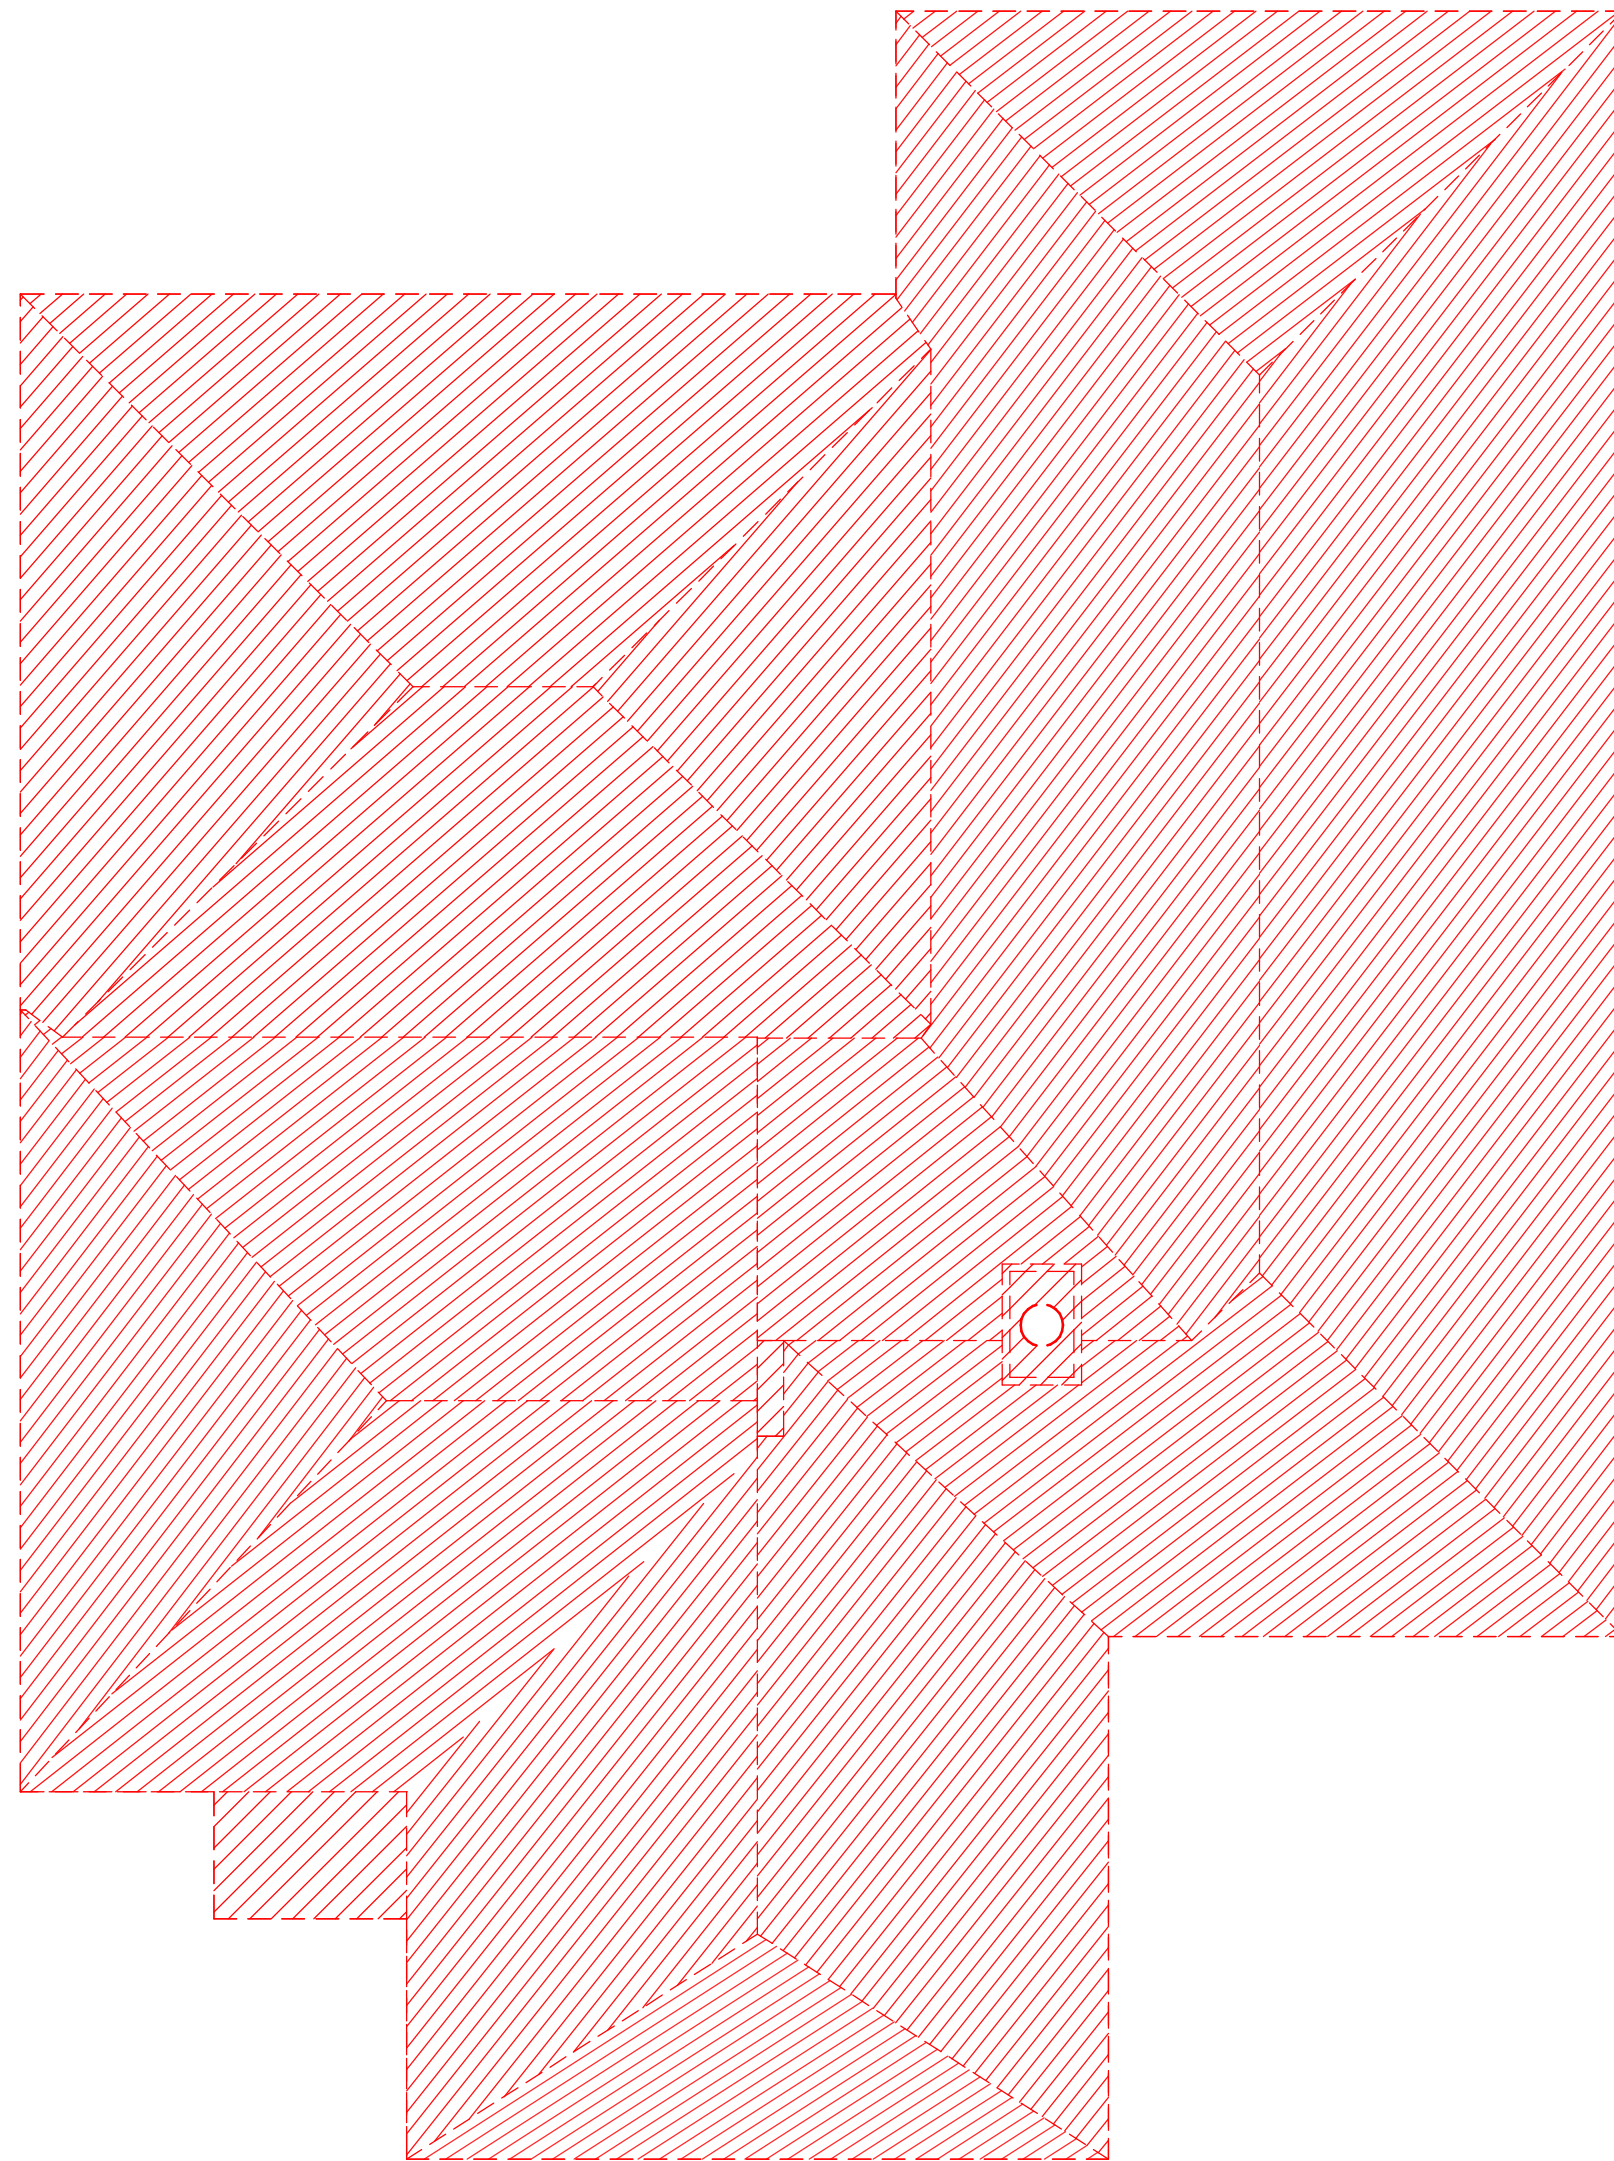

2 Roof
1 : 50

Notes:

Items to be demolished shown dashed & in red.



Walls to be retained.



Floors/Foundations to be retained (Following structural engineers calculations.)



REV.	DATE	ISSUE
------	------	-------

Robinshaw Conversion
Haywards Heath Road
Balcombe

Demolition Plans

STATUS	SIZE	REV
Planning	A1	

DRAWING NO.
26501-FLA-ZZ-00-DR-A-007

