


Rev. Description Date By
 A Redline adjusted to new Highway boundary 21.06.21 PM

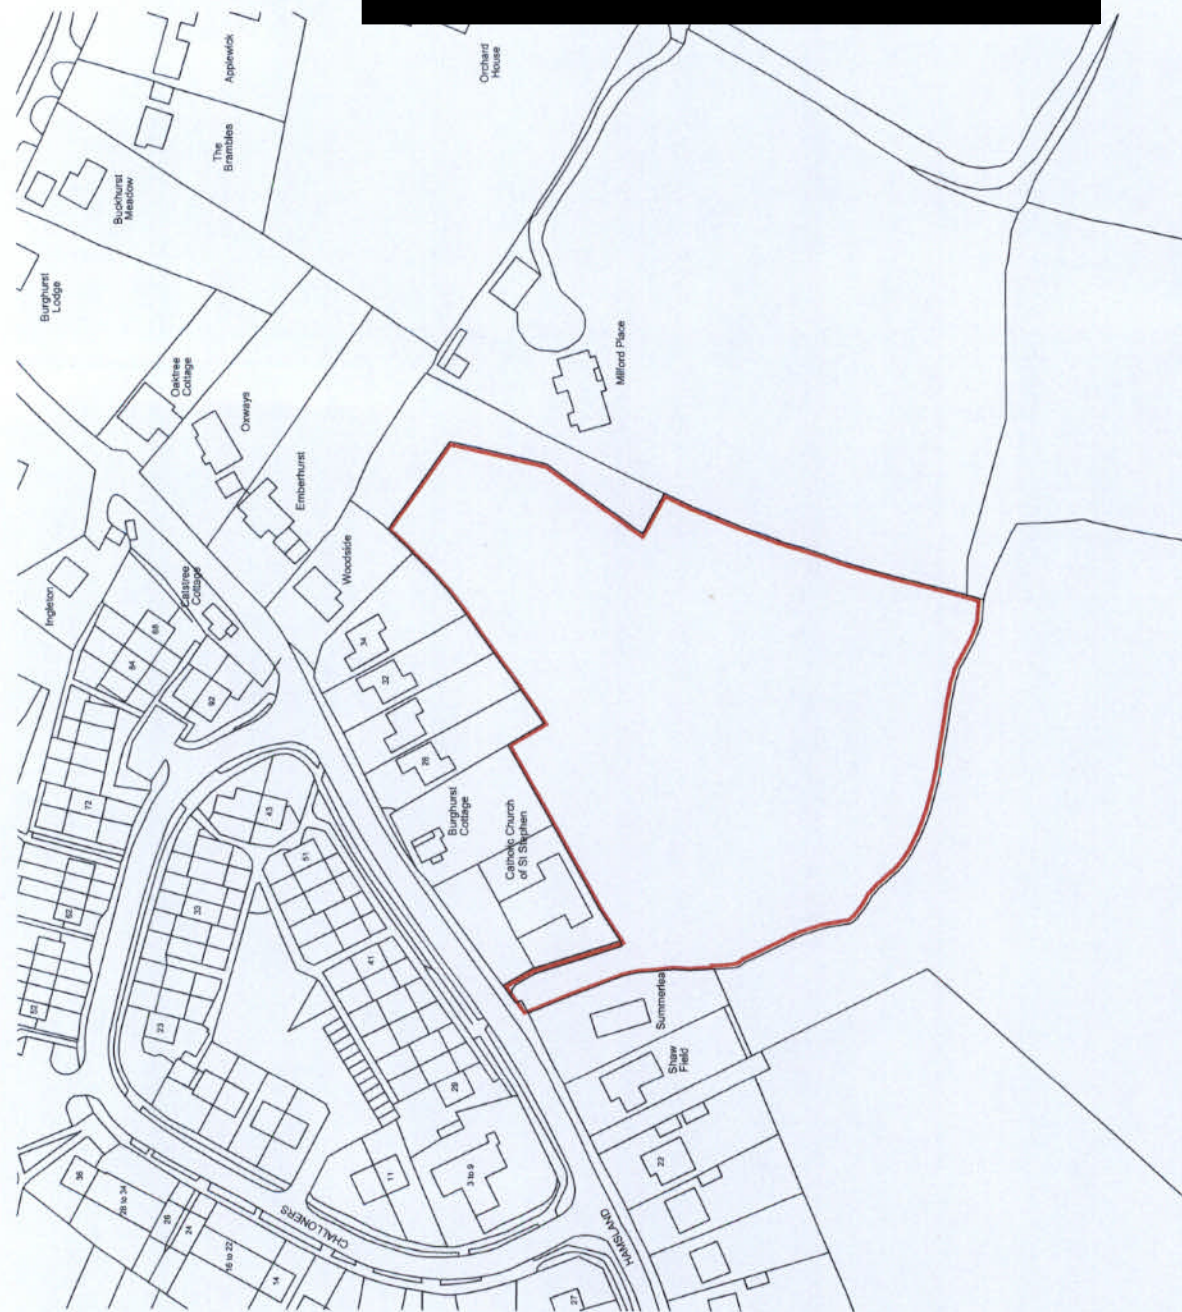

AUTHORISED OFFICER
 21212

[Redacted Signature]



Rydon Homes Ltd
 Rydon House
 Station Road
 Forest Row
 East Sussex
 RH18 5DW
 T 01342 825151
 E-mail: design@rydon.co.uk



Land South of St. Stephens Church
 Hamsland
 Horsted Keynes
 Location Plan
 Date: July 2020
 Drawn by: MAH
 Scale: 1:1250 @ A3
 Rev: A
 Drawing No: 1044-FA-01