
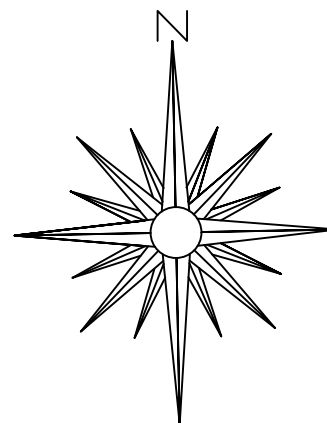
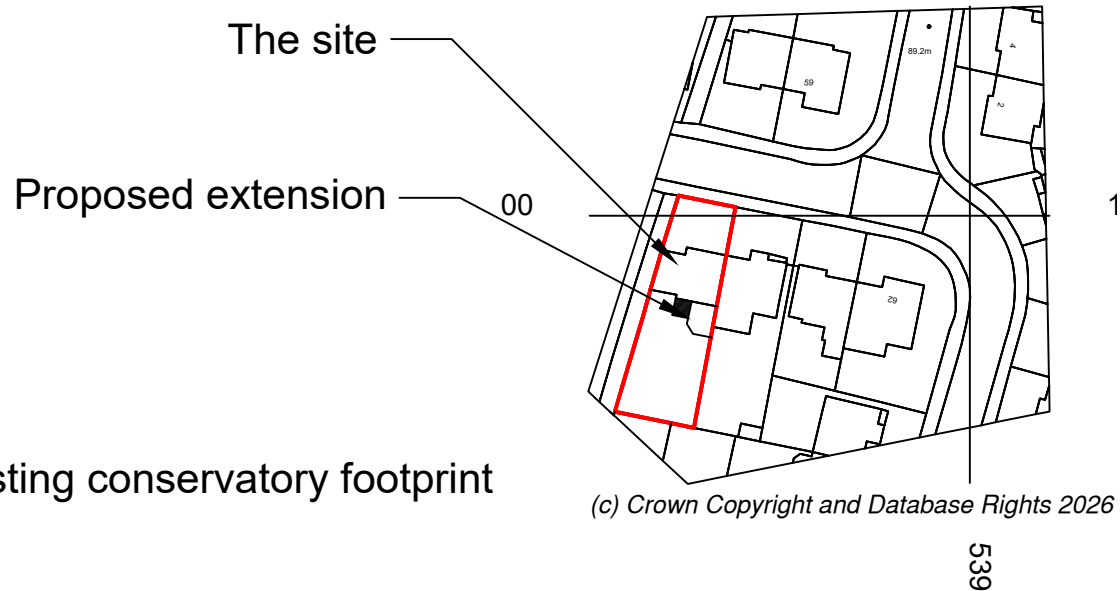


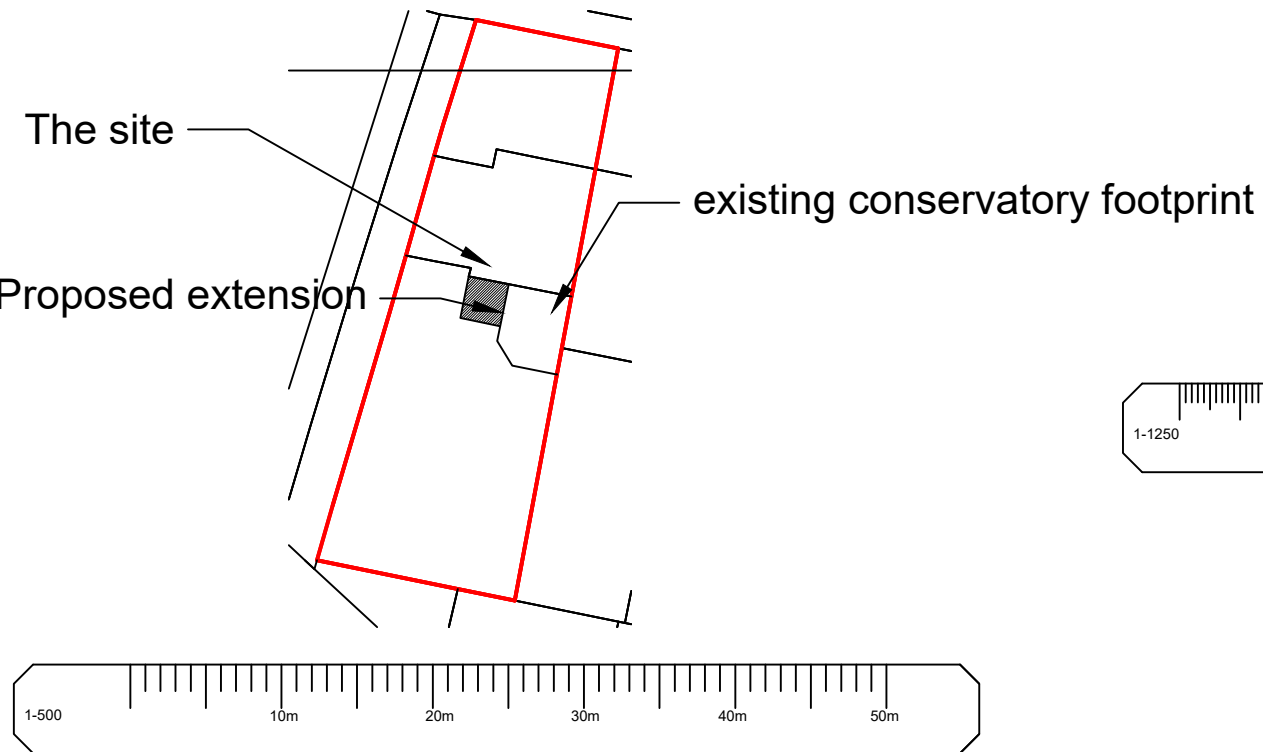

 Downlands Architectural Design & Surveying Downlands Framfield Uckfield East Sussex TN22 5PN Tel: 01825 890222 E-mail: cad@downlandsds.co.uk		
Job: 56 Forest View Road, Whitesmith, Lewes, West Sussex, RH19 4AR		
Title: Planning Location/block plan		
Date: JUN 2026	Drwg No: 2689/303	Rev:
Scale: As shown	Drawn: MB/AMJ	
Client: Mr & Mrs Murch		
Drawings are the copyright of the above practice. Contractor to check all dimensions and details before commencement, construction or fabrication and report any deviation to the Surveyor. Figured dimensions are not to be relied upon without site accuracy checking. All work to comply with current Building Regulations, BS's/CoP's & NHBC Reg's where applicable. Specification and Drawing contradictions must be referred to the surveyor before being acted upon.		