



DO NOT SCALE FROM THIS DRAWING. All dimensions to be verified on site.

This drawing has been produced for the specific client and project identified below and is not intended for use by any other person or for any other purpose.


© Sustainable Evolution Ltd

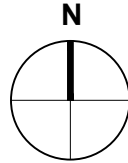

site location **plan**
scale 1:1250

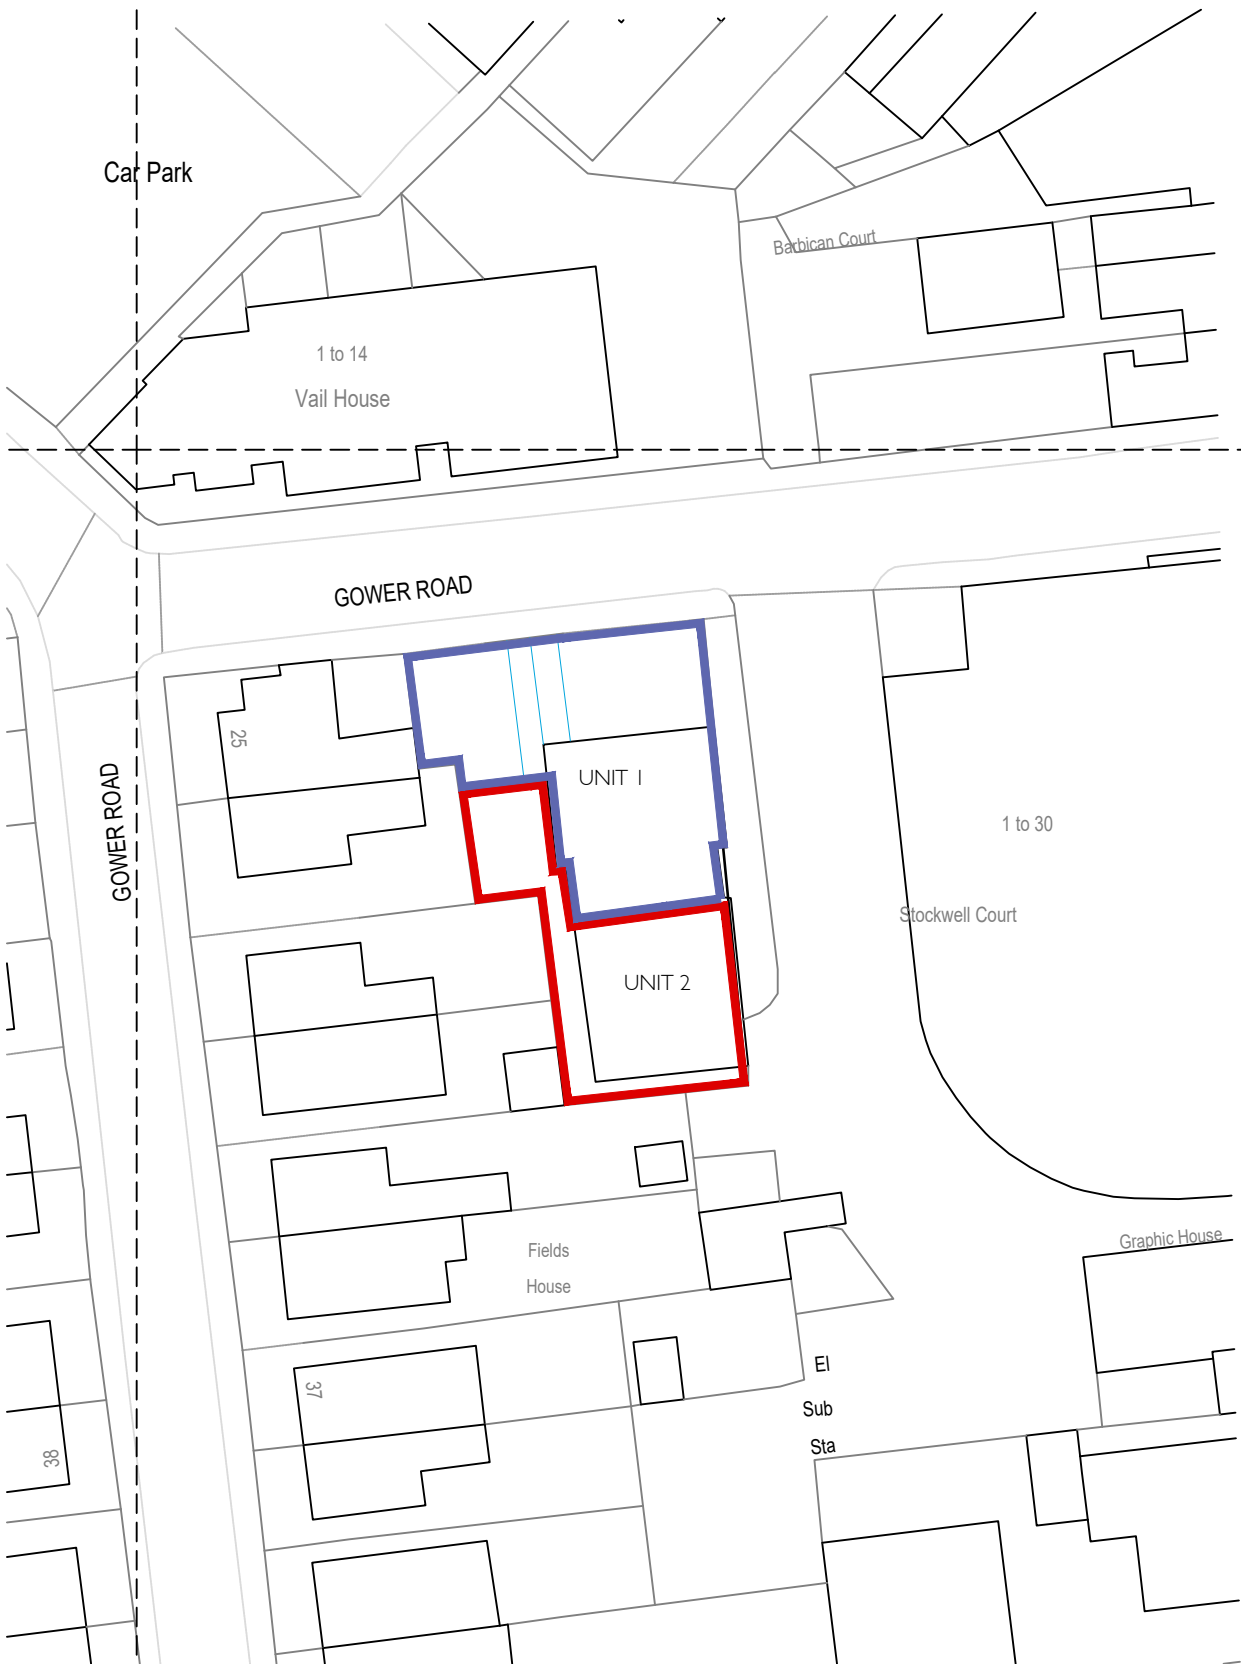

block **plan**
scale 1:500

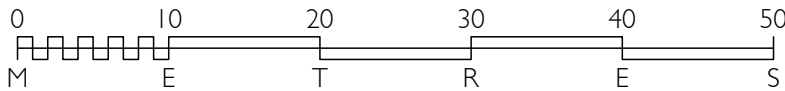

P2	Revised	rm	bw	25.06.26
P1	Planning issue	rm	bw	19.03.26
Rev	Revision details	Drwn	Chkd	Date

evolution
CHARTERED ARCHITECTS

Client
Friday Media Group

Project
Rear of 25 Gower Road
Haywards Heath RH16 4PL

Drawing
Site location plan
Block plan

		DESIGN		FOR COMMENT	
Drawn		PLANNING	X	FOR INFORMATION	
Designed		BUILDING CONTROL		FOR APPROVAL	X
File ref.		TENDER		FOR MEASUREMENT	
Tel No.	01273 734064	CONSTRUCTION		FOR RECORD	

Drawing No 584 01	Scale @ A3 as shown	Rev P2
----------------------	------------------------	-----------