





LOCATION PLAN 1:1250@A4

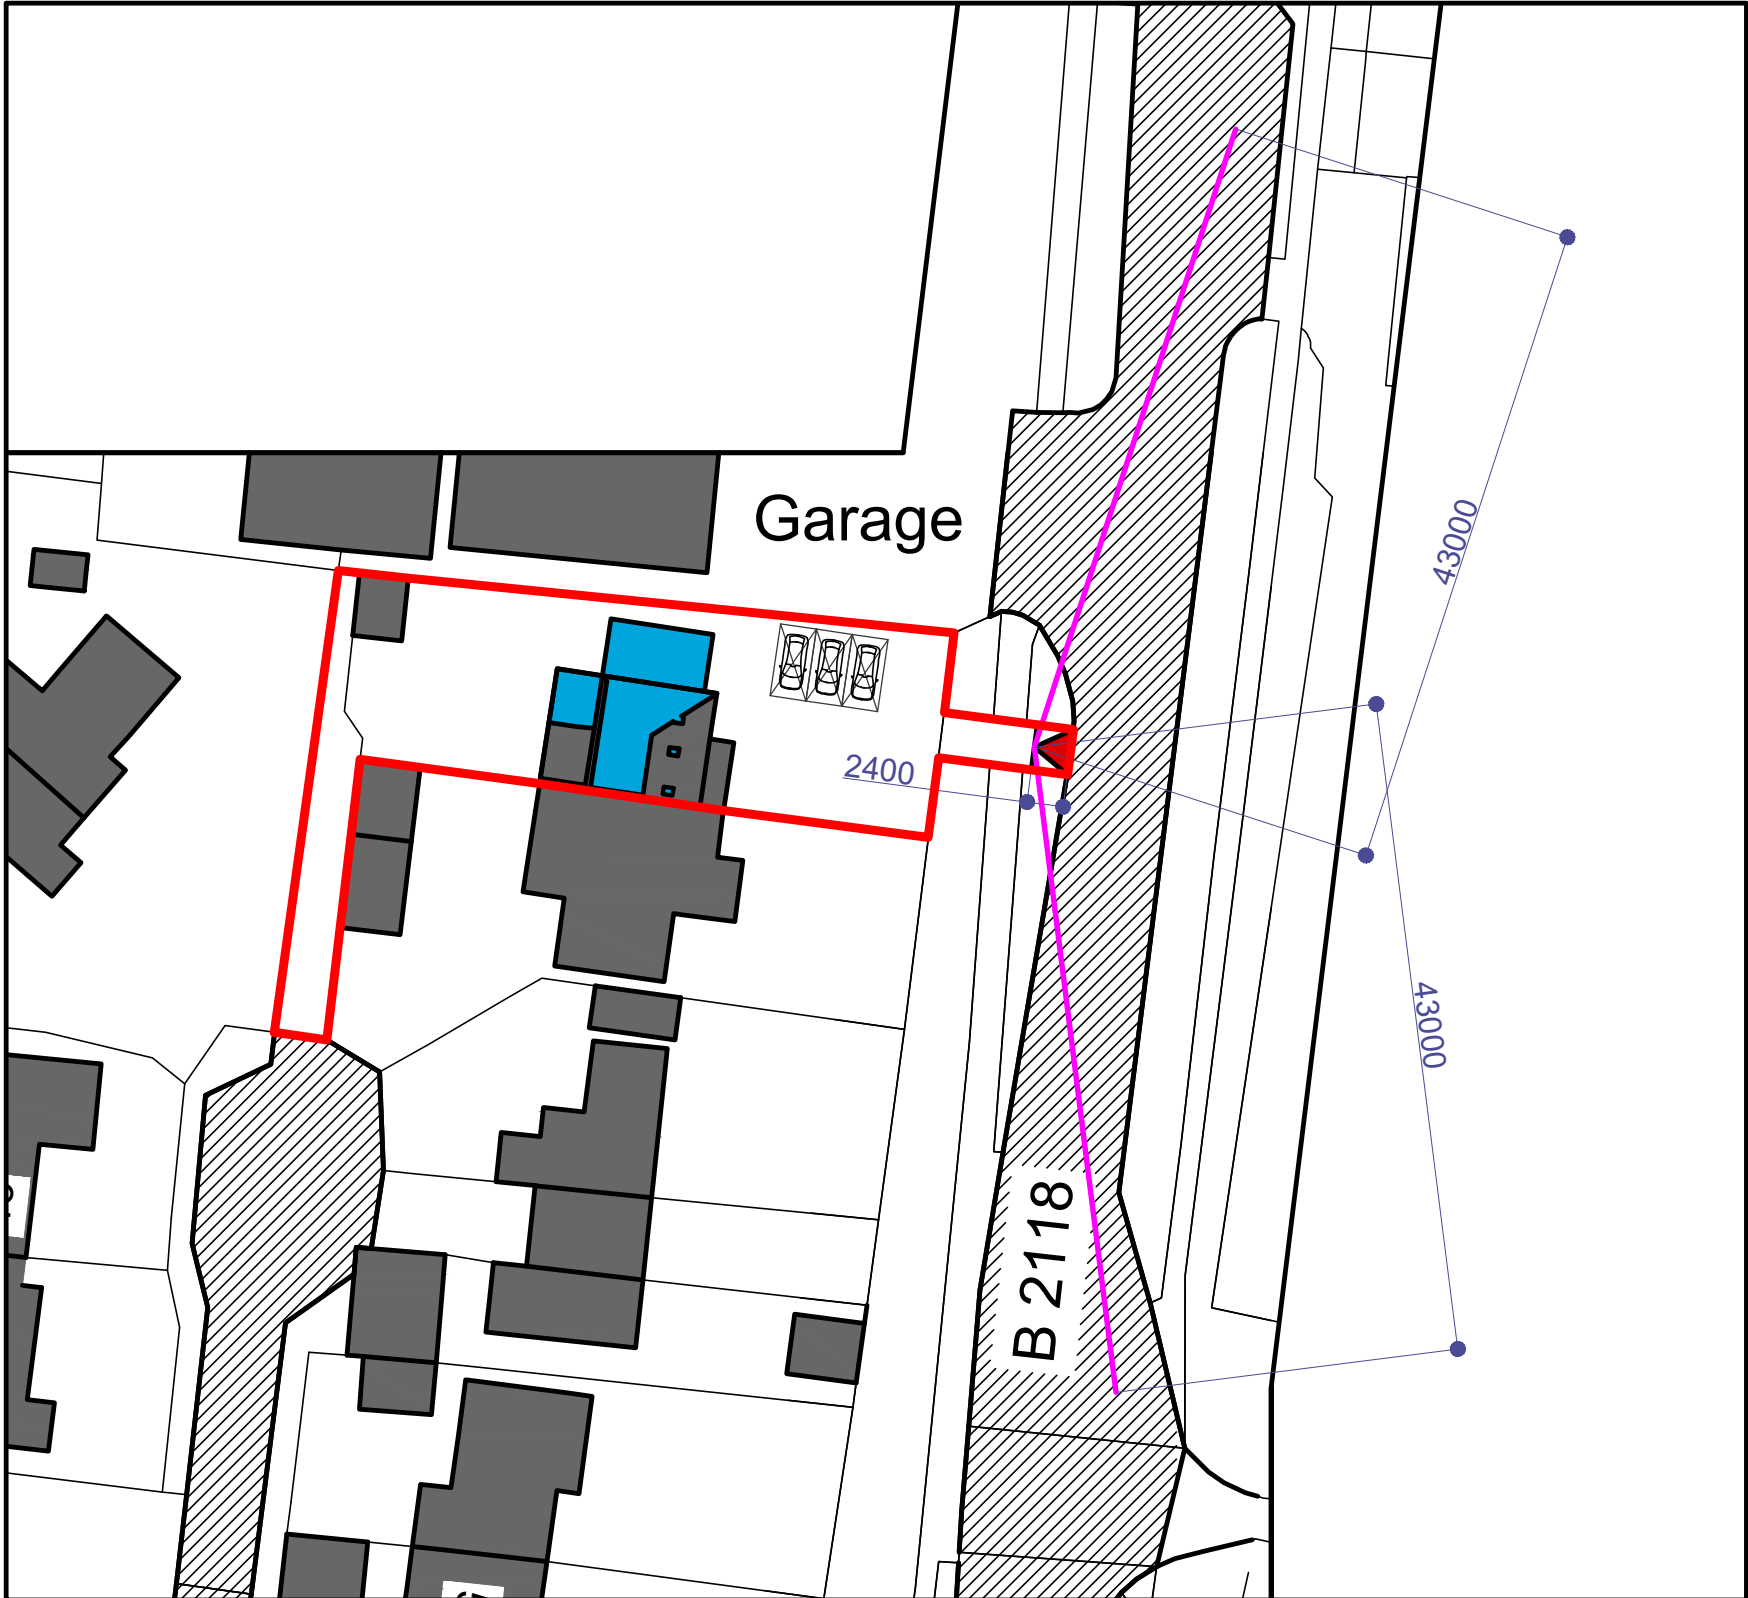

BLOCK PLAN 1:500@A4

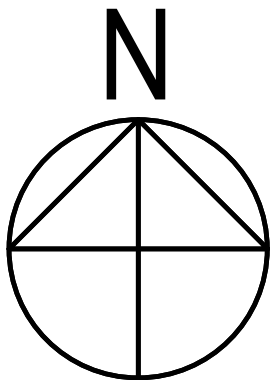

CLIENT			STAPLEHURST		
PROJECT			10 FURZELAND WAY SAYERS COMMUN BN6 9JB		
PR. REF	716	DRG. NO	10	REV	0
DRAWING TITLE					
LOCATION & BLOCK PLAN					
DESIGN			SE		
DATE	JUN.26	SCALE	AS SHOWN @ A2		