



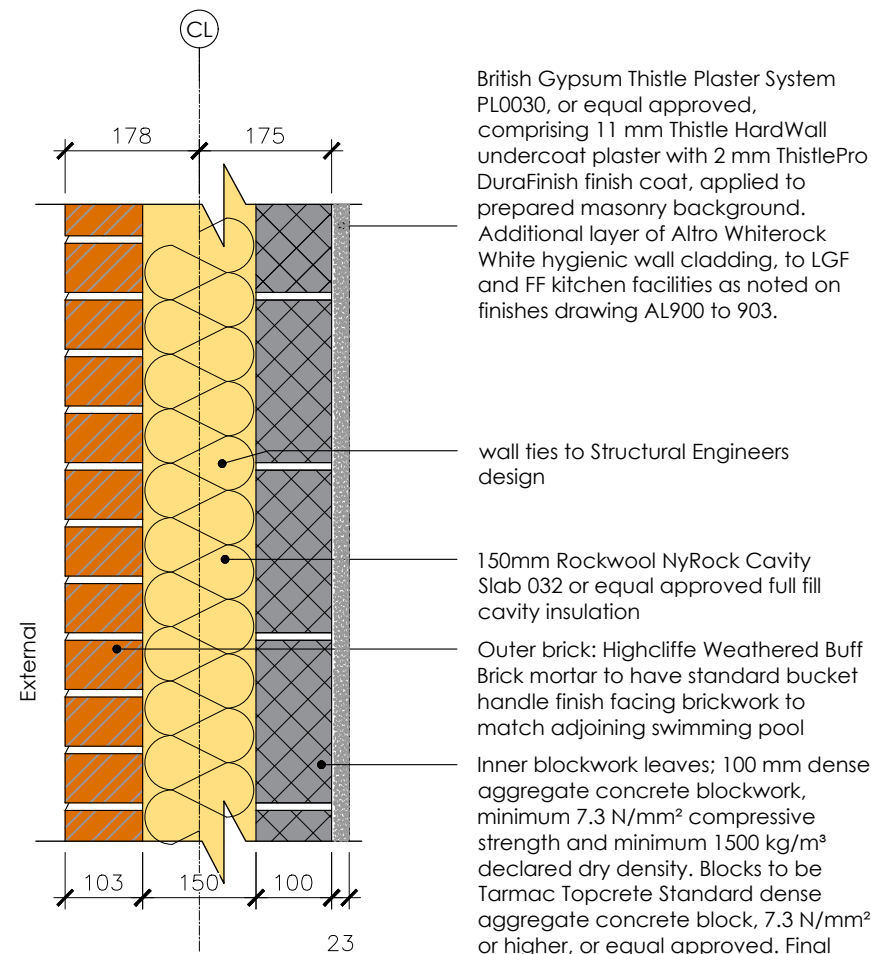


Wall Type:
[EW01]

This drawing is to be read in conjunction with GA Plan drawings AL100 to AL103.

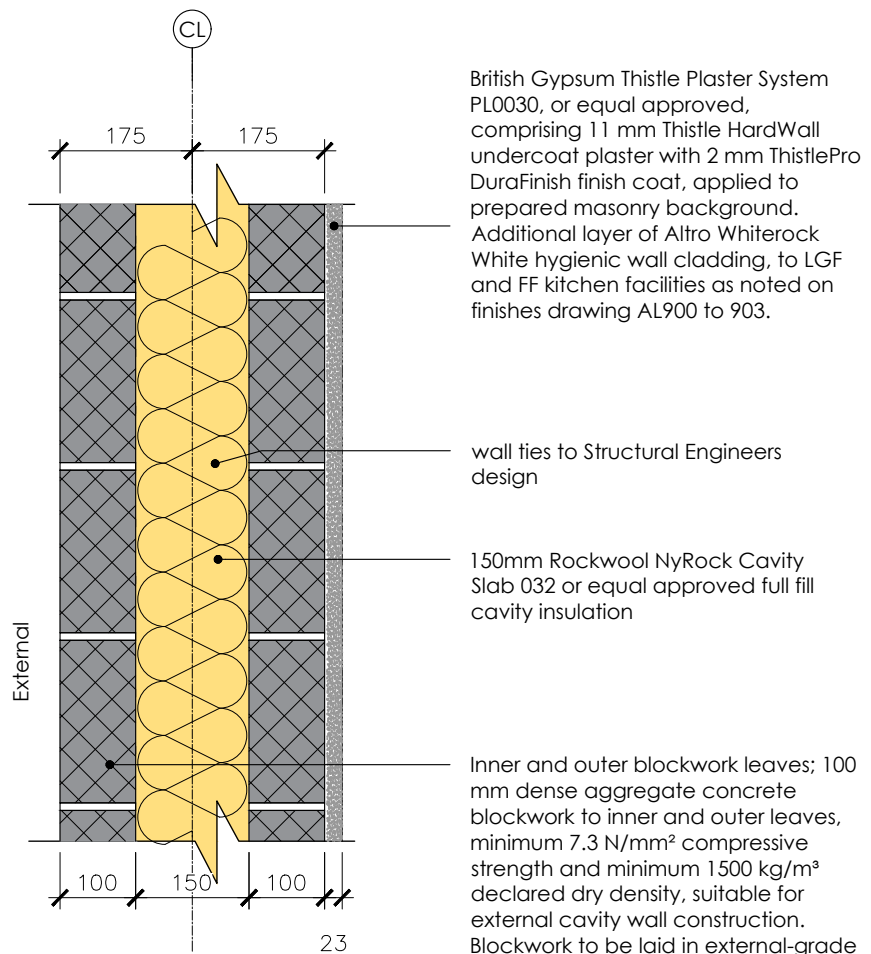

Wall Type:
[EW02]

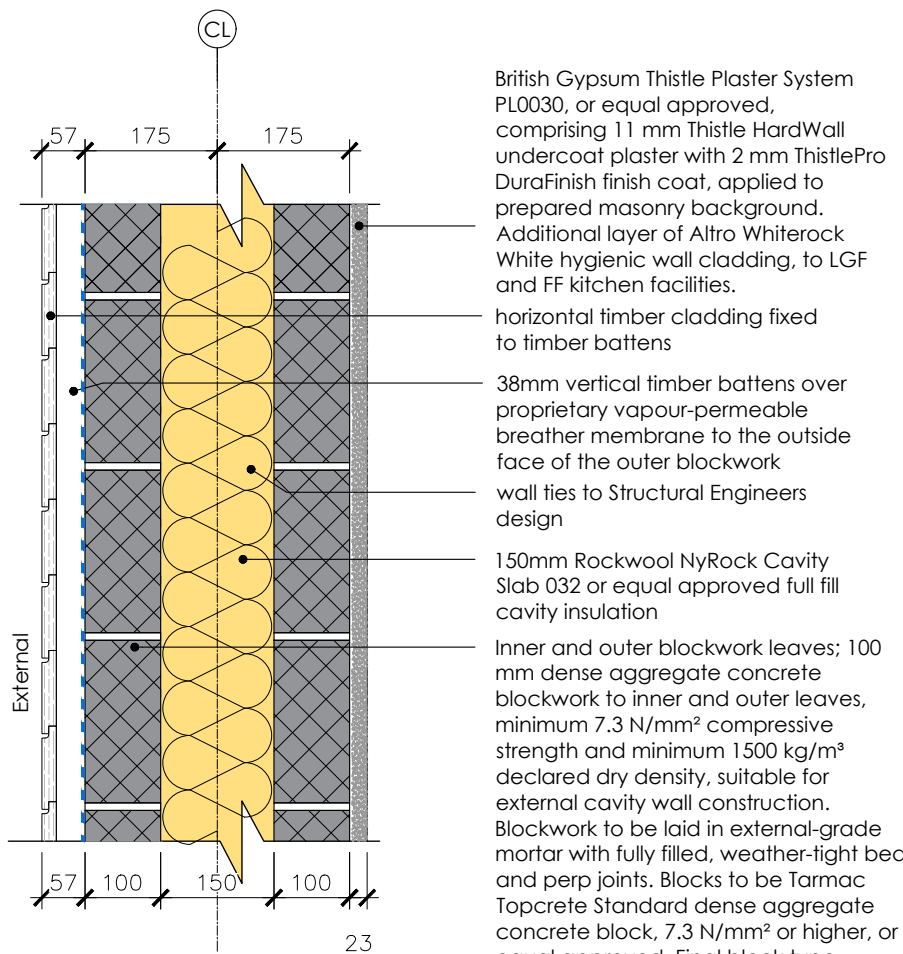

Wall Type:
[EW03]

Note; Cavity barriers/fire stopping to be provided within cladding cavity at compartment lines, floor zones, around openings, at abutments and at cavity closures, all in accordance with the fire strategy and Building Regulations requirements. Ventilated/intumescent cavity barriers to be used where ventilation is required.

REV.#	DATE	NAME	NOTES

Notes:

Do not scale from this drawing. Use figured dimensions only.

All dimensions and levels are to be checked on site prior to commencement of the works.

Any discrepancies are to be reported to the Architect / Contract Administrator before proceeding with the works.

This drawing is to be read in conjunction with all relevant architectural drawings, specifications, schedules, structural engineer's drawings and other supporting consultant information.

Copyright: This drawing is the property of BSC Limited and must not be copied, reproduced or amended without prior written consent.

BUILDING SOLUTIONS CONSULTANTS LTD.

23 Titian Road, Hove, BN3 5QR

PROJECT Phase 2, Hurstpierpoint College			
DRAWING WALL BUILD UP			
STAGE Tender Issue			JOB NO.: 712
			DATE : 06/05/2026
DWG NO. AL503	SCALE 1:10 @A3	REVISION : -	DRAWN : DB