


Flat roof to meet min. U-Value 0.11 W/m²K. Insulation thickness adjustable according to insulation specification and project requirements.
Cavity barrier slows the spread of smoke and fire between the external wall and roof. Cavity barriers need to be fitted tightly, with no gaps.

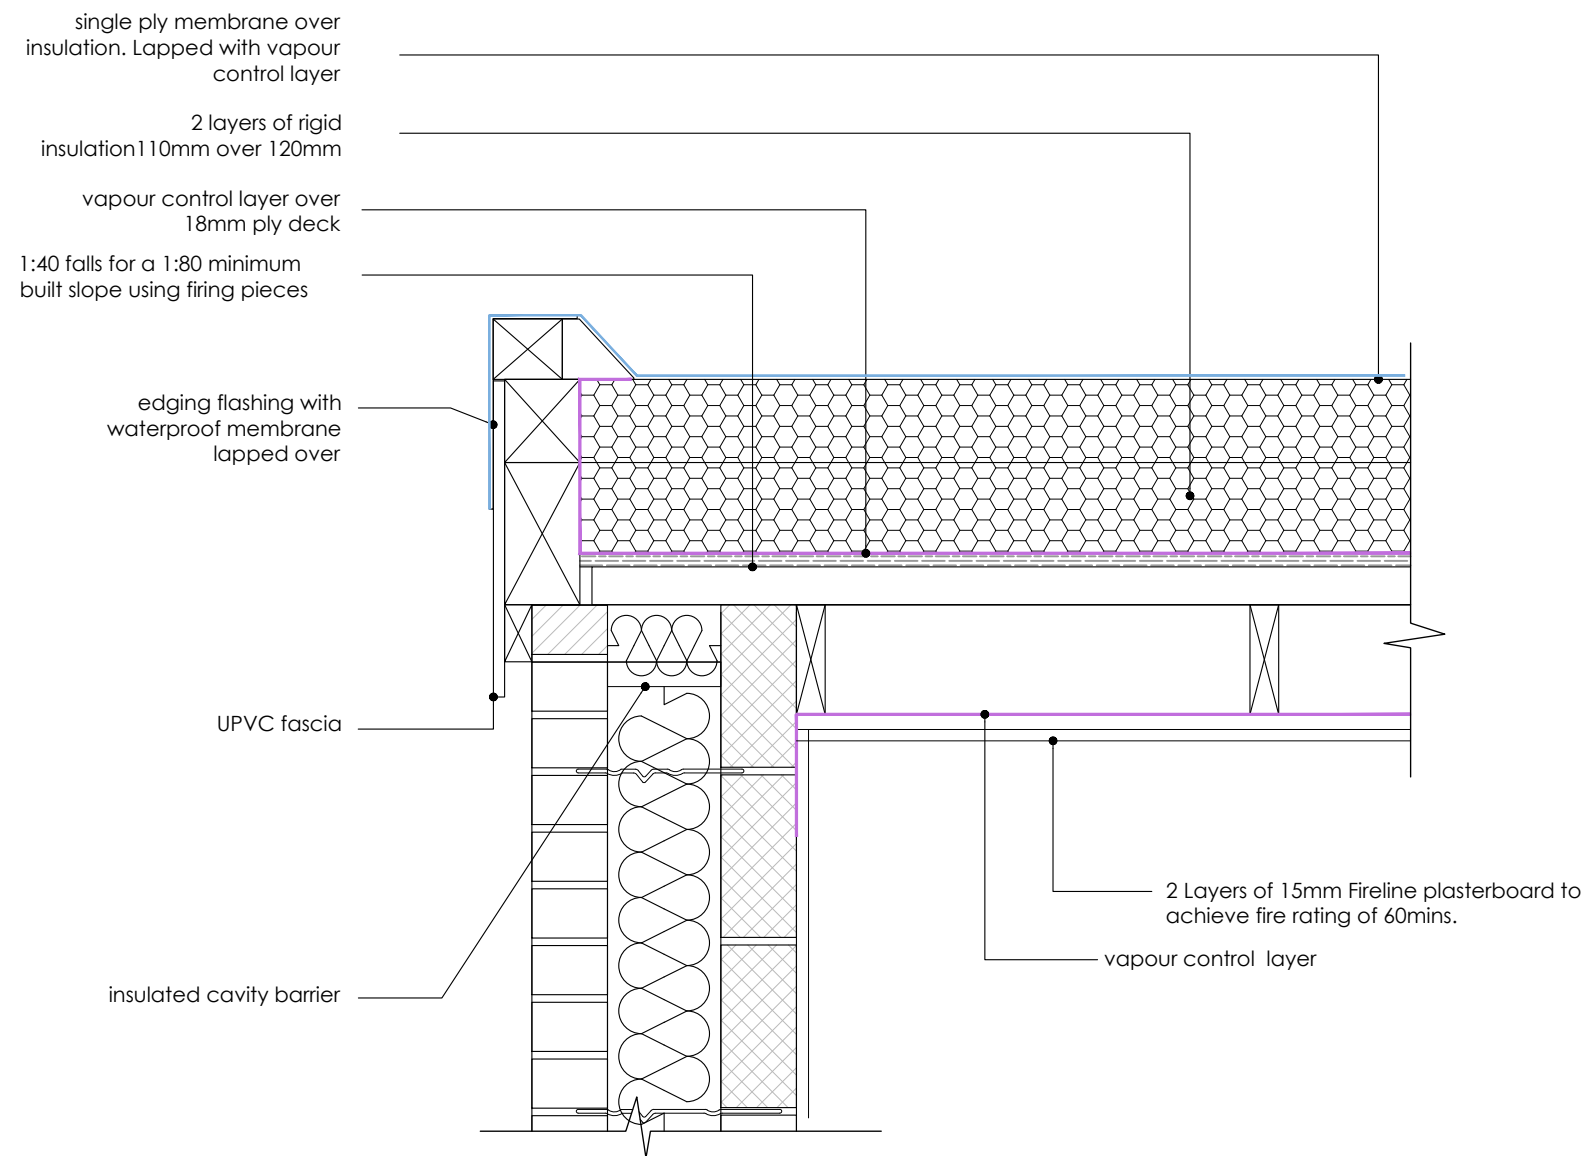

**MASONRY CAVITY WALL
FLAT ROOF - VERGE DETAIL**
Warm roof - Insulation above roof deck

REV.#	DATE	NAME	NOTES

Notes:

Do not scale from this drawing. Use figured dimensions only.

All dimensions and levels are to be checked on site prior to commencement of the works.

Any discrepancies are to be reported to the Architect / Contract Administrator before proceeding with the works.

This drawing is to be read in conjunction with all relevant architectural drawings, specifications, schedules, structural engineer's drawings and other supporting consultant information.

Copyright: This drawing is the property of BSC Limited and must not be copied, reproduced or amended without prior written consent.

BUILDING SOLUTIONS CONSULTANTS LTD.
23 Titian Road, Hove, BN3 5QR

PROJECT Phase 2, Hurstpierpoint College			
DRAWING Link Roof Edge Detail			
STAGE Tender Issue			JOB NO.: 712
			DATE : 03/08/2026
DWG NO. AL512	SCALE 1:10 @A3	REVISION : -	DRAWN : DB