


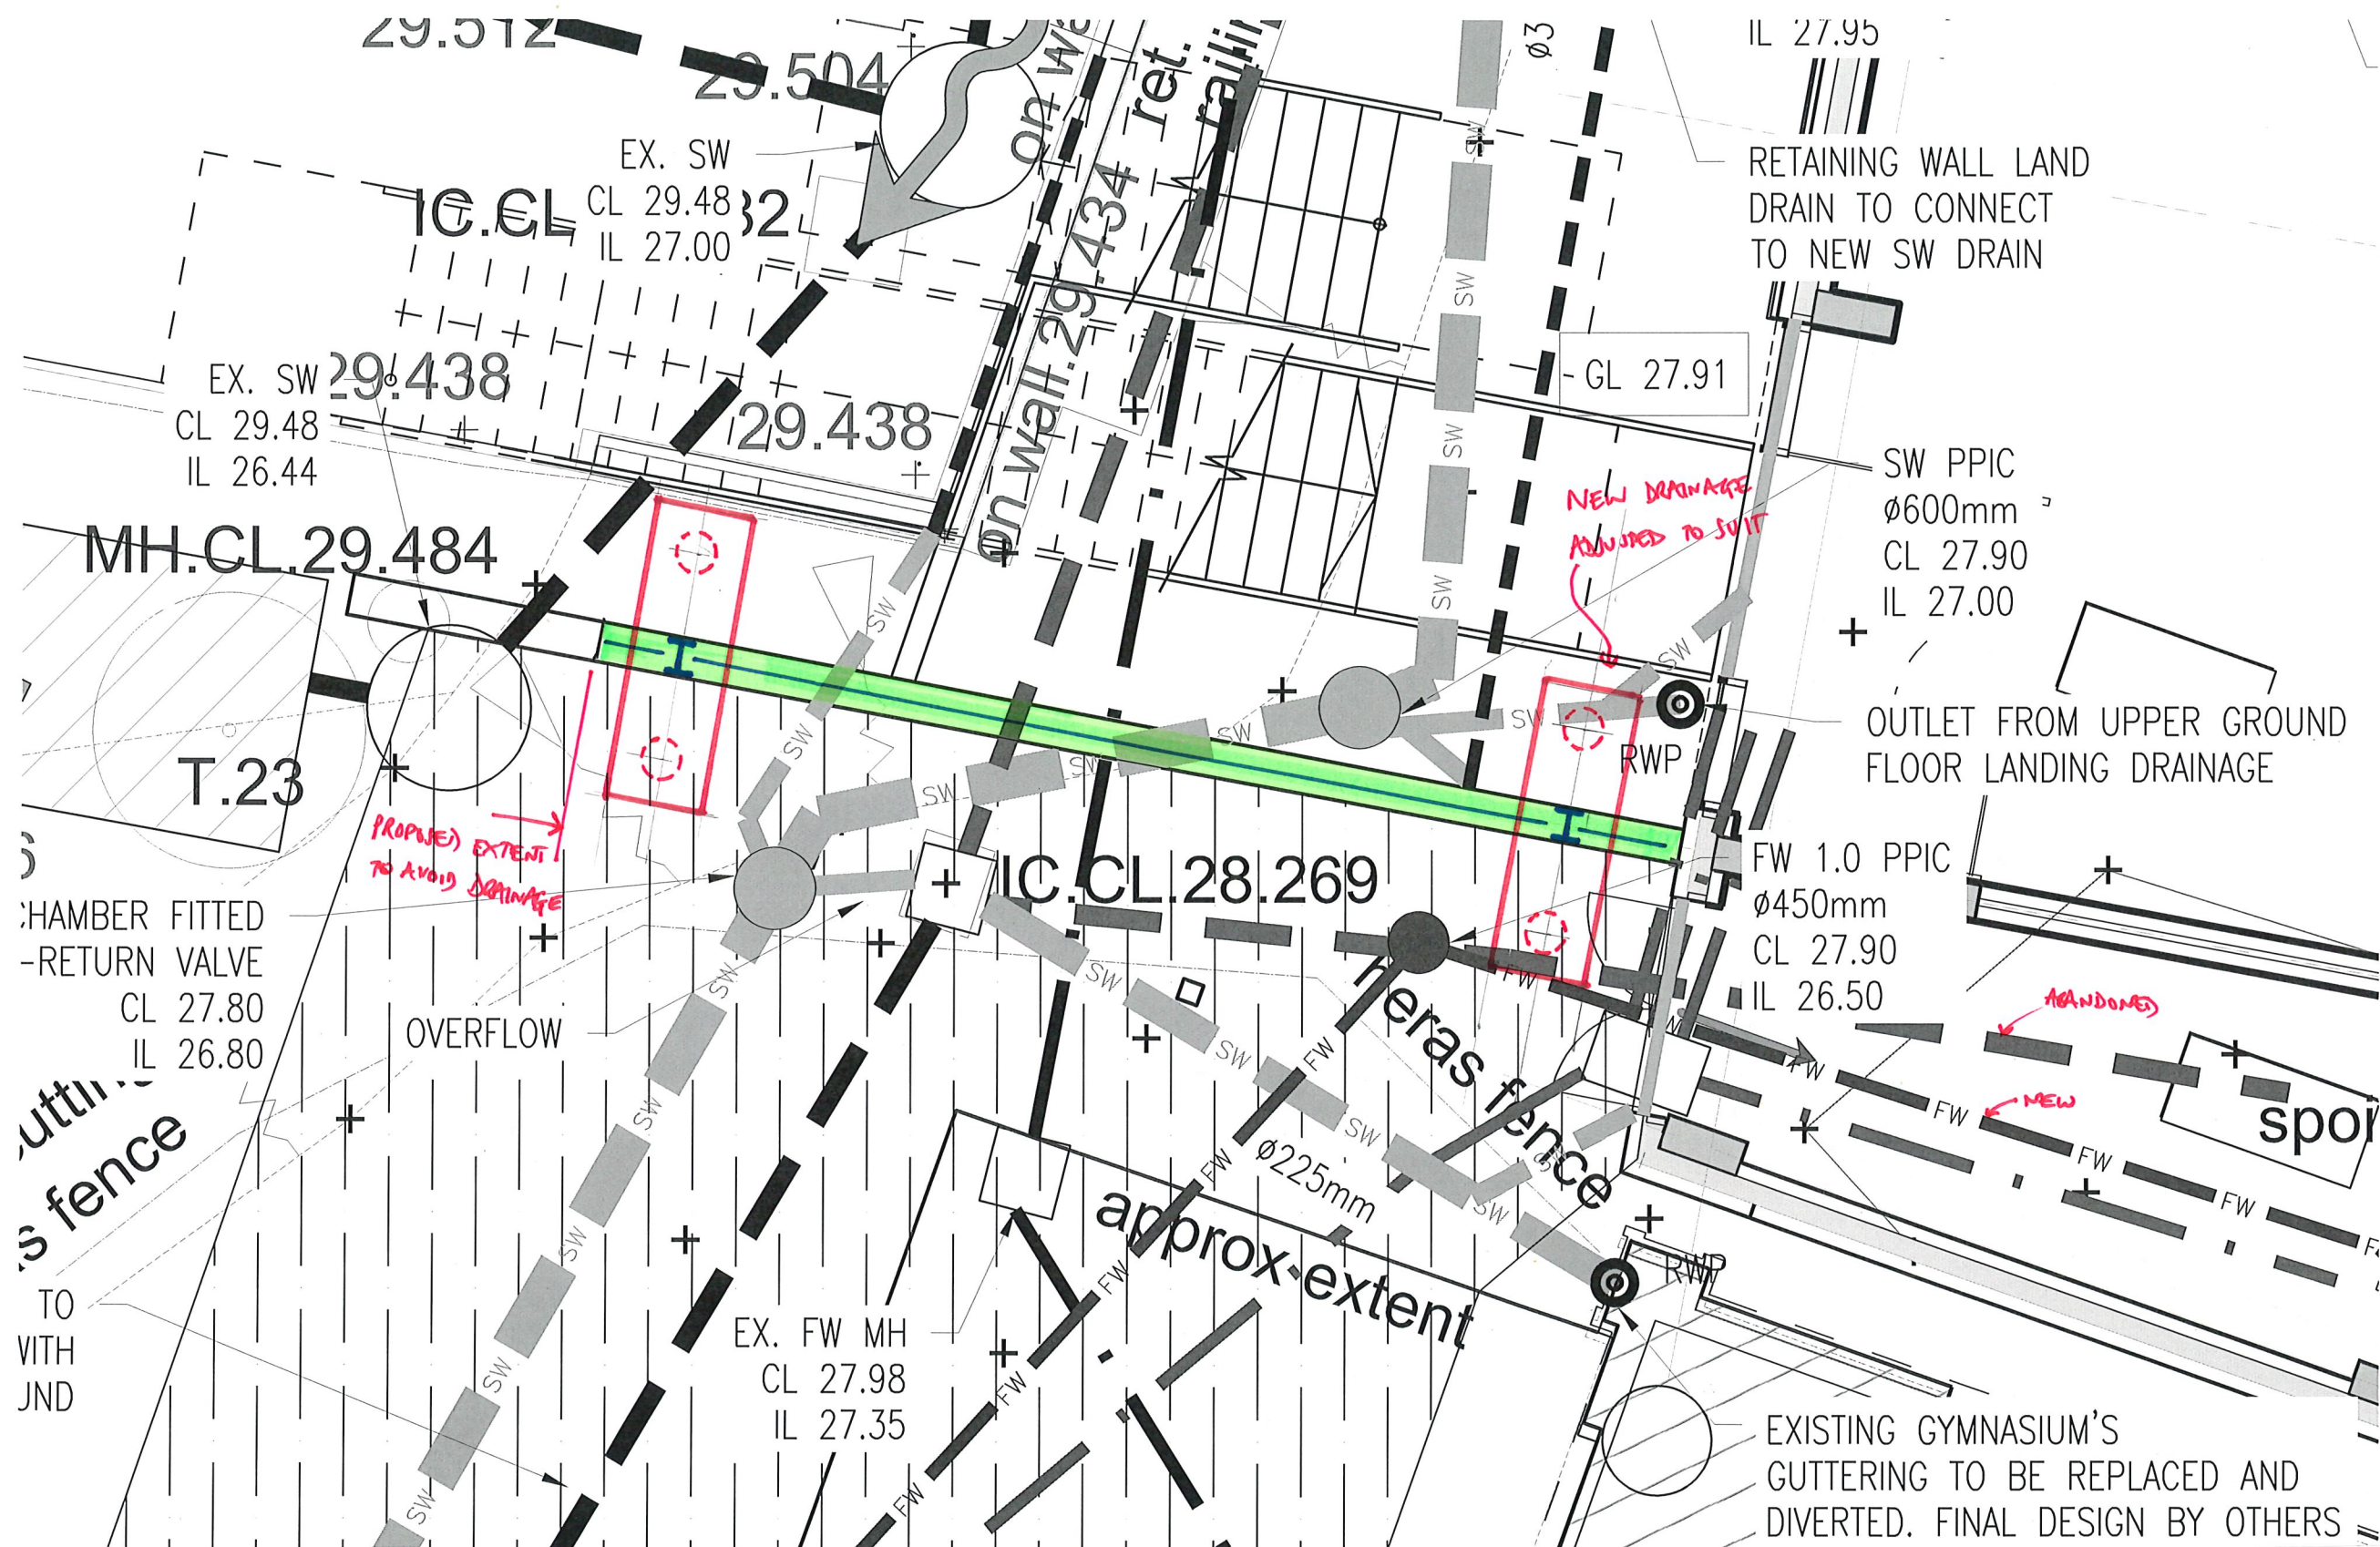

HOP HOVE OFFICE 01273 223900 www.hop-uk.com		HOP	
Job: <u>HPRC PHASE II</u>	Status: <u>S8</u>		
Title: <u>GREEN WALL SCHEME SKETCH PLAN</u>	Rev: <u>P1</u>		
Extract from Dwg.No: _____	Date: <u>JUN 26</u>		
Scale: <u>1:50</u>	<u>No.12337-HOP-SL-xx-SK-S-3000</u>		